



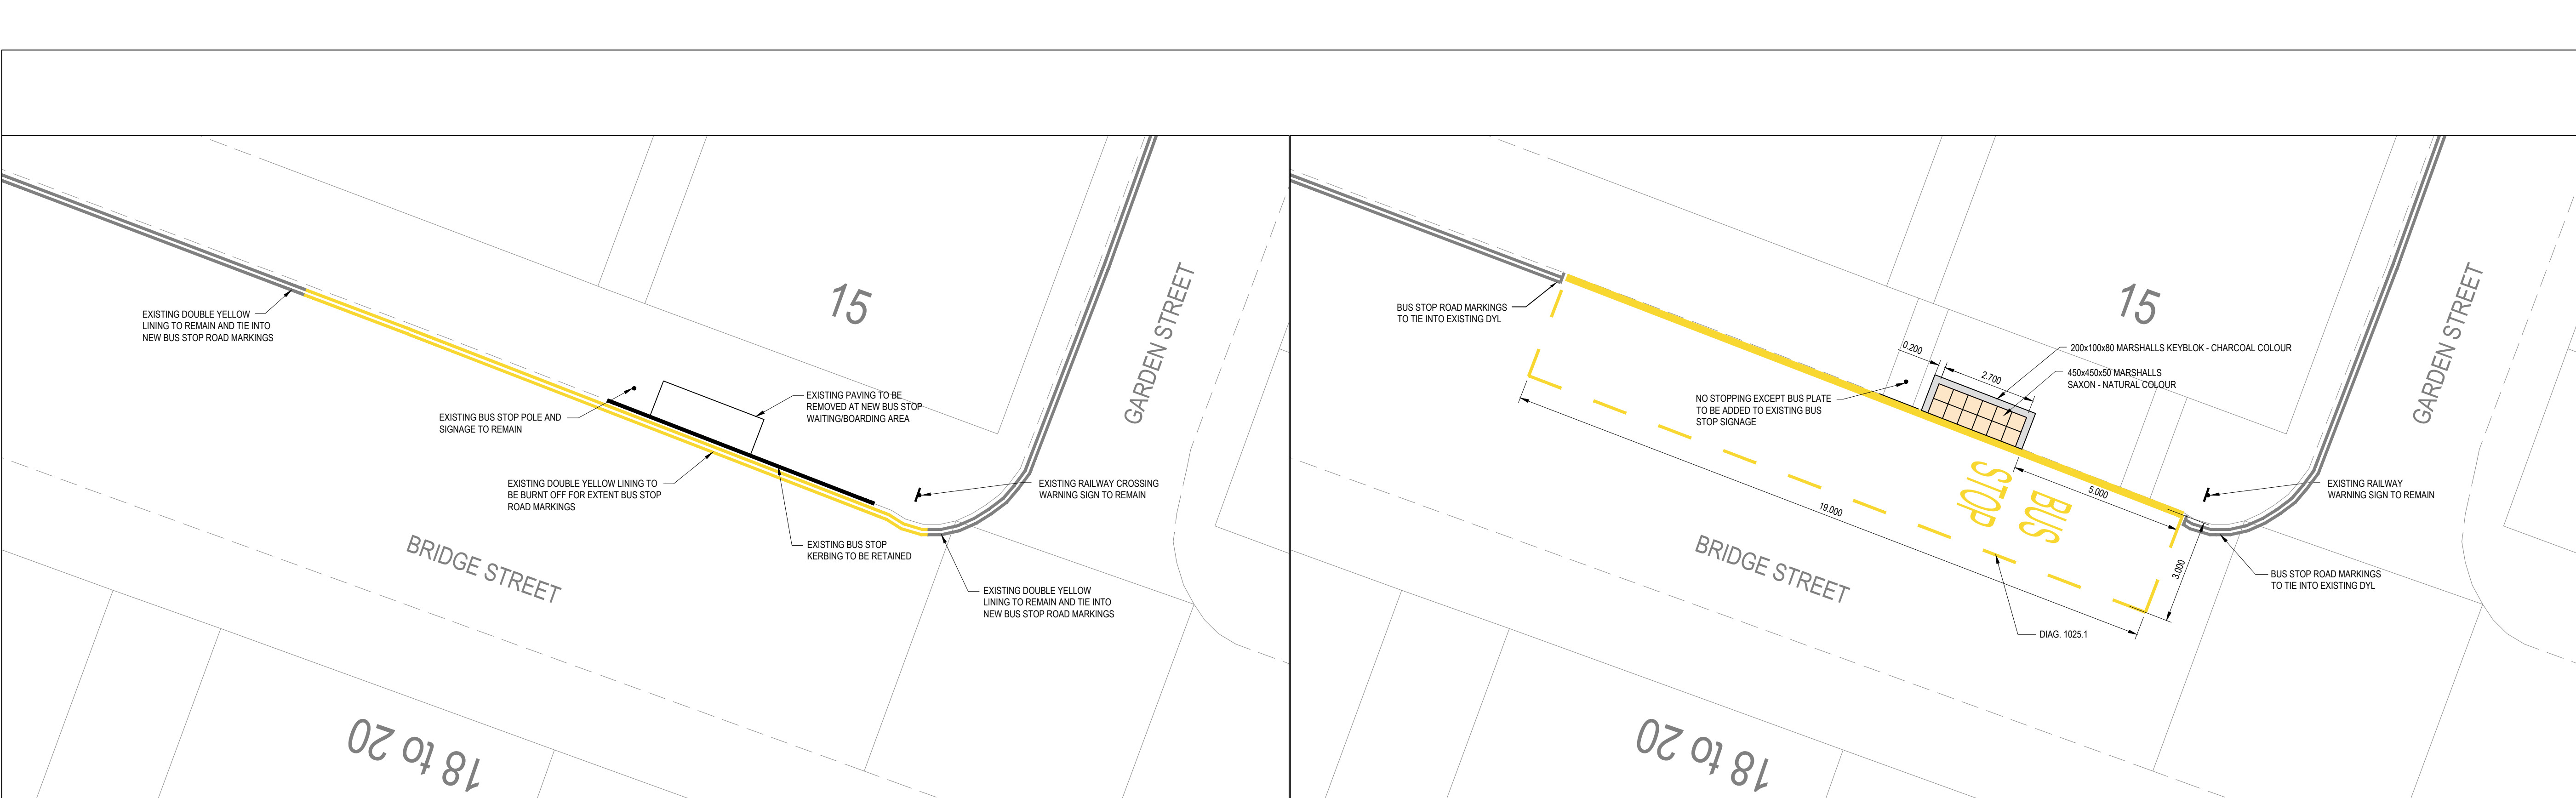


SITE CLEARANCE LAYOUT
SCALE 1:100

PROPOSED BUS STOP LAYOUT
SCALE 1:100

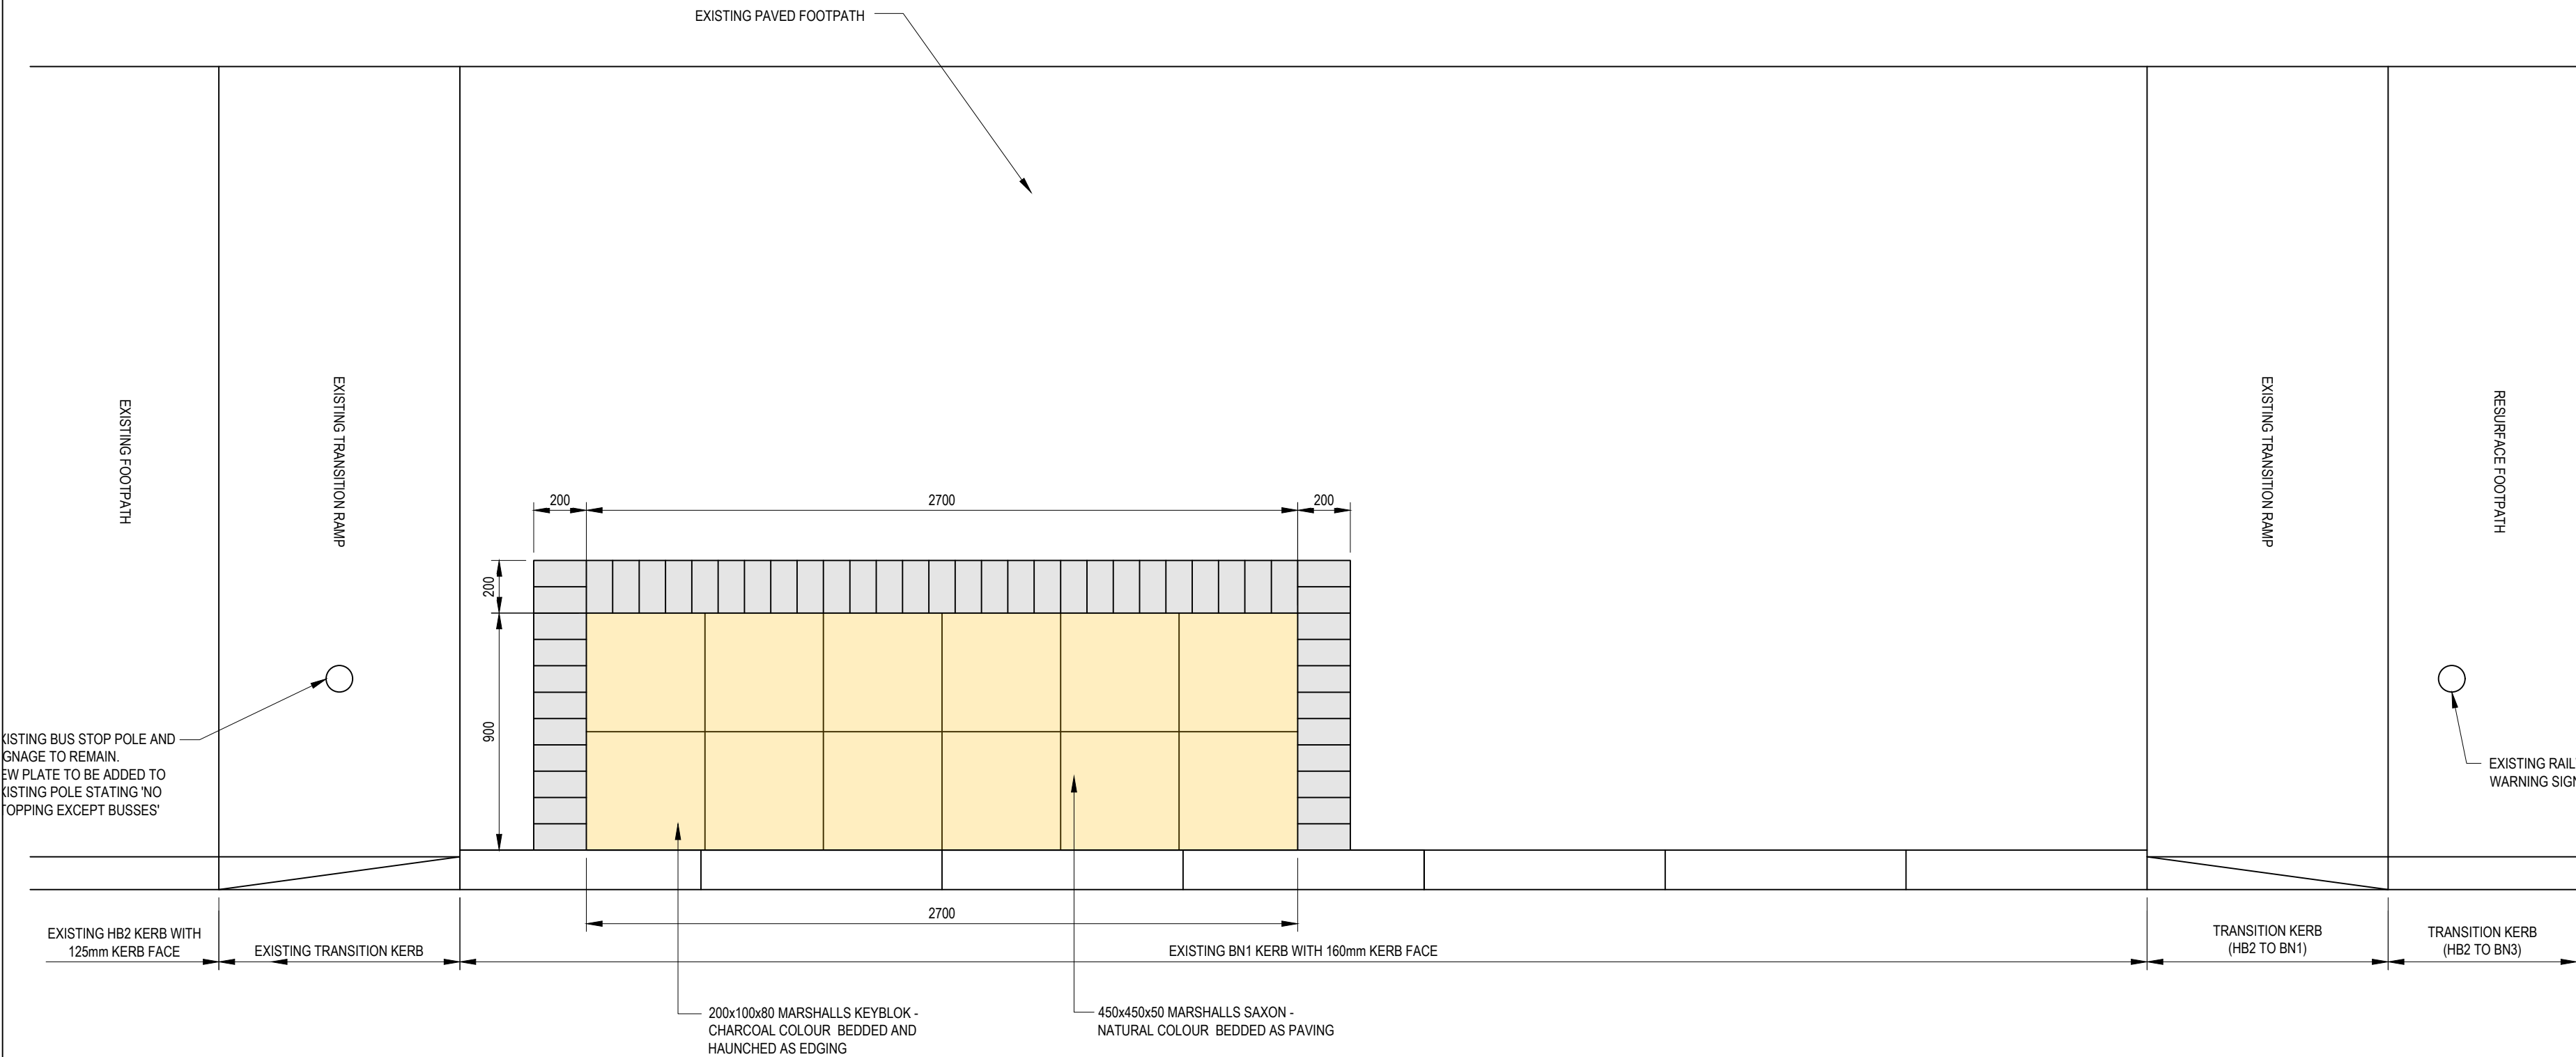

TYPICAL BUS STOP DETAIL
(SCALE 1:20)

NOTE: BUS STOP DETAIL AS ADVISED BY
TFGM TO BE AS PER THEIR STANDARD
DETAILS AND SPECIFICATION INDICATED
ON LAYOUT 1.1

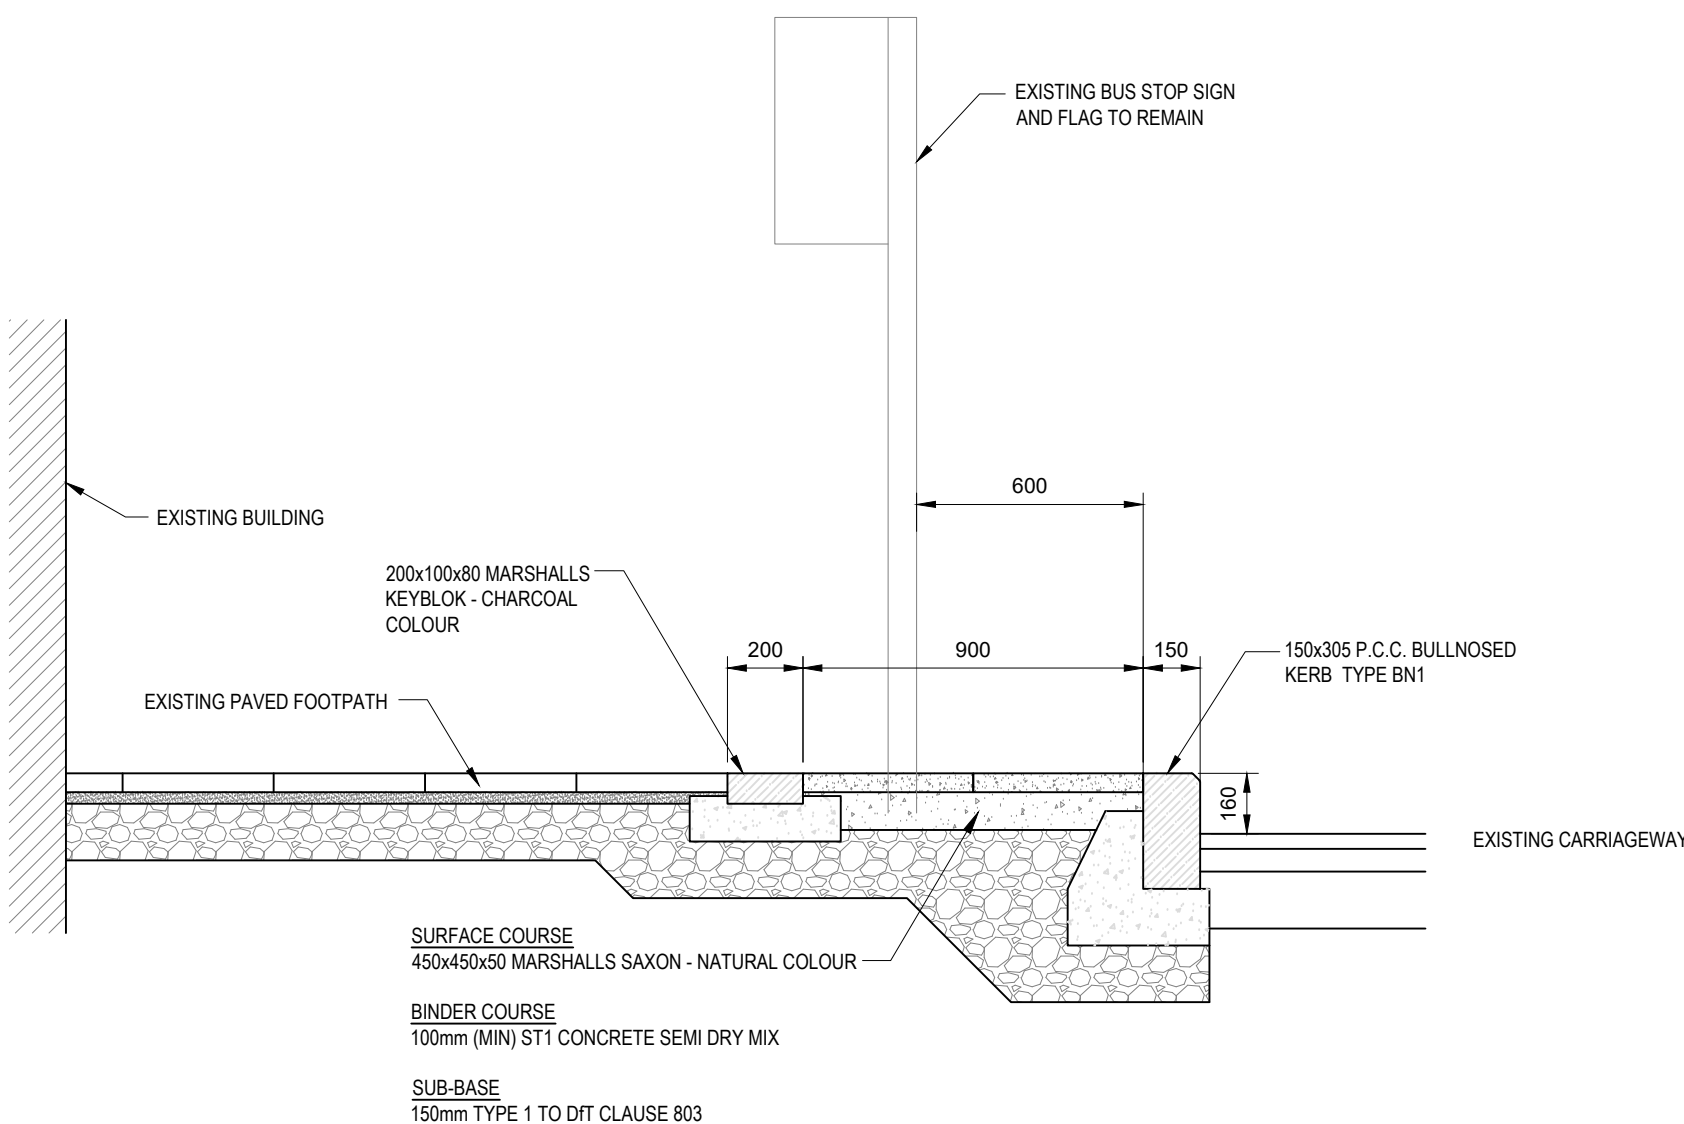

TYPICAL SECTION THROUGH BUS STOP
(SCALE 1:20)



NEW PLATE TO BUS STOP POLE
SCALE N.T.S.

GENERAL NOTES

- ALL DIMENSIONS ARE IN METRES UNLESS NOTED OTHERWISE.
- THIS DRAWING IS TO BE READ IN CONJUNCTION WITH ALL DRAWINGS AND DOCUMENTATION ASSOCIATED WITH THE PROJECT.
- THIS DRAWING HAS BEEN BASED UPON SURVEY / OS INFORMATION SUPPLIED BY A THIRD PARTY.
- ALL LEVELS, DIMENSIONS AND LOCATIONS ARE TO BE CHECKED BY THE MAIN CONTRACTOR PRIOR TO COMMENCEMENT OF ANY WORK ON SITE.
- ALL WORKS TO BE CARRIED OUT IN ACCORDANCE WITH LOCAL AUTHORITY ADOPTABLE RESIDENTIAL ROAD SPECIFICATION AND STANDARD DETAILS.
- THE EXTENTS OF KERB AND ROAD MARKINGS BEING REMOVED IS TO BE AGREED WITH COUNCIL HIGHWAY ENGINEER ON SITE.

NOTE: ALL DETAILS ARE IN ACCORDANCE
WITH TFGM AND BURY METROPOLITAN
BOROUGH COUNCIL STANDARD DETAILS
AND SPECIFICATION.

B	UPDATED FOLLOWING TFGM DISCUSSION WITH GMP	AMC	22.05.2025
A	FIRST ISSUE	AMC	22.05.2025
REV.	DESCRIPTION	INT.	DATE



PROJECT
HOLCOMBE MILL, BRIDGE STREET, RAMSBOTTOM

DRAWING TITLE
OFFSITE BUS STOP WORKS
BRIDGE STREET/ GARDEN STREET

JOB NUMBER	ECC-025	REV
DRAWING NUMBER	S50-0100-001	B
DRAWN	AMC	22.05.2025
CHECKED	SP	22.05.2025
SCALE	NOTED	A1