



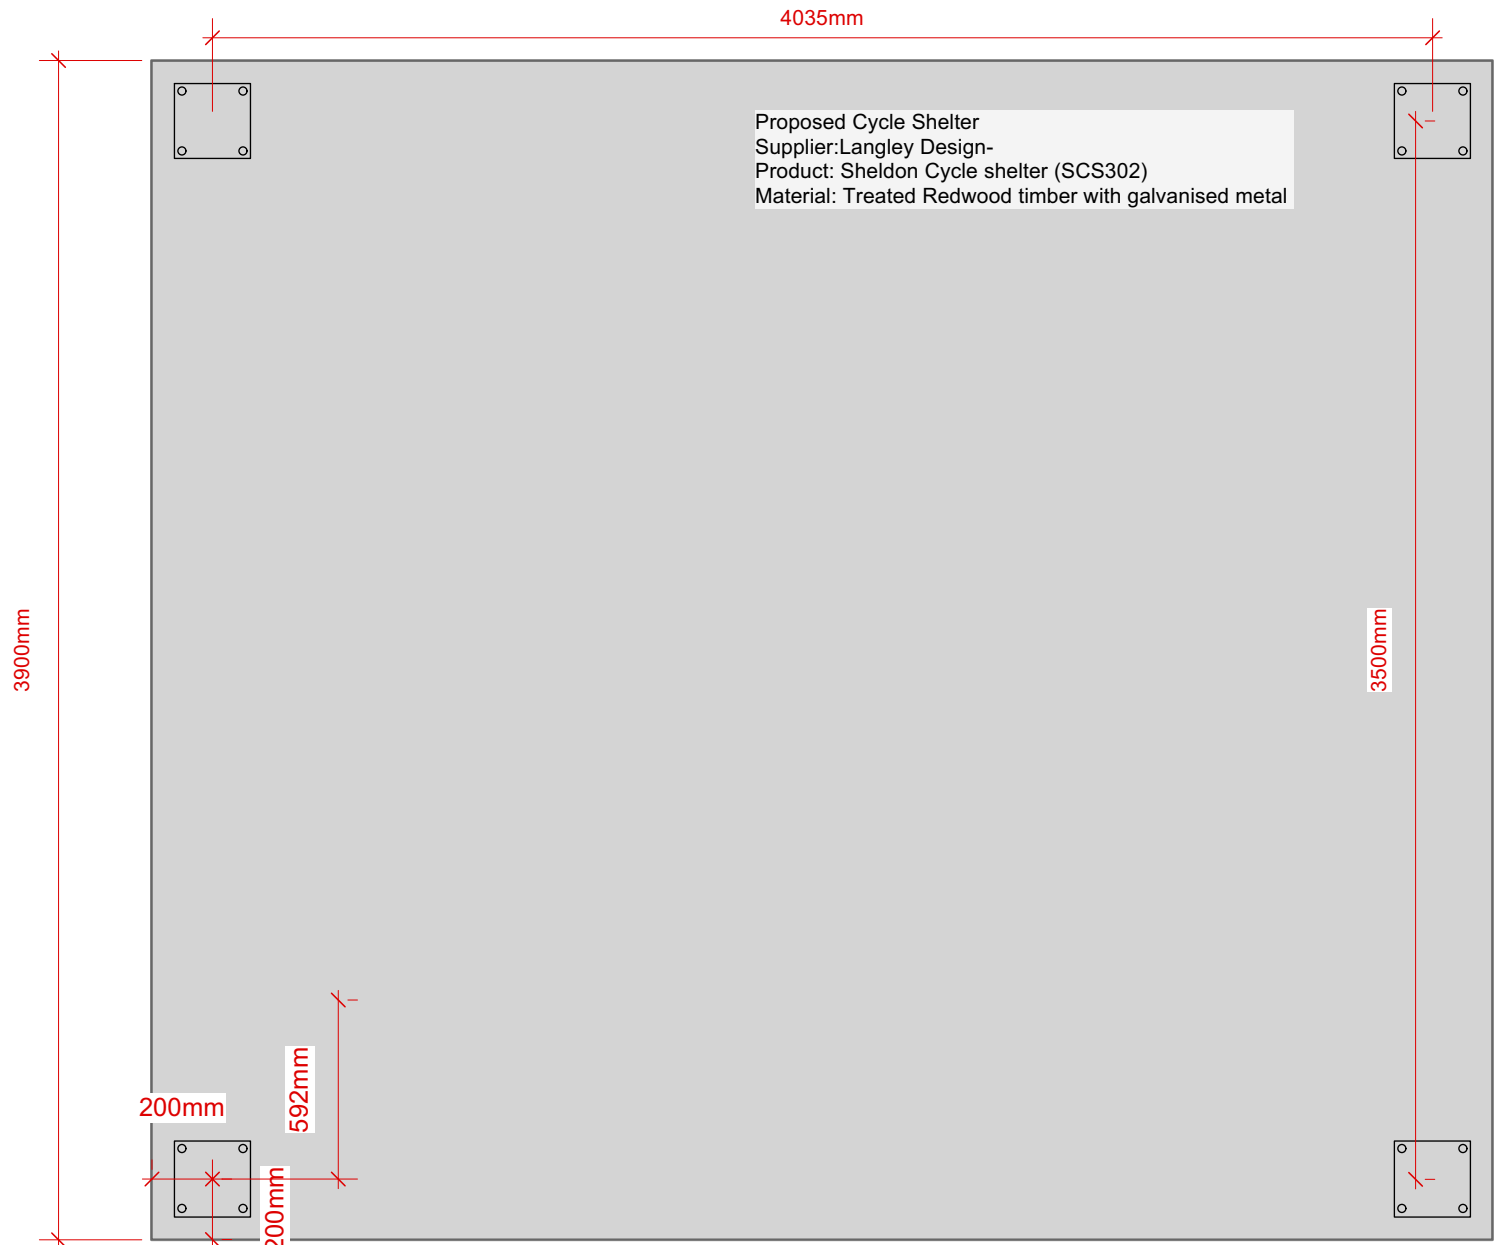


01 Plan: Cycle Shelter [Ref. S3] (Temporary Scheme)
Scale 1:25

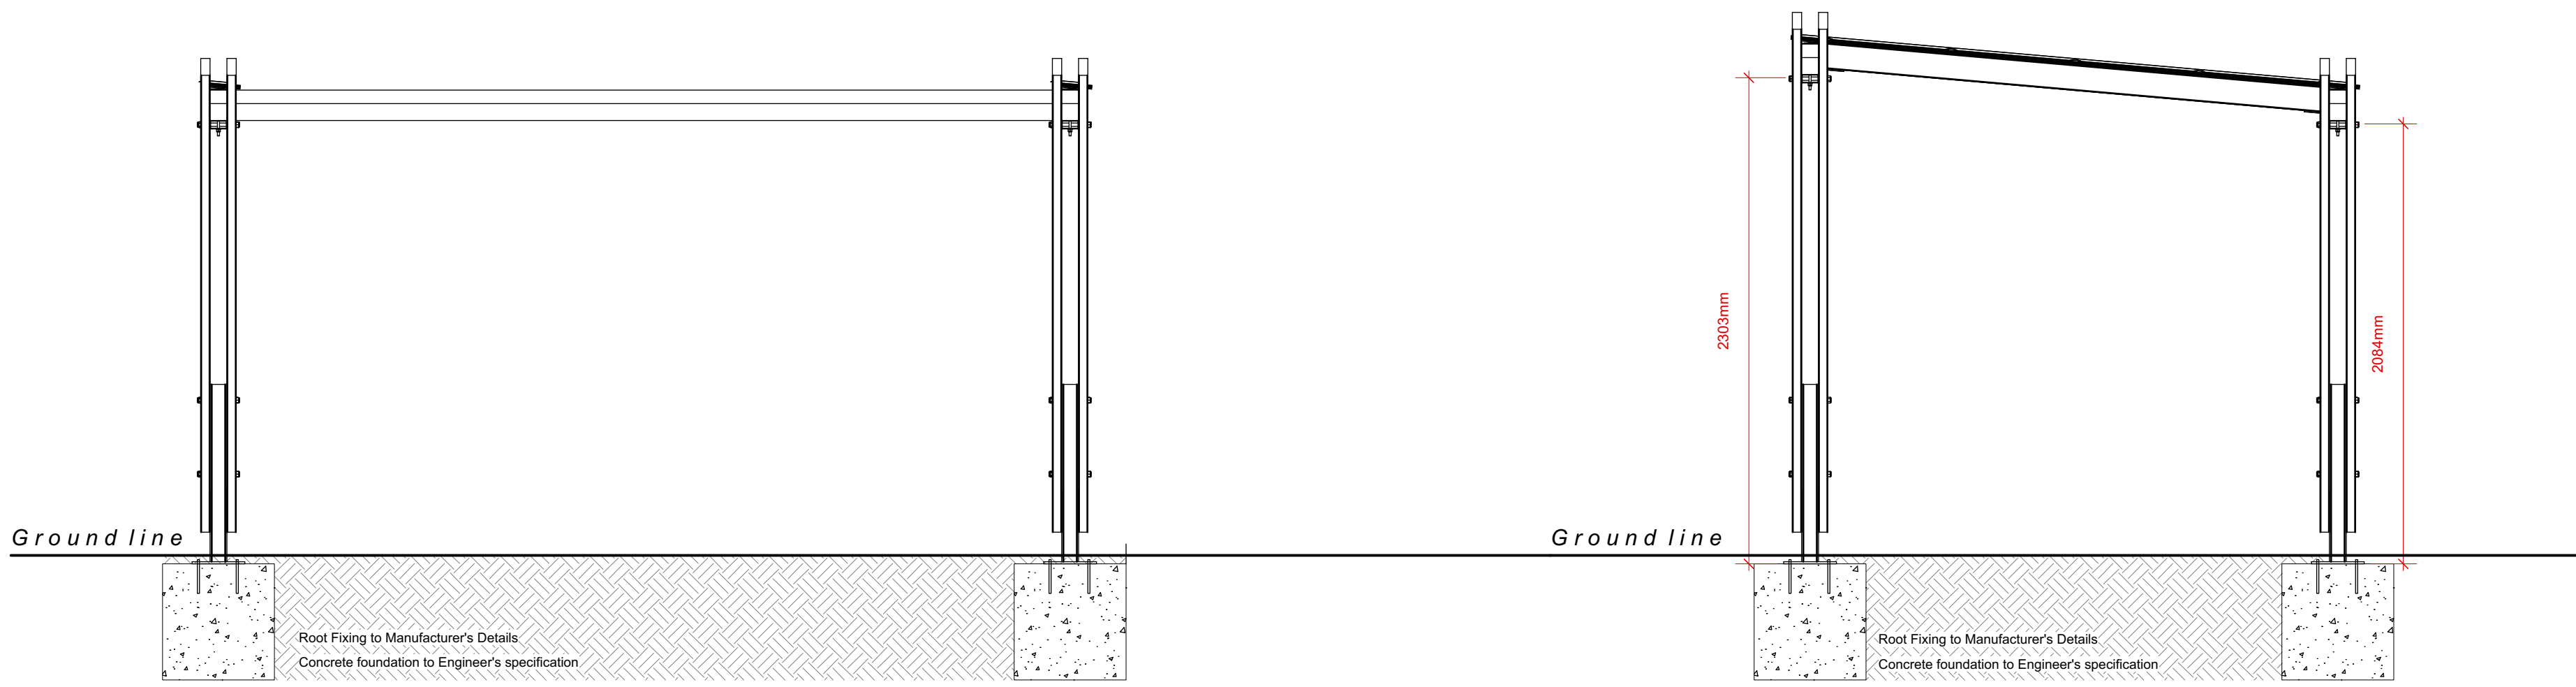


02 Section: Cycle Shelter [Ref. S3] (Temporary Scheme)
Scale 1:25

03 Section: Cycle Shelter [Ref. S3] (Temporary Scheme)
Scale 1:25

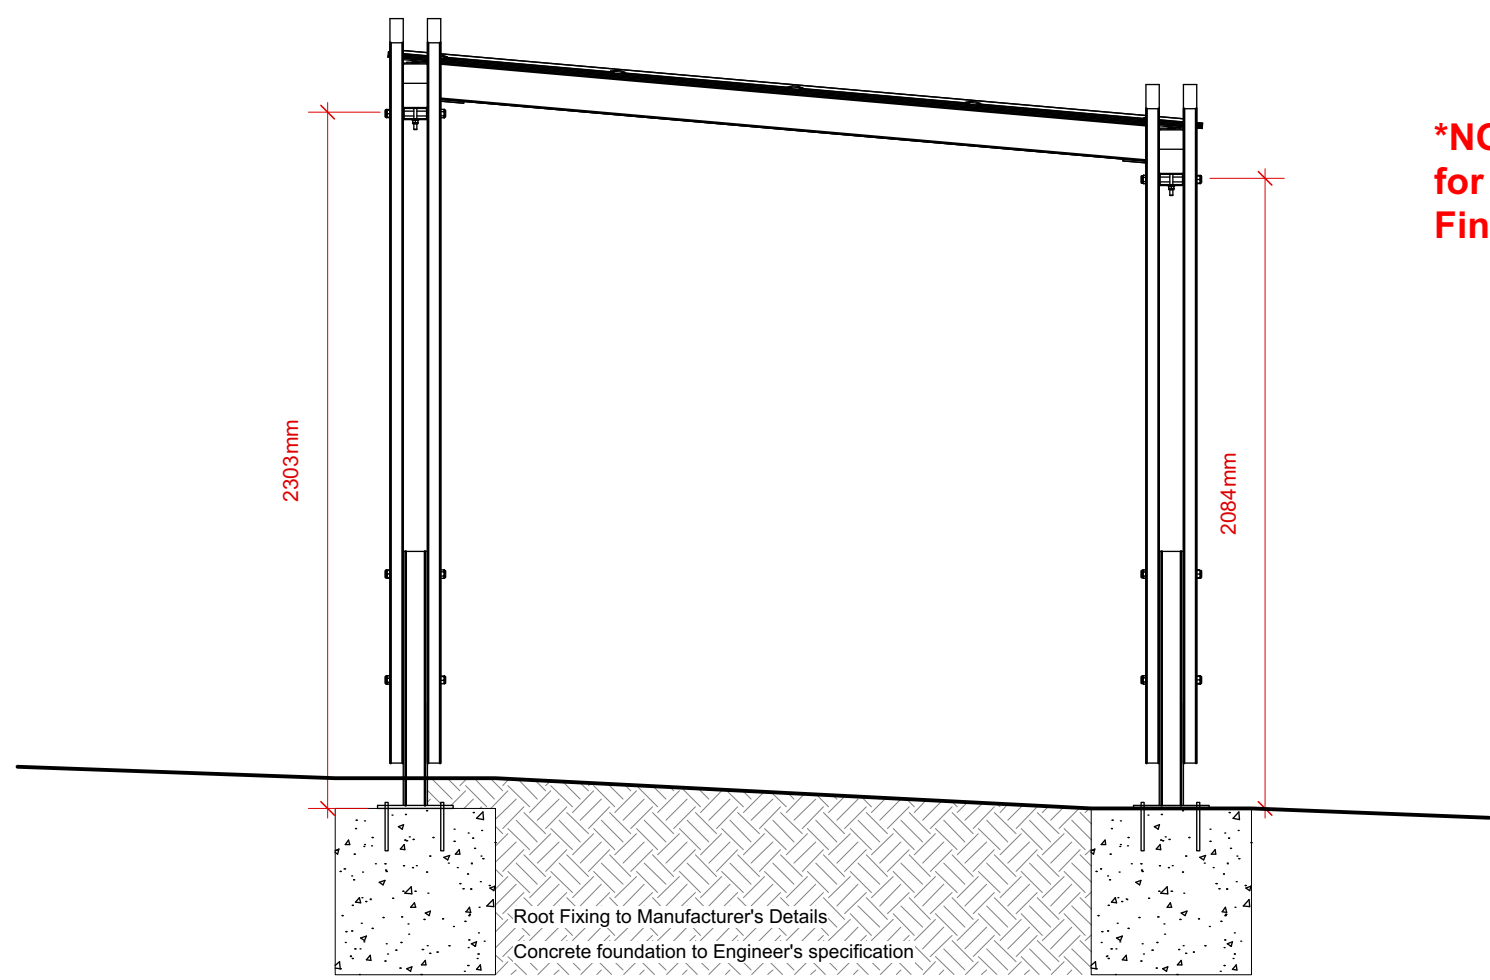

04 Section: Exposed Foundation Cycle Shelter When on Sloping Ground [Ref. S3] (Temporary Scheme)
Scale 1:25

***NOTE: Cycle Shelter to be used as Canopy for Temporary Accomodation & Revised in Final Scheme as Cycle Shelter**

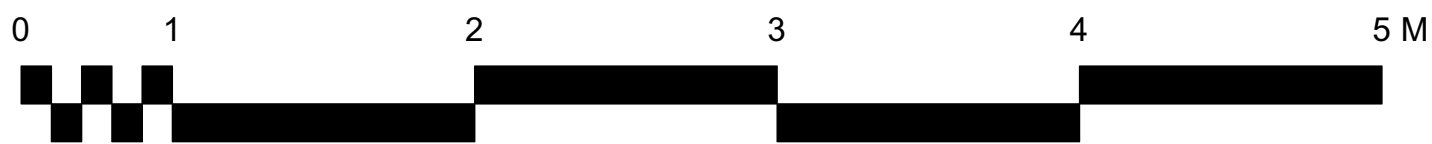

- Note**
1. Do not scale from this drawing
 2. To be read in conjunction with Project Risk Register REF: XXX
 3. To be read in conjunction with all other Landscape Architect's drawings

KEY

ID	RISK	MITIGATION	DATE MITIGATED
RESIDUAL PROJECT RISKS			

01/05/2025	C01	Issued for Construction	CH	BS
05/02/2025	P01	Issued for Stage 4	CH	BS
DATE	REV	DESCRIPTION OF REVISION	DRAWN BY	APPROVED BY
REVISIONS				

STATUS
A4 - For Construction

ares
LANDSCAPE
ARCHITECTS

Ares Landscape Architects LTD
Gatecrasher,
51 Eyre Lane
Sheffield
S1 4RB
t: 0114 276 2000
e: sheffield@aresdesign.co.uk
w: aresdesign.co.uk

CLIENT:
Morgan Sindall

PROJECT TITLE:
Star Radcliffe Academy, Bury

DRAWING TITLE:
Typical Canopy Details

DRAWING SCALE:	DRAWN BY:	DRAWN DATE:
1:25	CH	05/02/2025
PAPER SIZE:	APPROVED BY:	ALA PROJECT CODE:
A1	BS	ALA805

DRAWING NUMBER: FS1013-ALA-EX-ZZ-D-L-1017 STATUS: A4 REVISION: C01