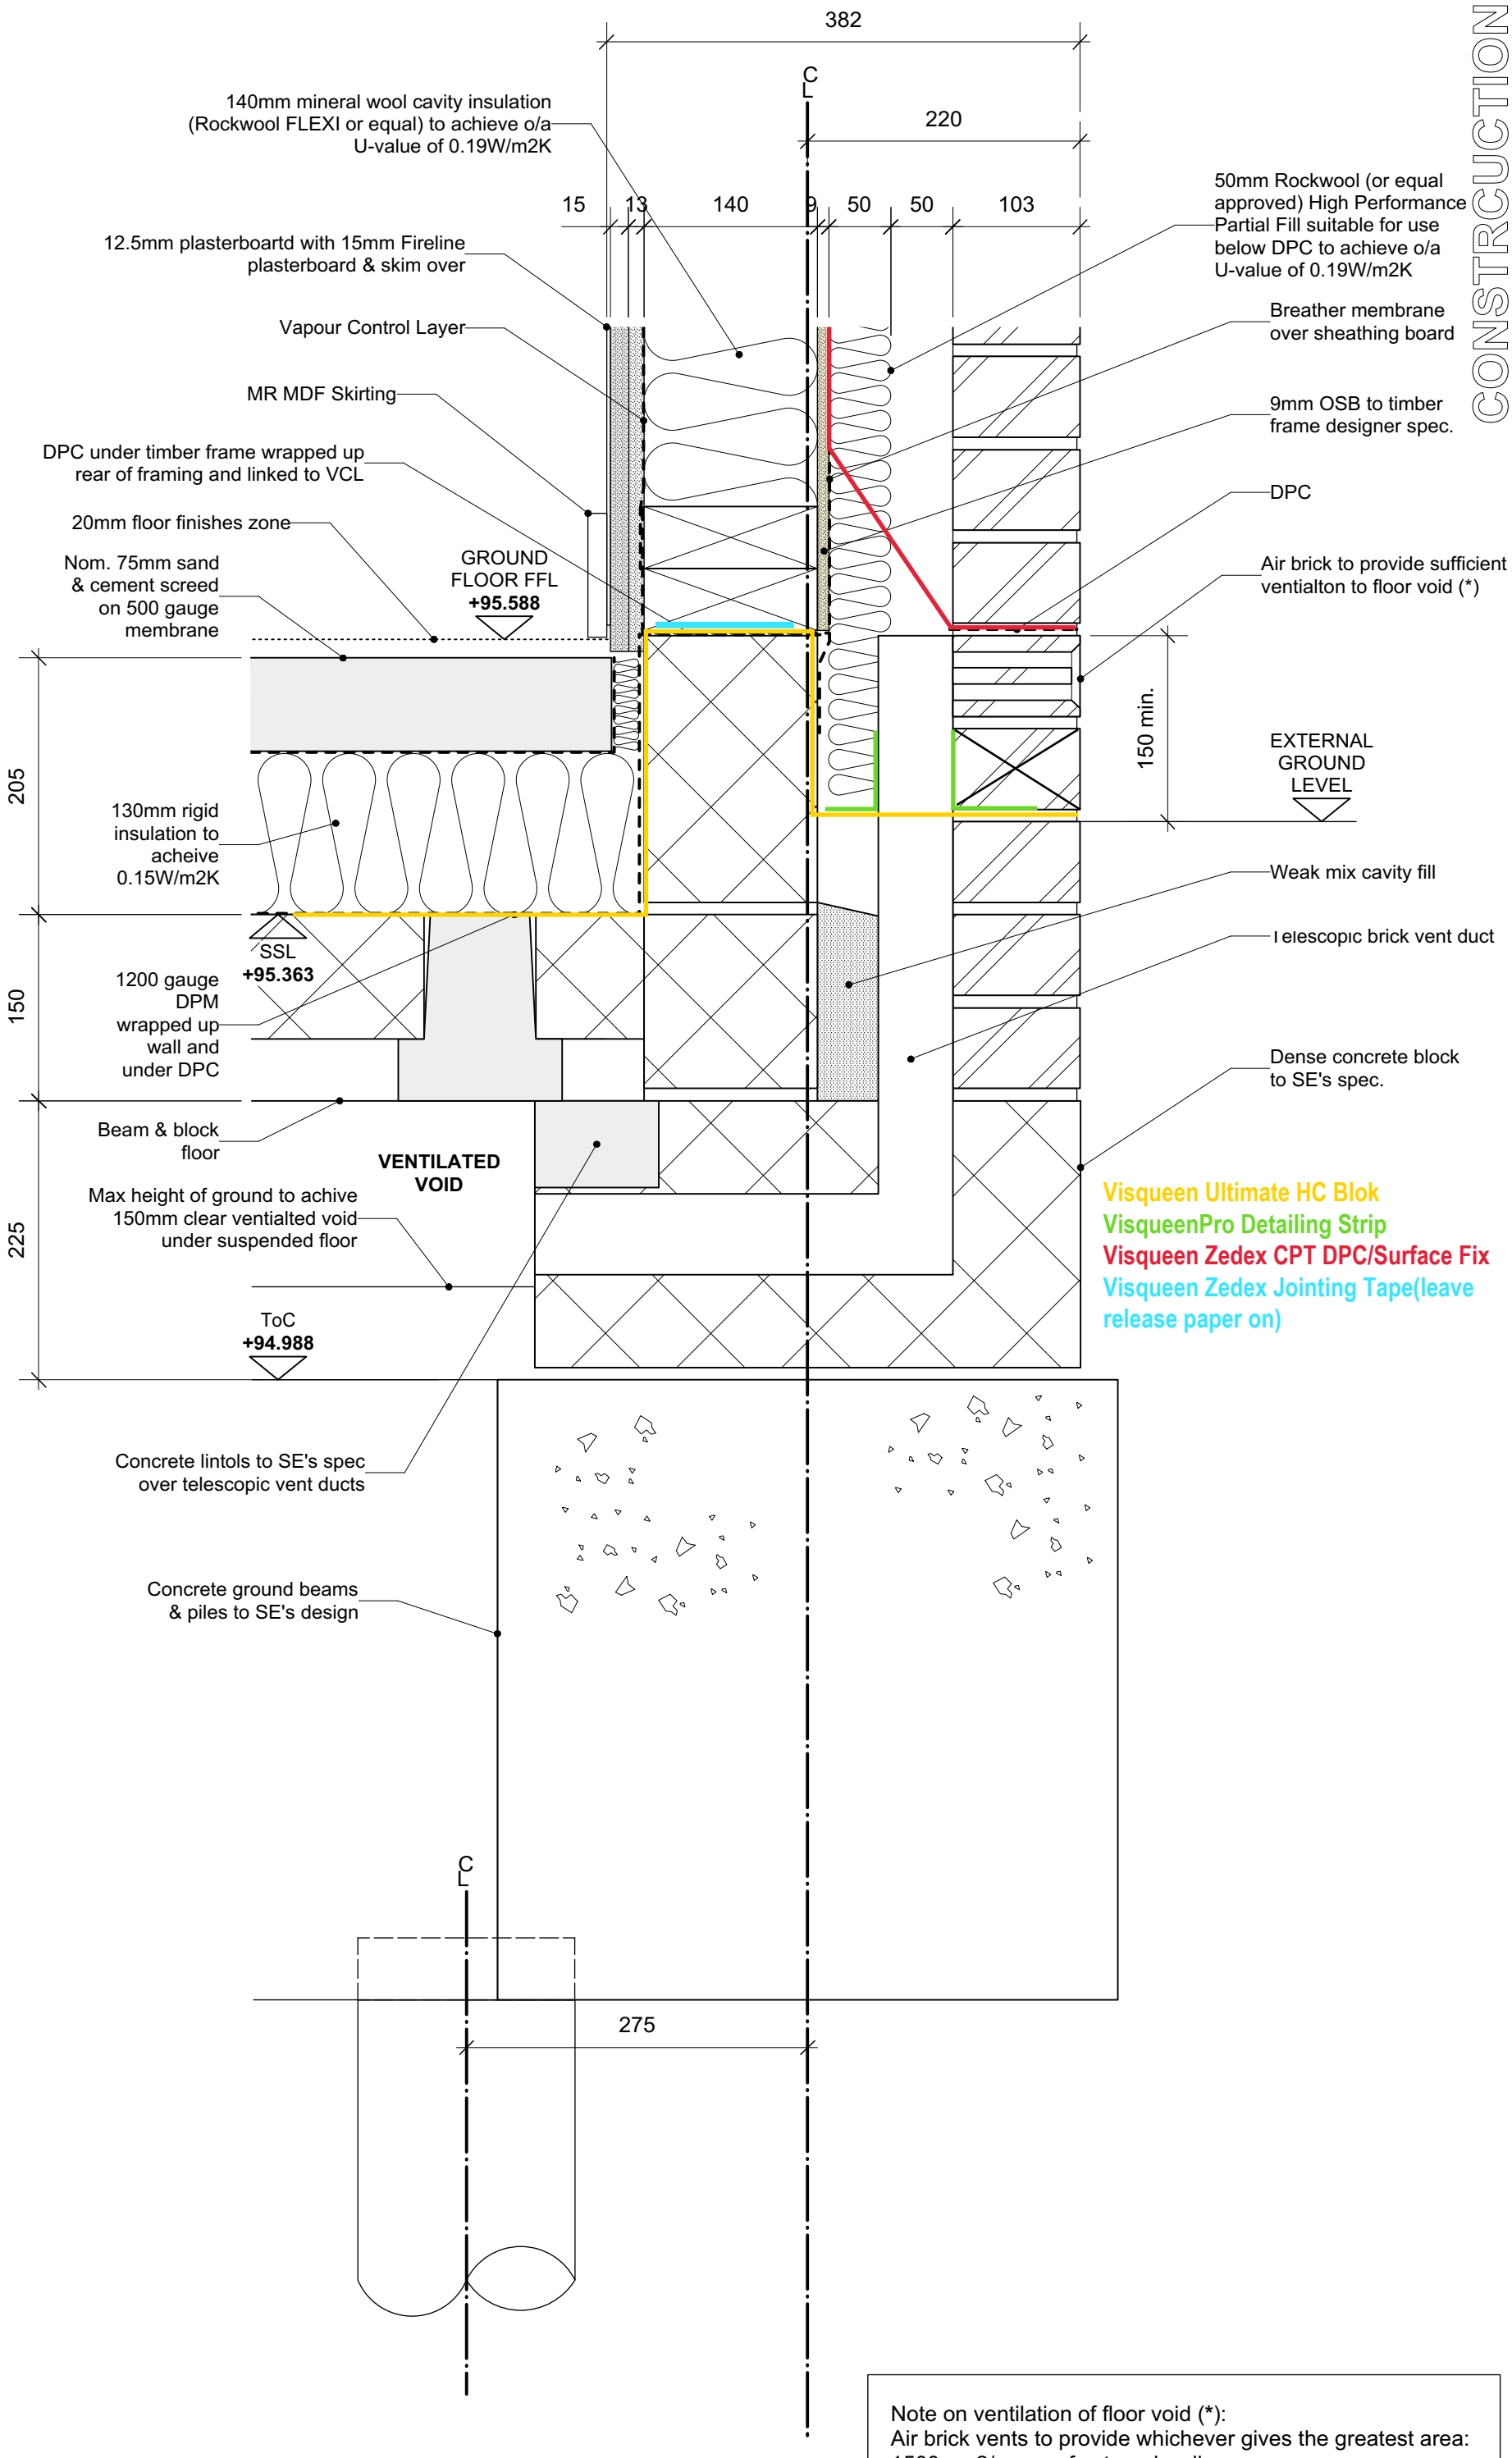


Note on ventilation of floor void (*):
Air brick vents to provide whichever gives the greatest area:
1500mm2/m run of external wall, or
500mm2/m2 of floor area

CONSTRCUCTION

OLLIER SMURTHWAITE ARCHITECTS
40 King Street, Manchester, M2 6BA
T 0161 883 0838
F 0161 883 0839
E mail@olliersmurthwaite.com

CLIENT: 21 LIVING
PROJECT: PROPOSED RESIDENTIAL DEVELOPMENT
ADDRESS: 137 THE ROCK, BURY, BL9 0ND
DRAWING TITLE: FOUNDATION TO MEWS (FRONT)
SCALE: 1:5 @ A3
DATE: MAY 2023
DRAWING NO: A750_C_2022

REVISION	DATE	DESCRIPTION

FOUNDATION TO MEWS (FRONT)
1:5 @ A3

© Copyright Ollier Smurthwaite Architects