

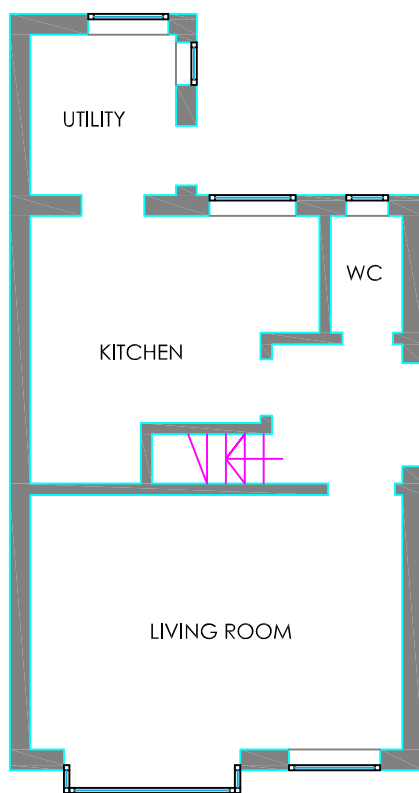



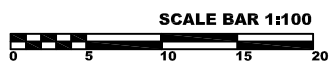


EXISTING GROUND FLOOR PLAN

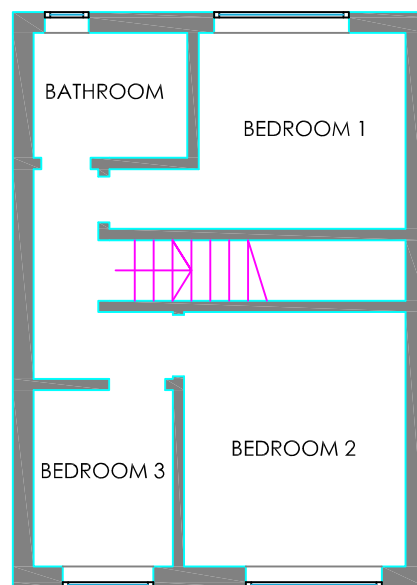


EXISTING FIRST FLOOR PLAN

11 Farm Lane
Existing Floor Plans
Scale: 1:100 @ A4

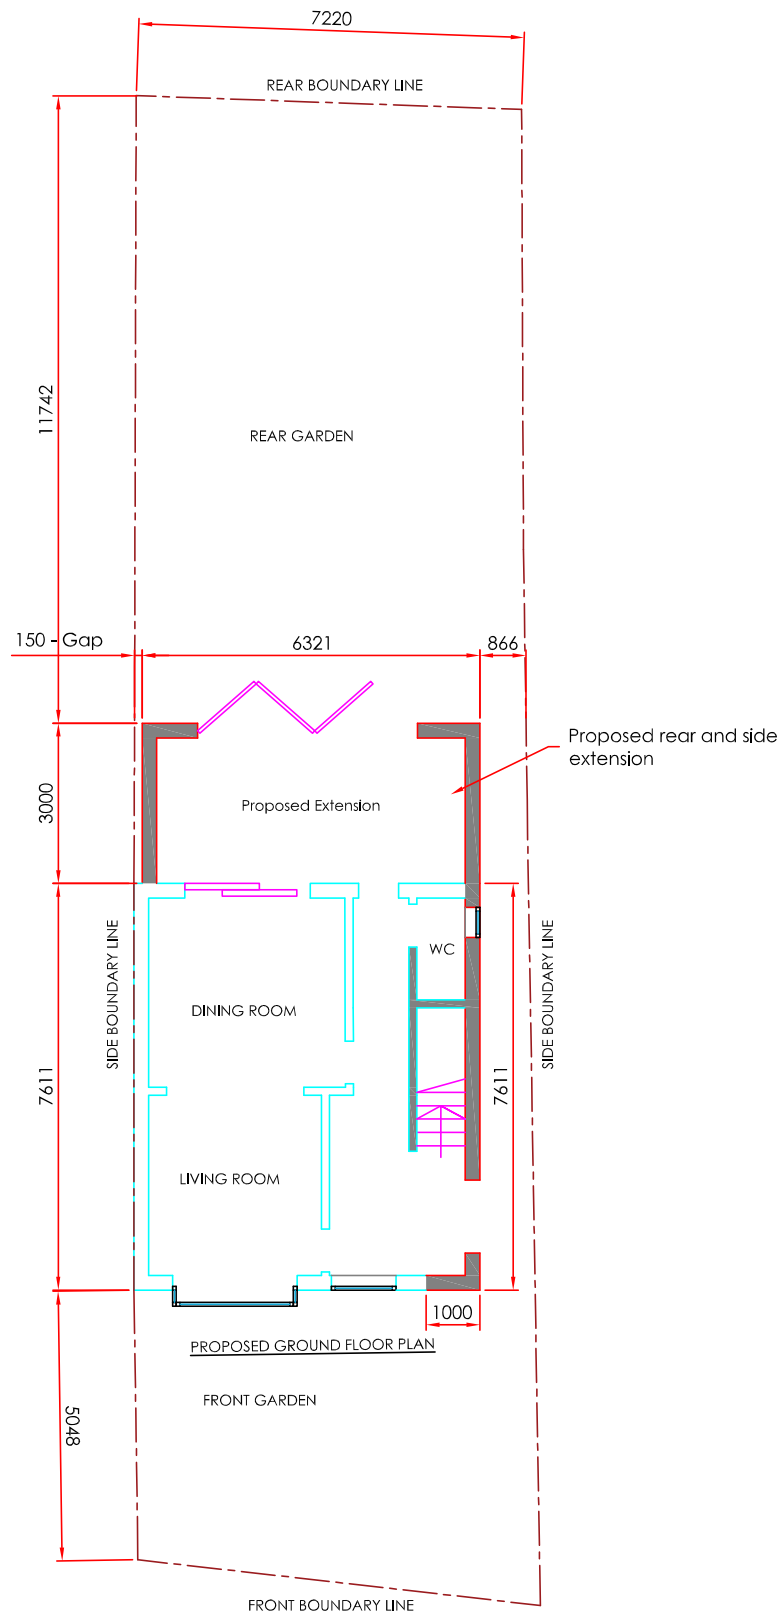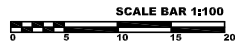

11 Farm Lane
Proposed Ground Floor Plan
Scale: 1:100 @ A3

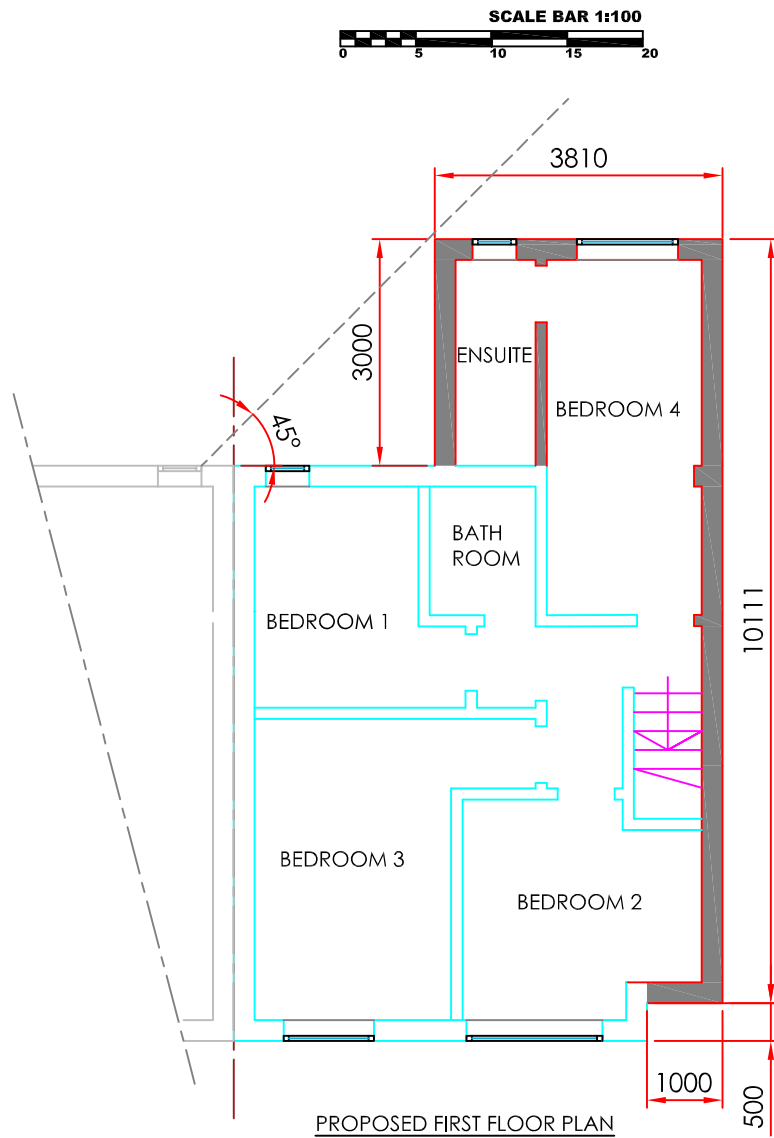

11 Farm Lane
Proposed First Floor Plan
Scale: 1:100 @ A4

