


Location Plan - Drawing No 9000 - 001 Rev B1

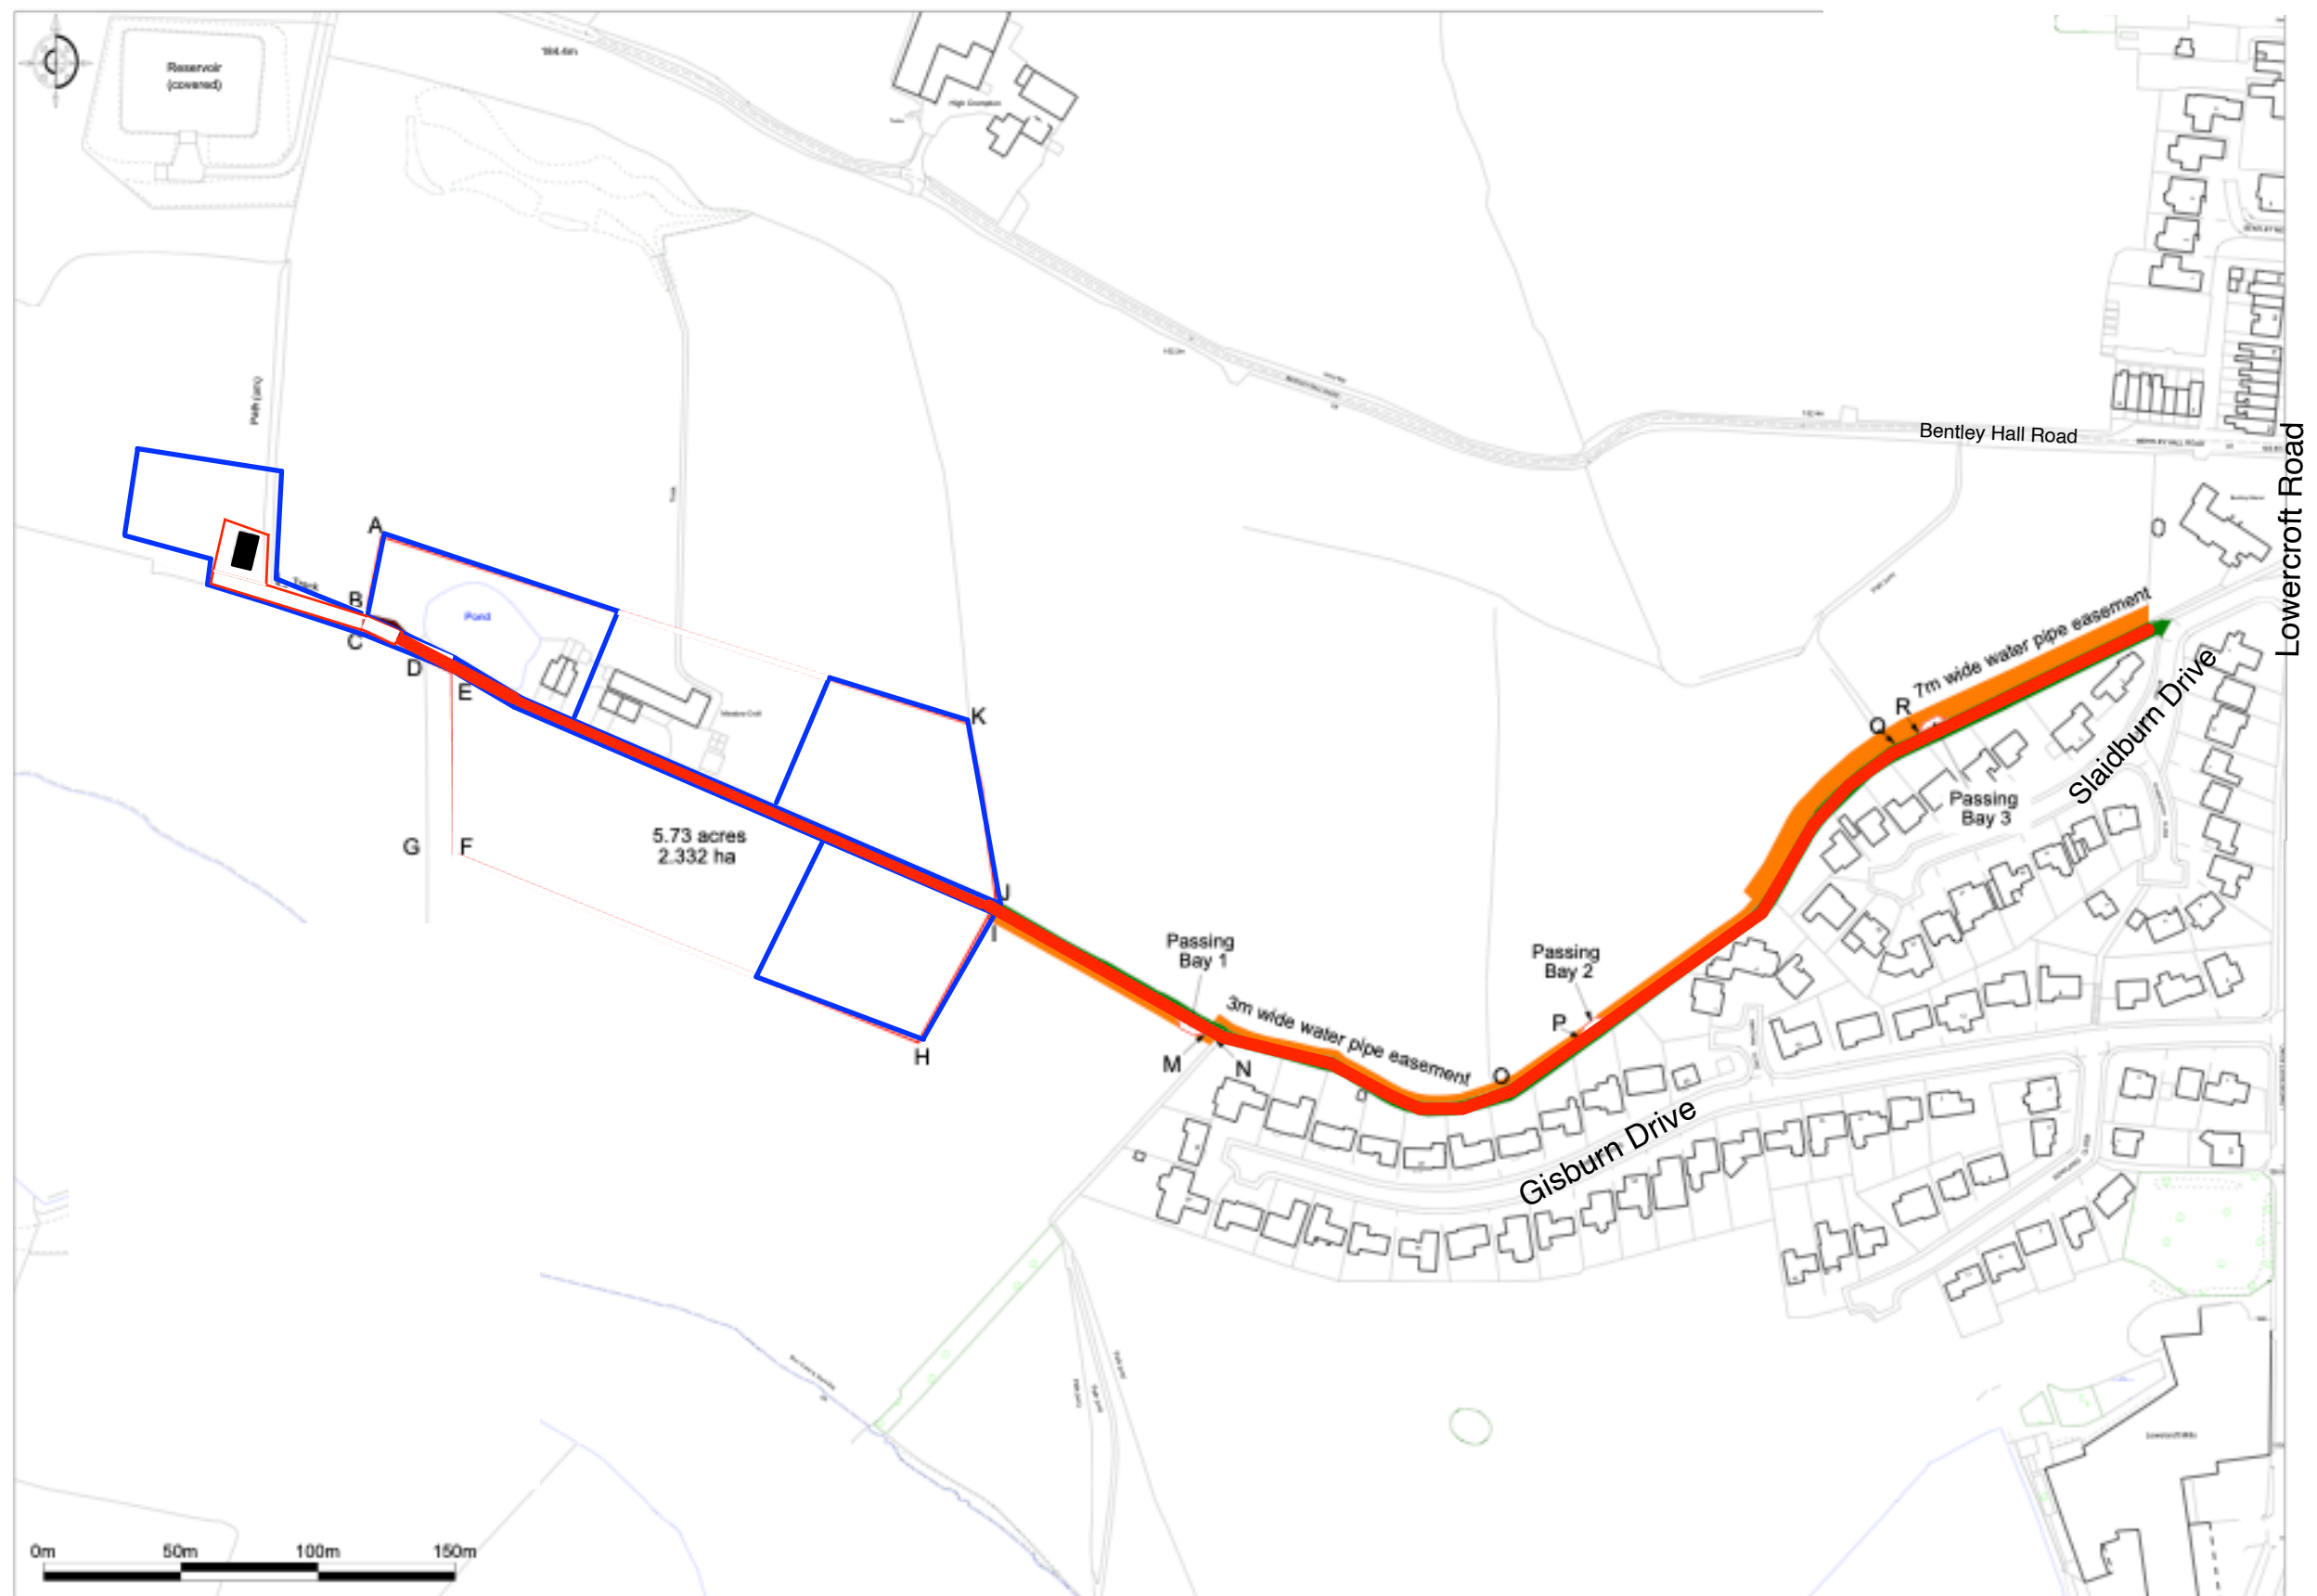

Home Barn, Meadowcroft Farm, Slaidburn Drive, Walshaw, BL8 3FU