
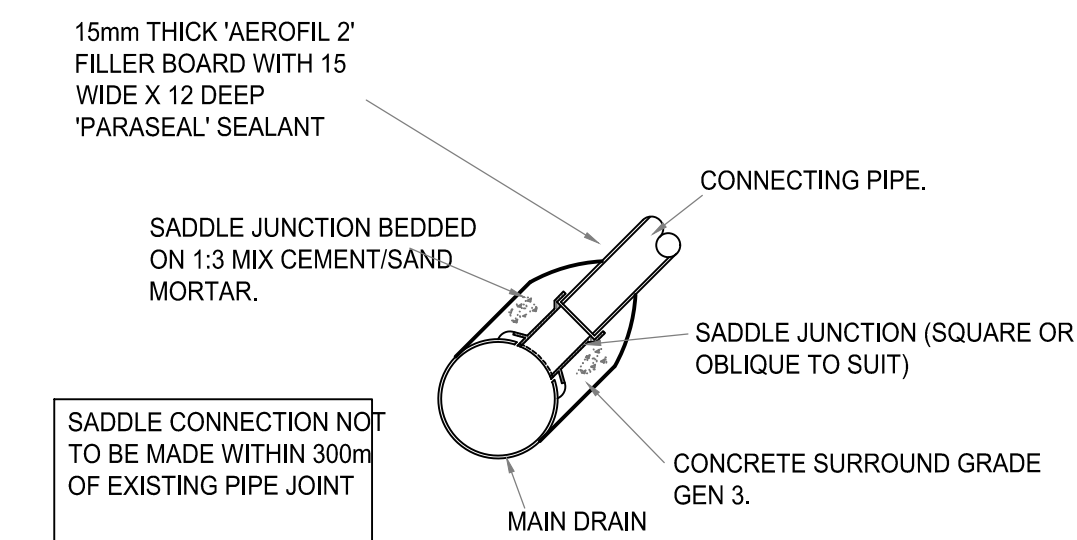
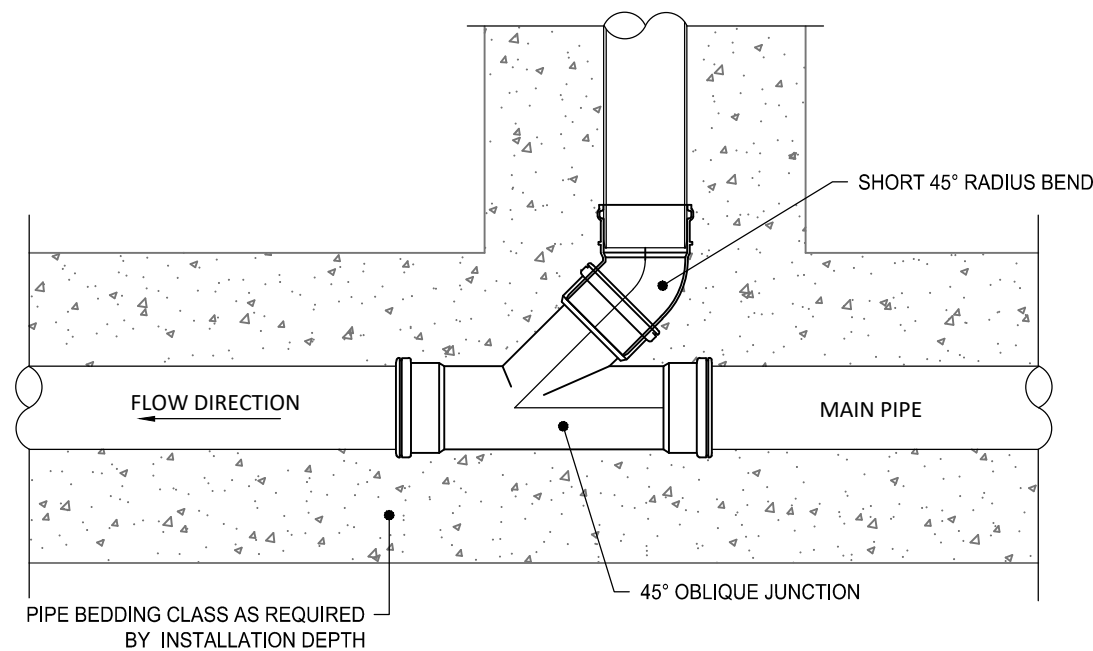
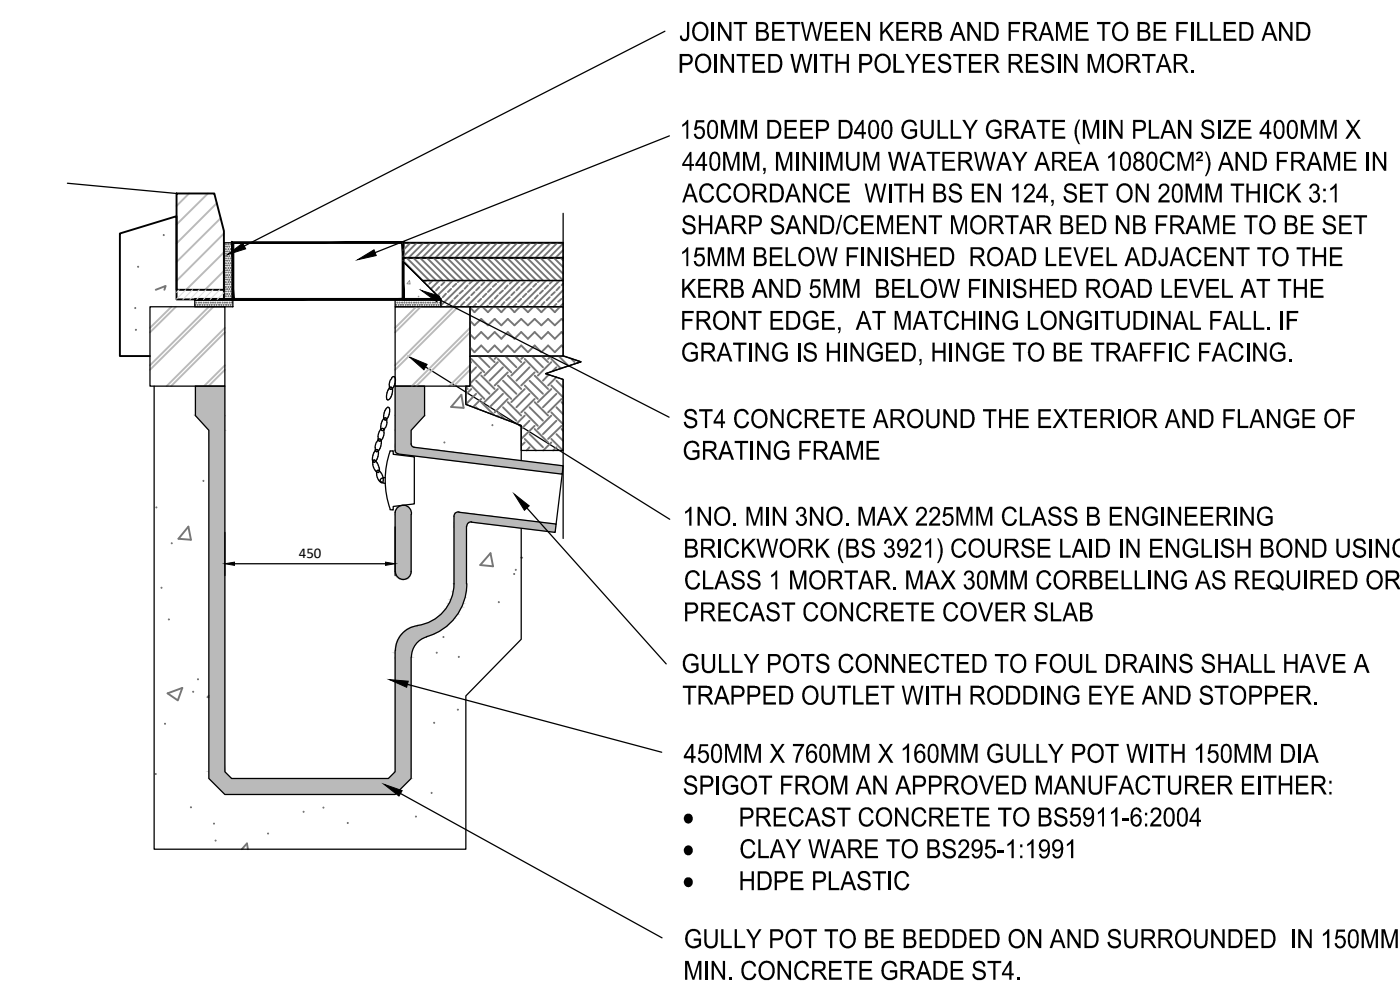
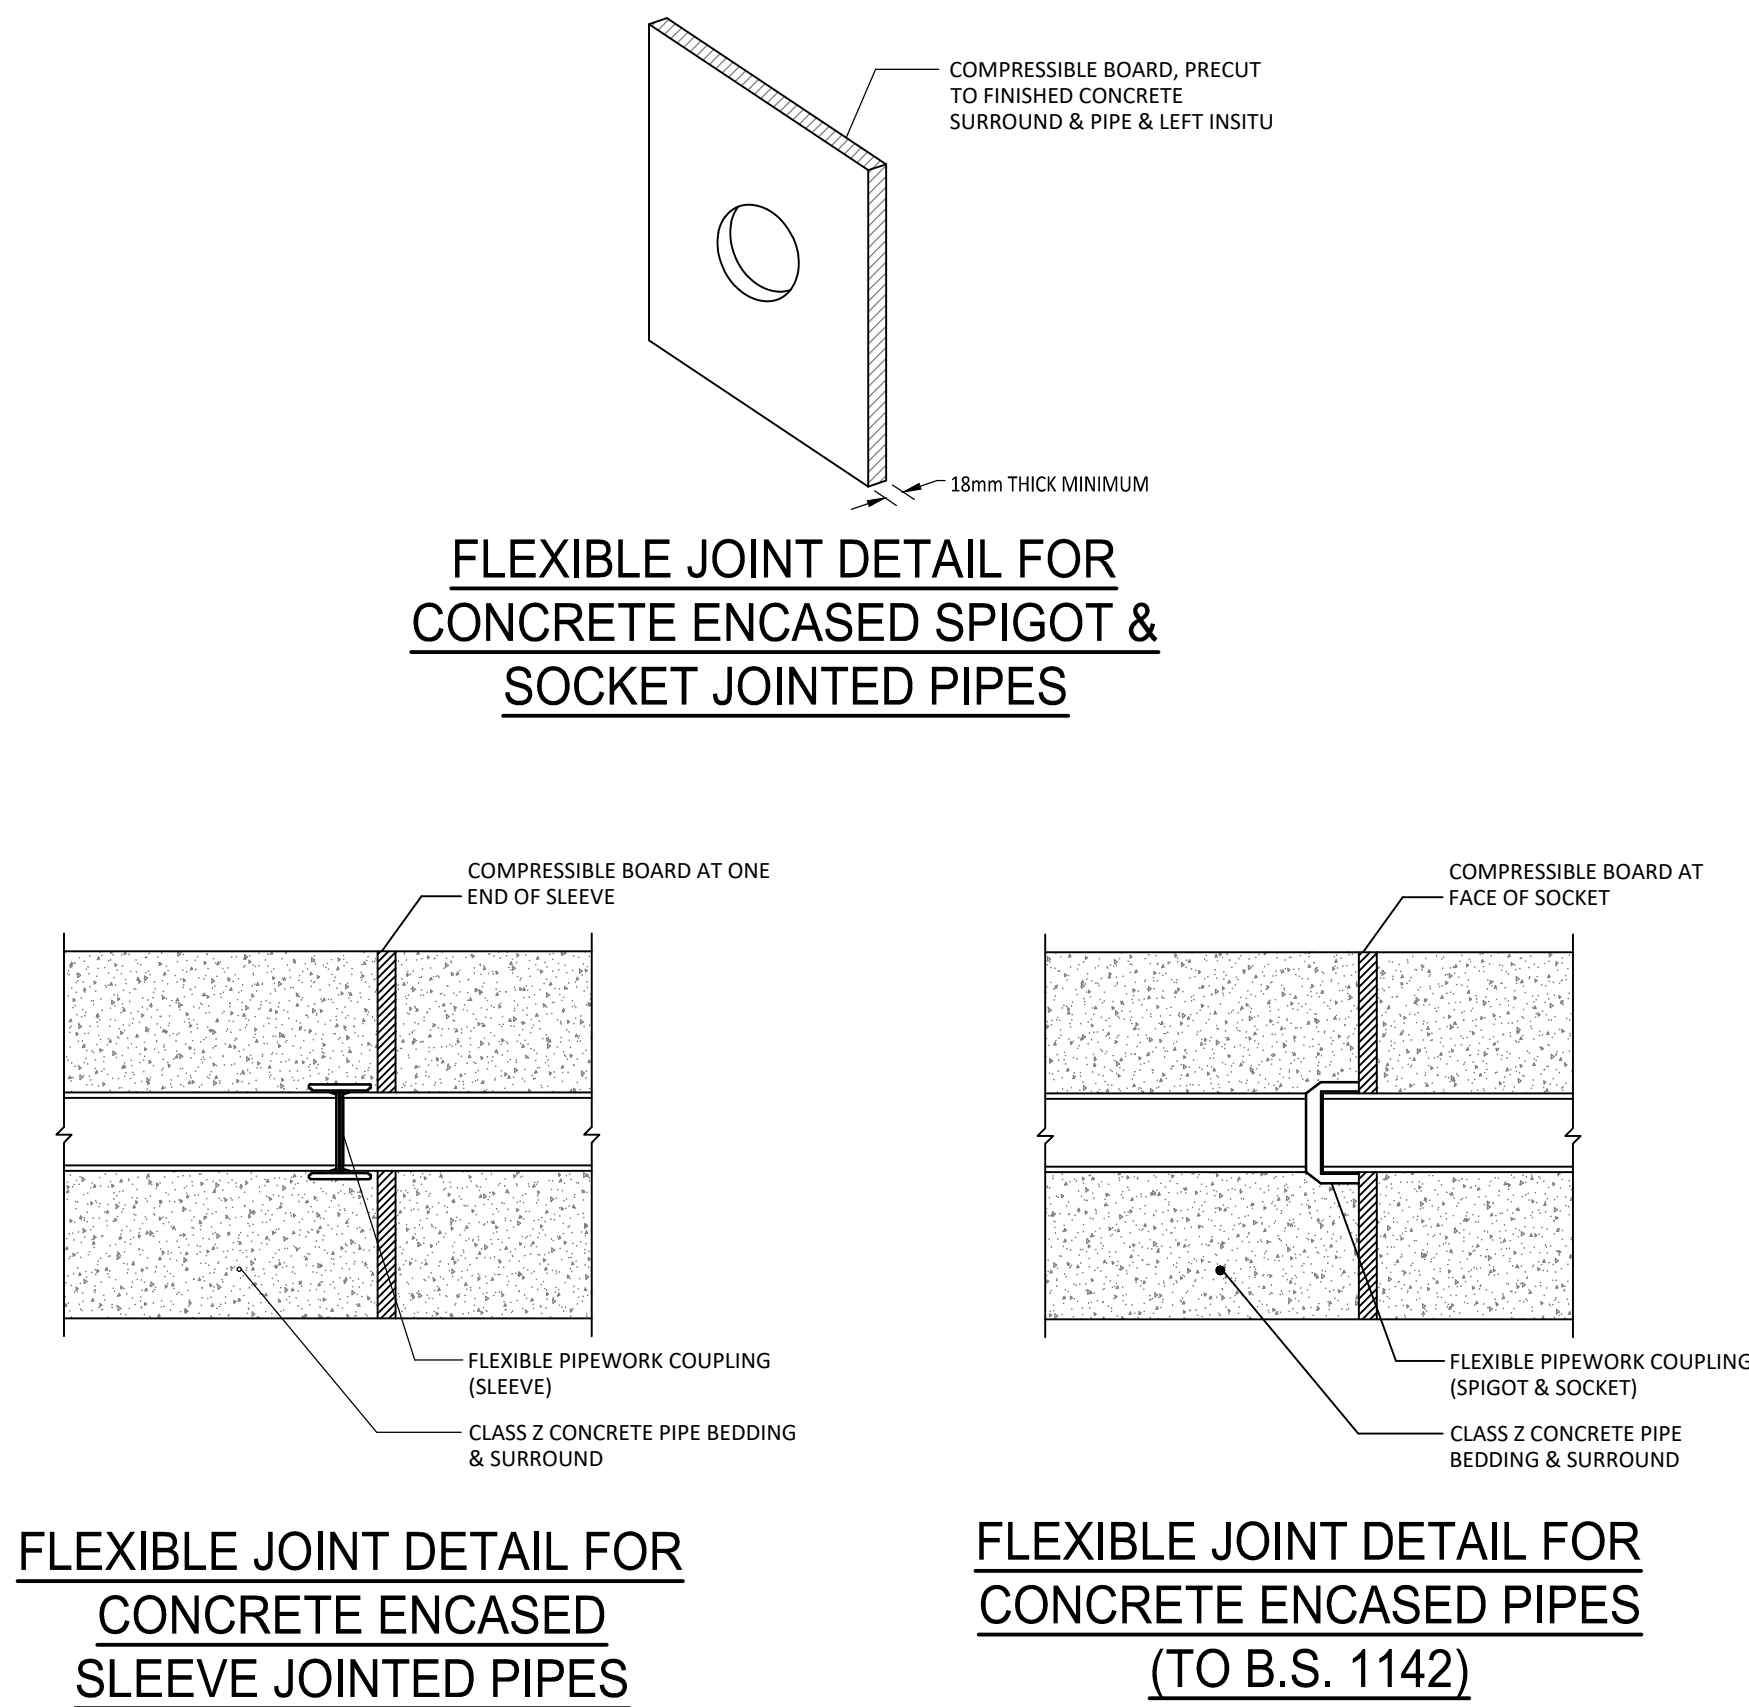


FILE LOCATION PATH: \\FS01\PROJECTS DRIVE\PROJECTS HOT\2772 MUSE - PRESTWICH\004 BIM\CIVILS DRAWINGS\17300-CIV-XX-XX-D-C-441002 S278 DRAINAGE DETAILS (CAR PARK ACCESS) DWG

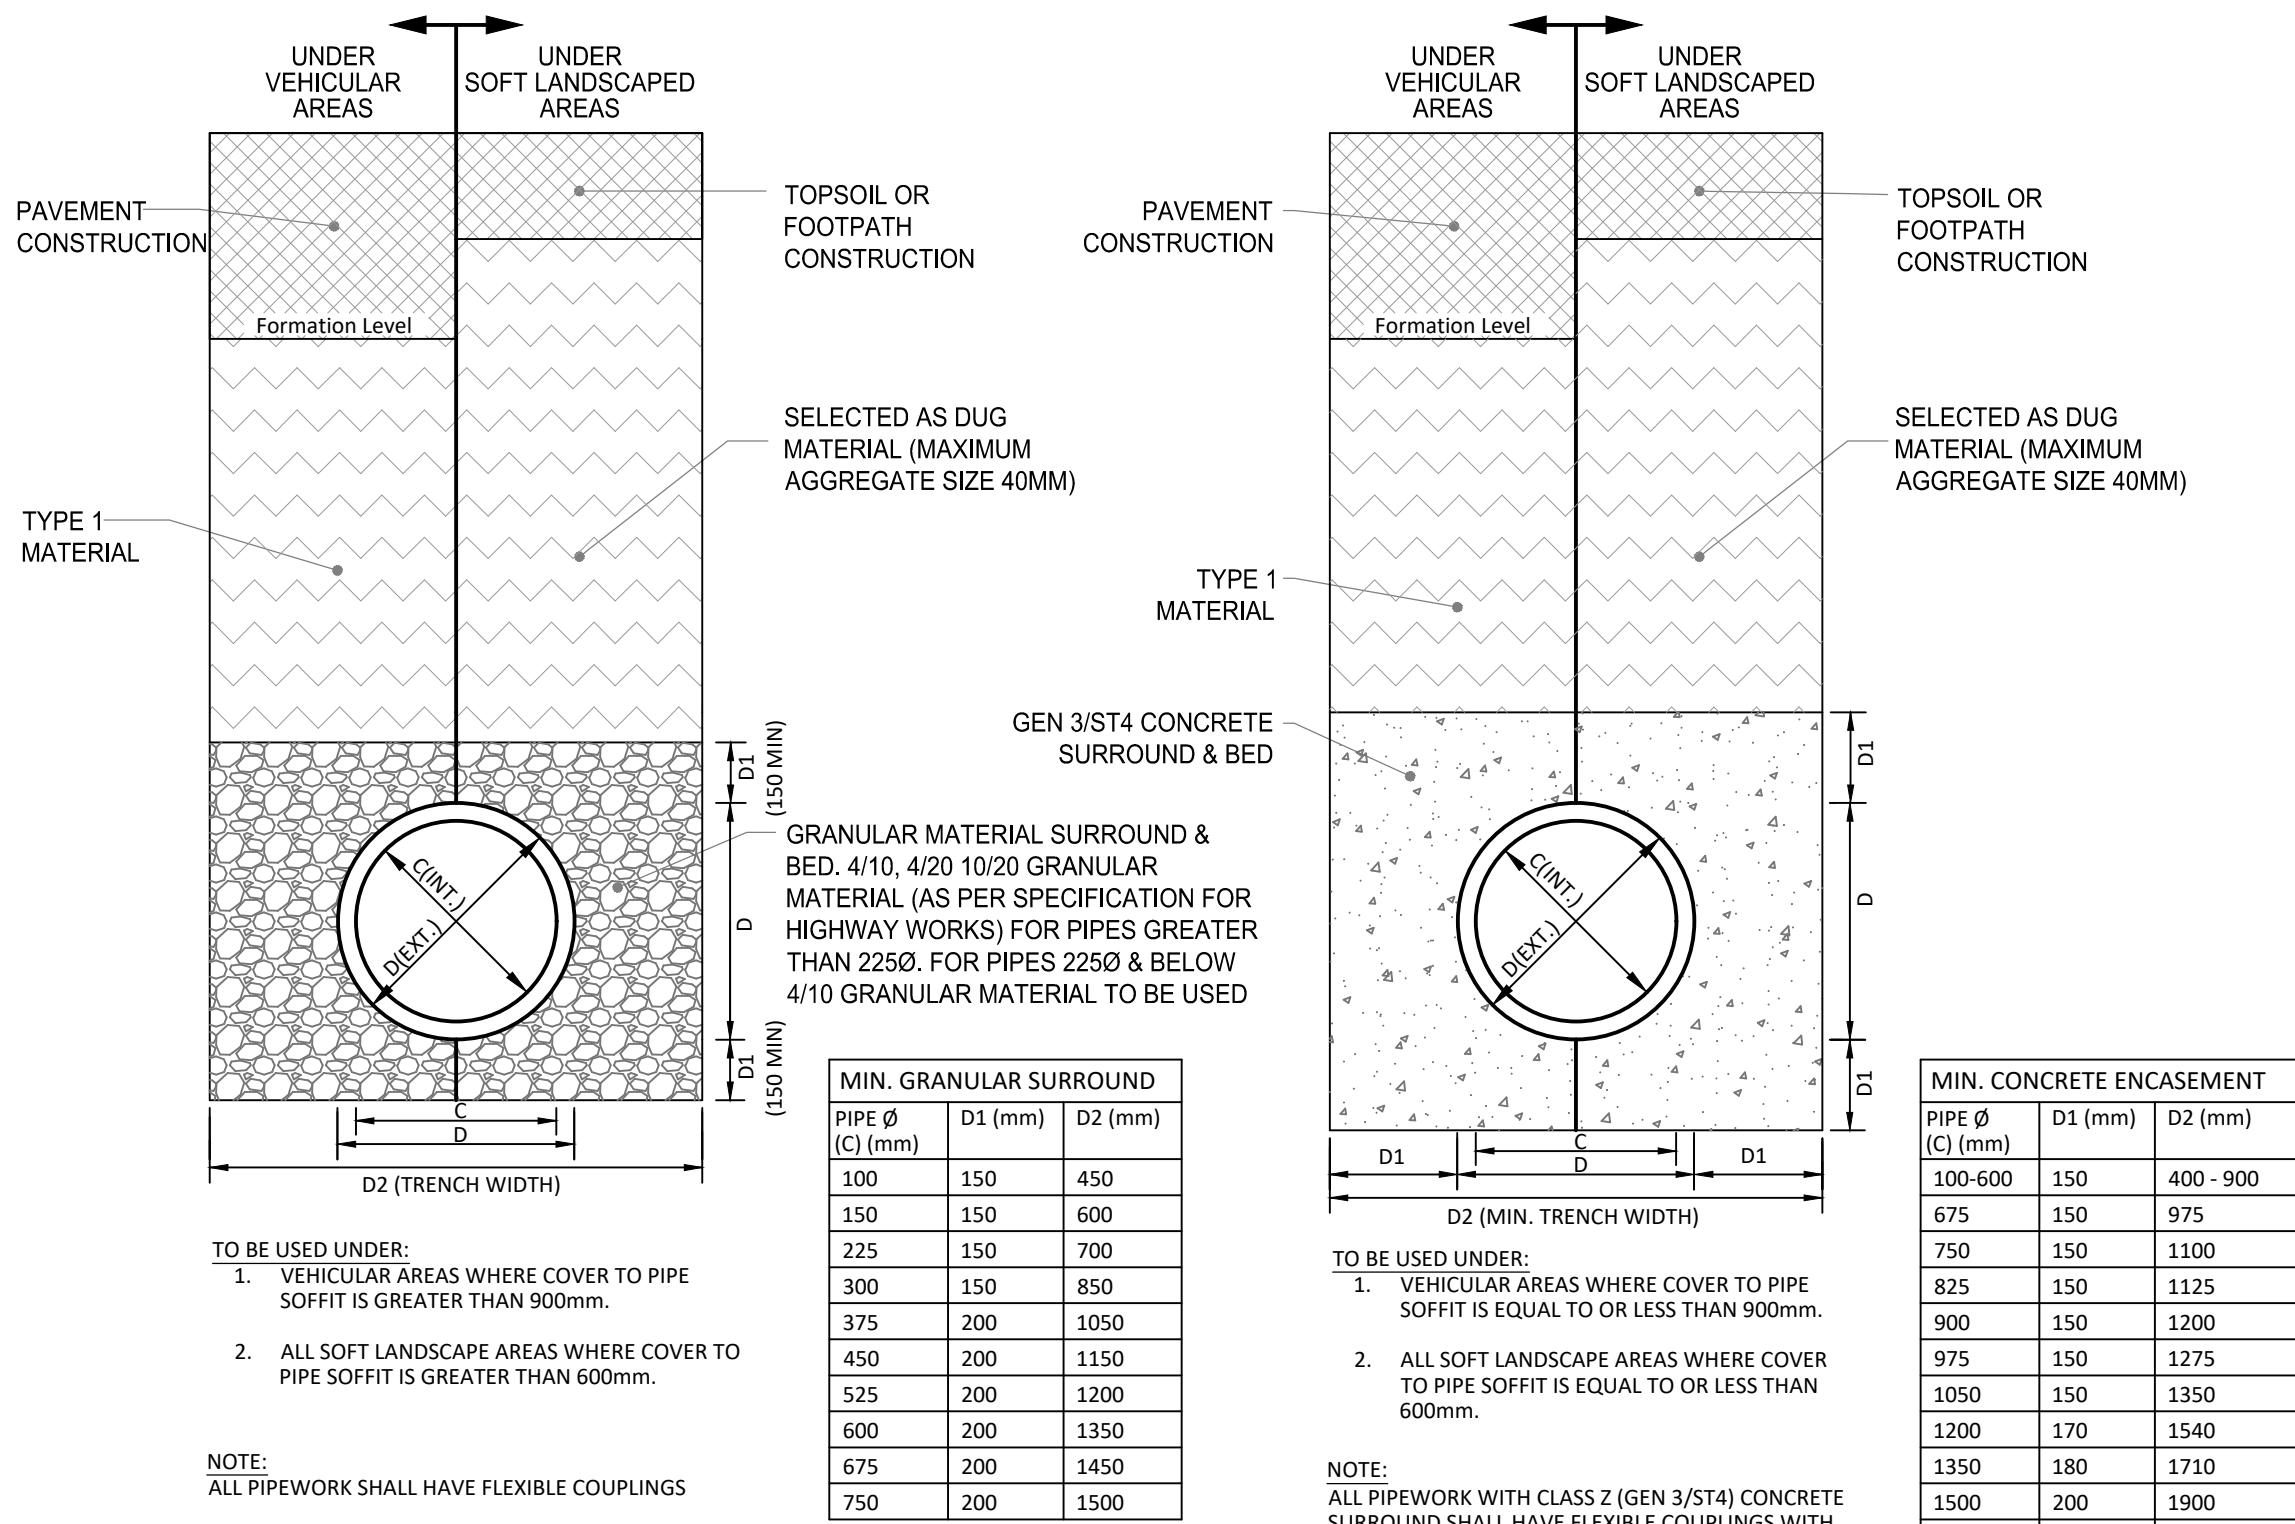

STANDARD NOTES

1. THIS DRAWING IS TO BE READ IN CONJUNCTION WITH ALL RELEVANT ARCHITECT'S AND ENGINEER'S DRAWINGS AND THE SPECIFICATIONS.
2. THIS DRAWING SHOULD NOT BE SCALED.
3. ALL DIMENSIONS ARE TO BE VERIFIED BY THE CONTRACTOR ON SITE.
4. ALL DISCREPANCIES SHOULD BE REPORTED TO C.A./E.A. PRIOR TO THE COMMENCEMENT OF WORKS.

© CIVIC ENGINEERS LIMITED

SUBJECT TO SECTION 278 APPROVAL FROM BURY COUNCIL

DATE	REV	DESCRIPTION	DRAWN	CHKD
21.06.24	P01	ISSUED FOR INFORMATION	CD	PM

CIVIC ENGINEERS

civicingengineers.com

PROJECT

PRESTWICH VILLAGE MSCP

TITLE

S278 DRAINAGE DETAILS

DRAWING STATUS					STATUS CODE	
INFORMATION					-	
CE PROJECT No.	SCALE @ A1	DATE CREATED	DRAWN	CHECKED		
2772	1:20	JUNE 24	CD	PM		
DRAWING No.					REV	
17300-CIV-XX-XX-D-C-441002						P01