



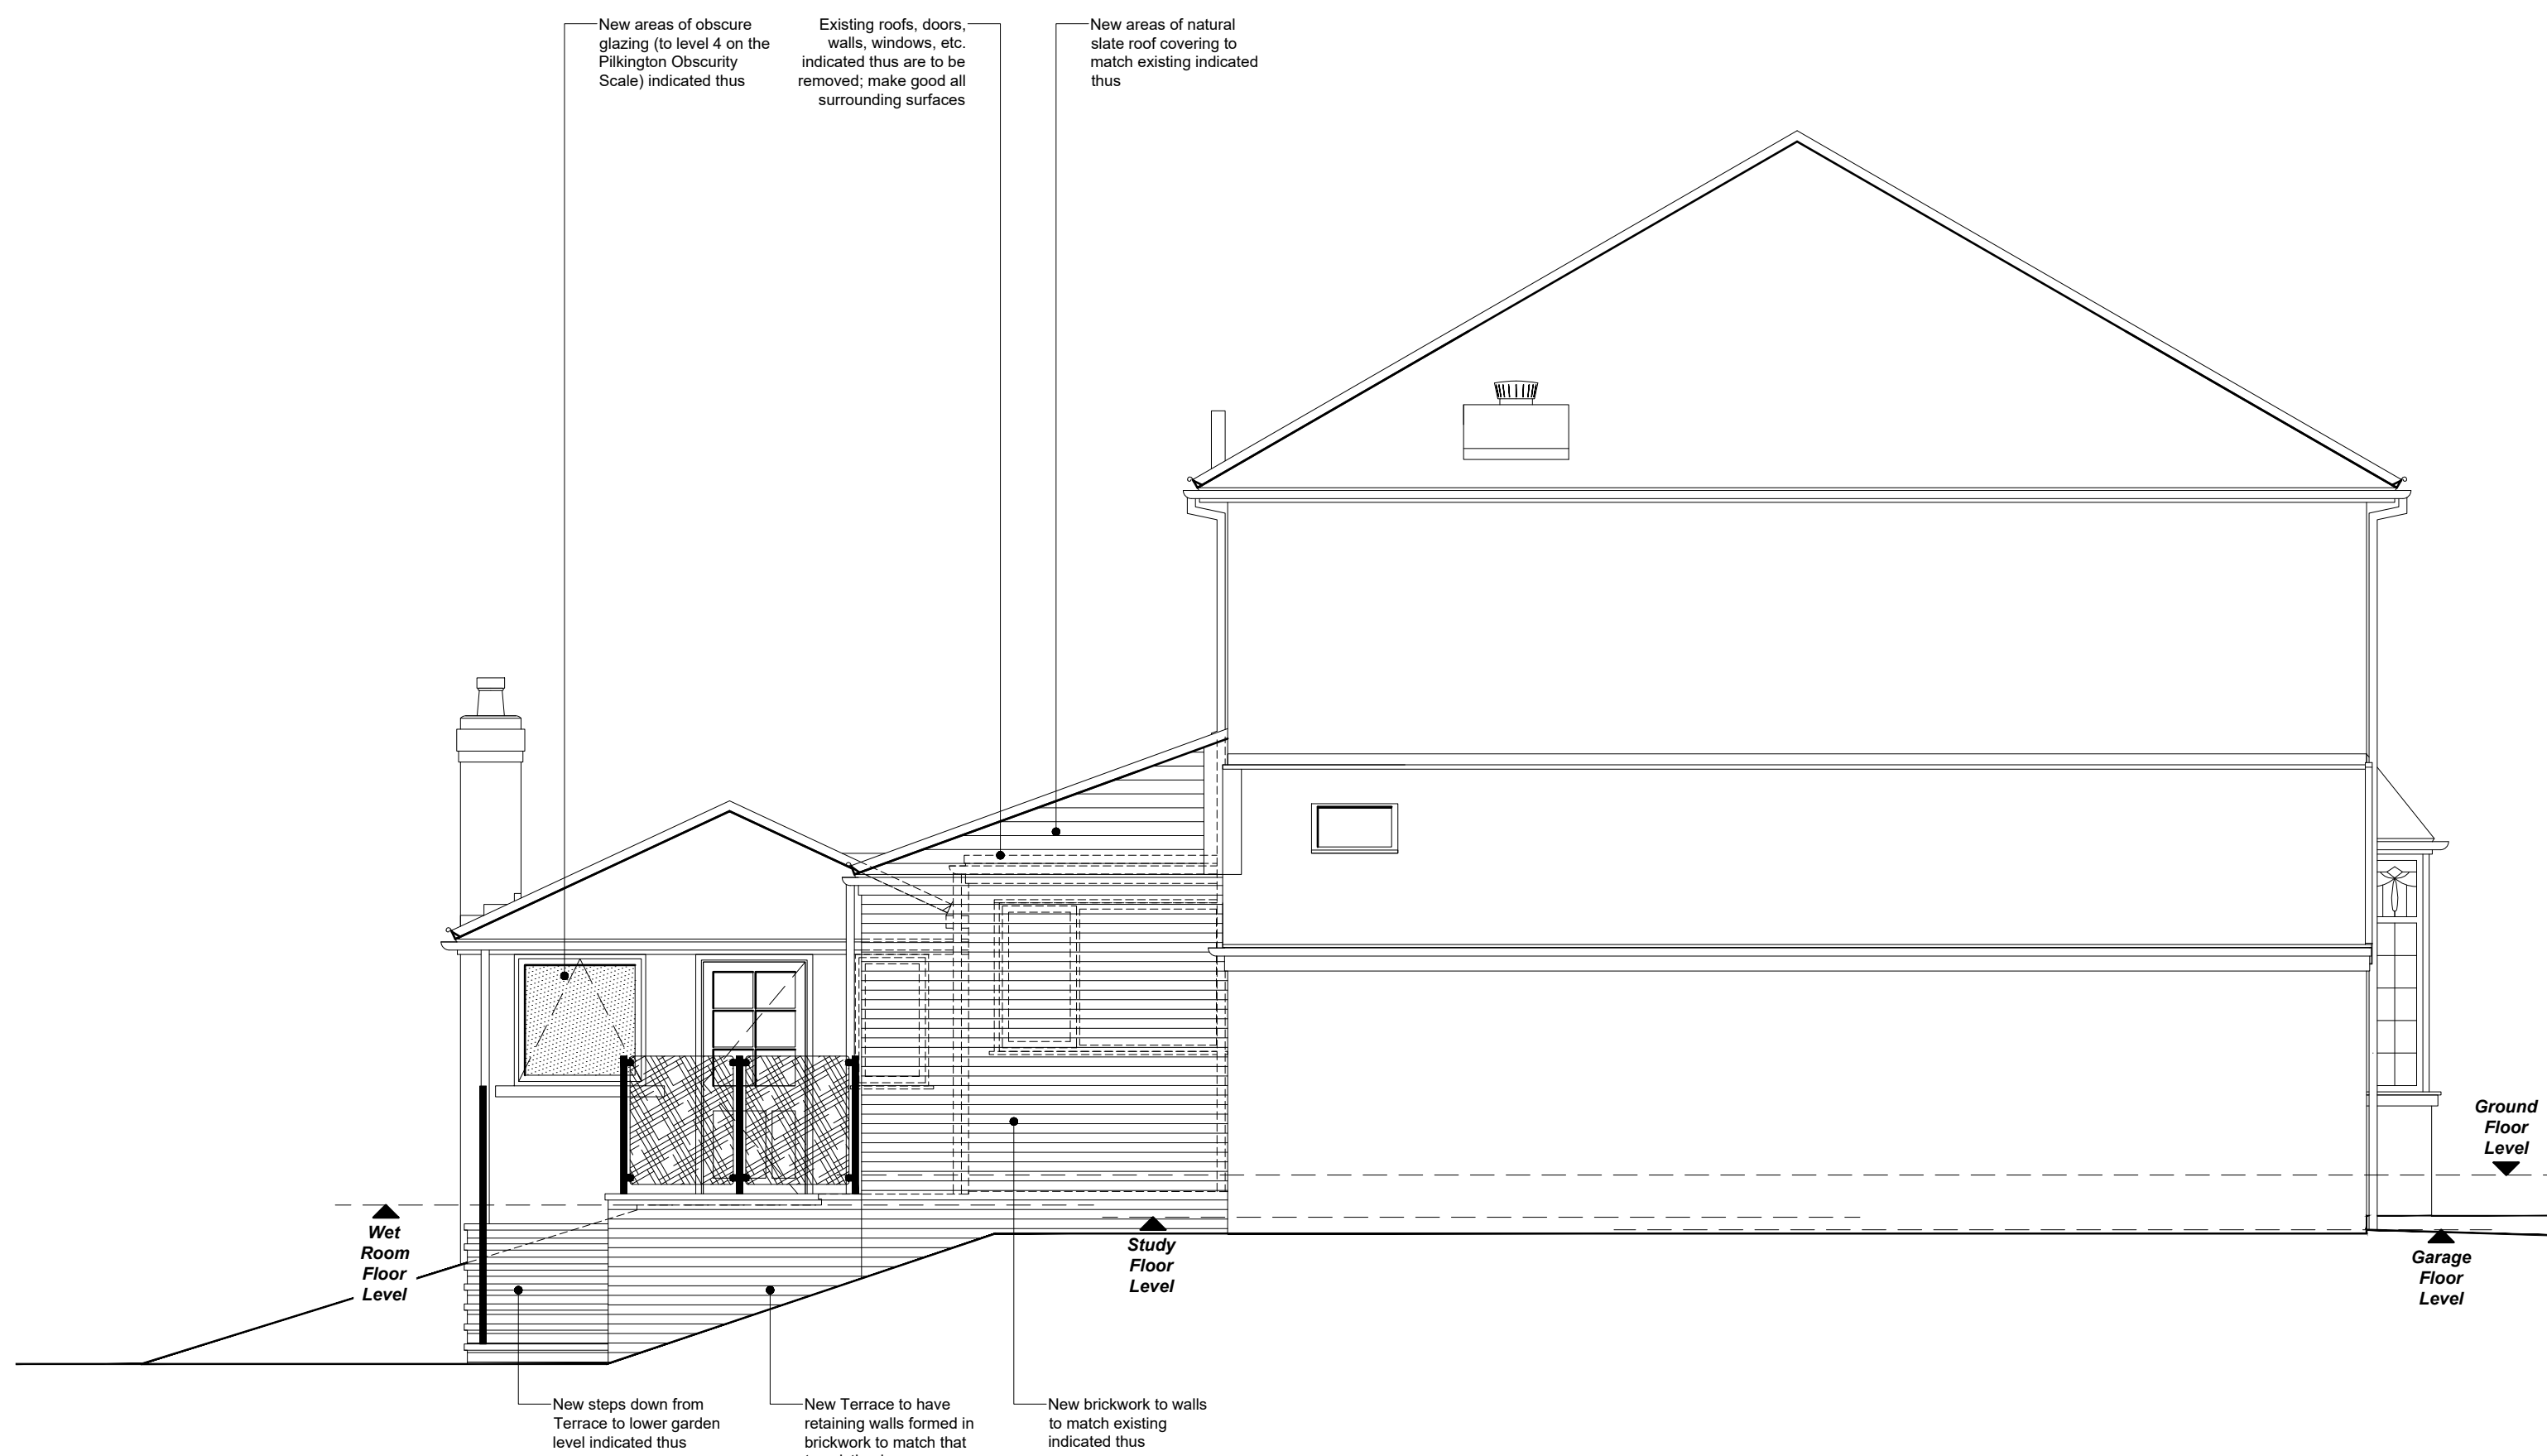

PROPOSED SIDE (NORTH WESTERN) ELEVATION
(Scale 1:50)

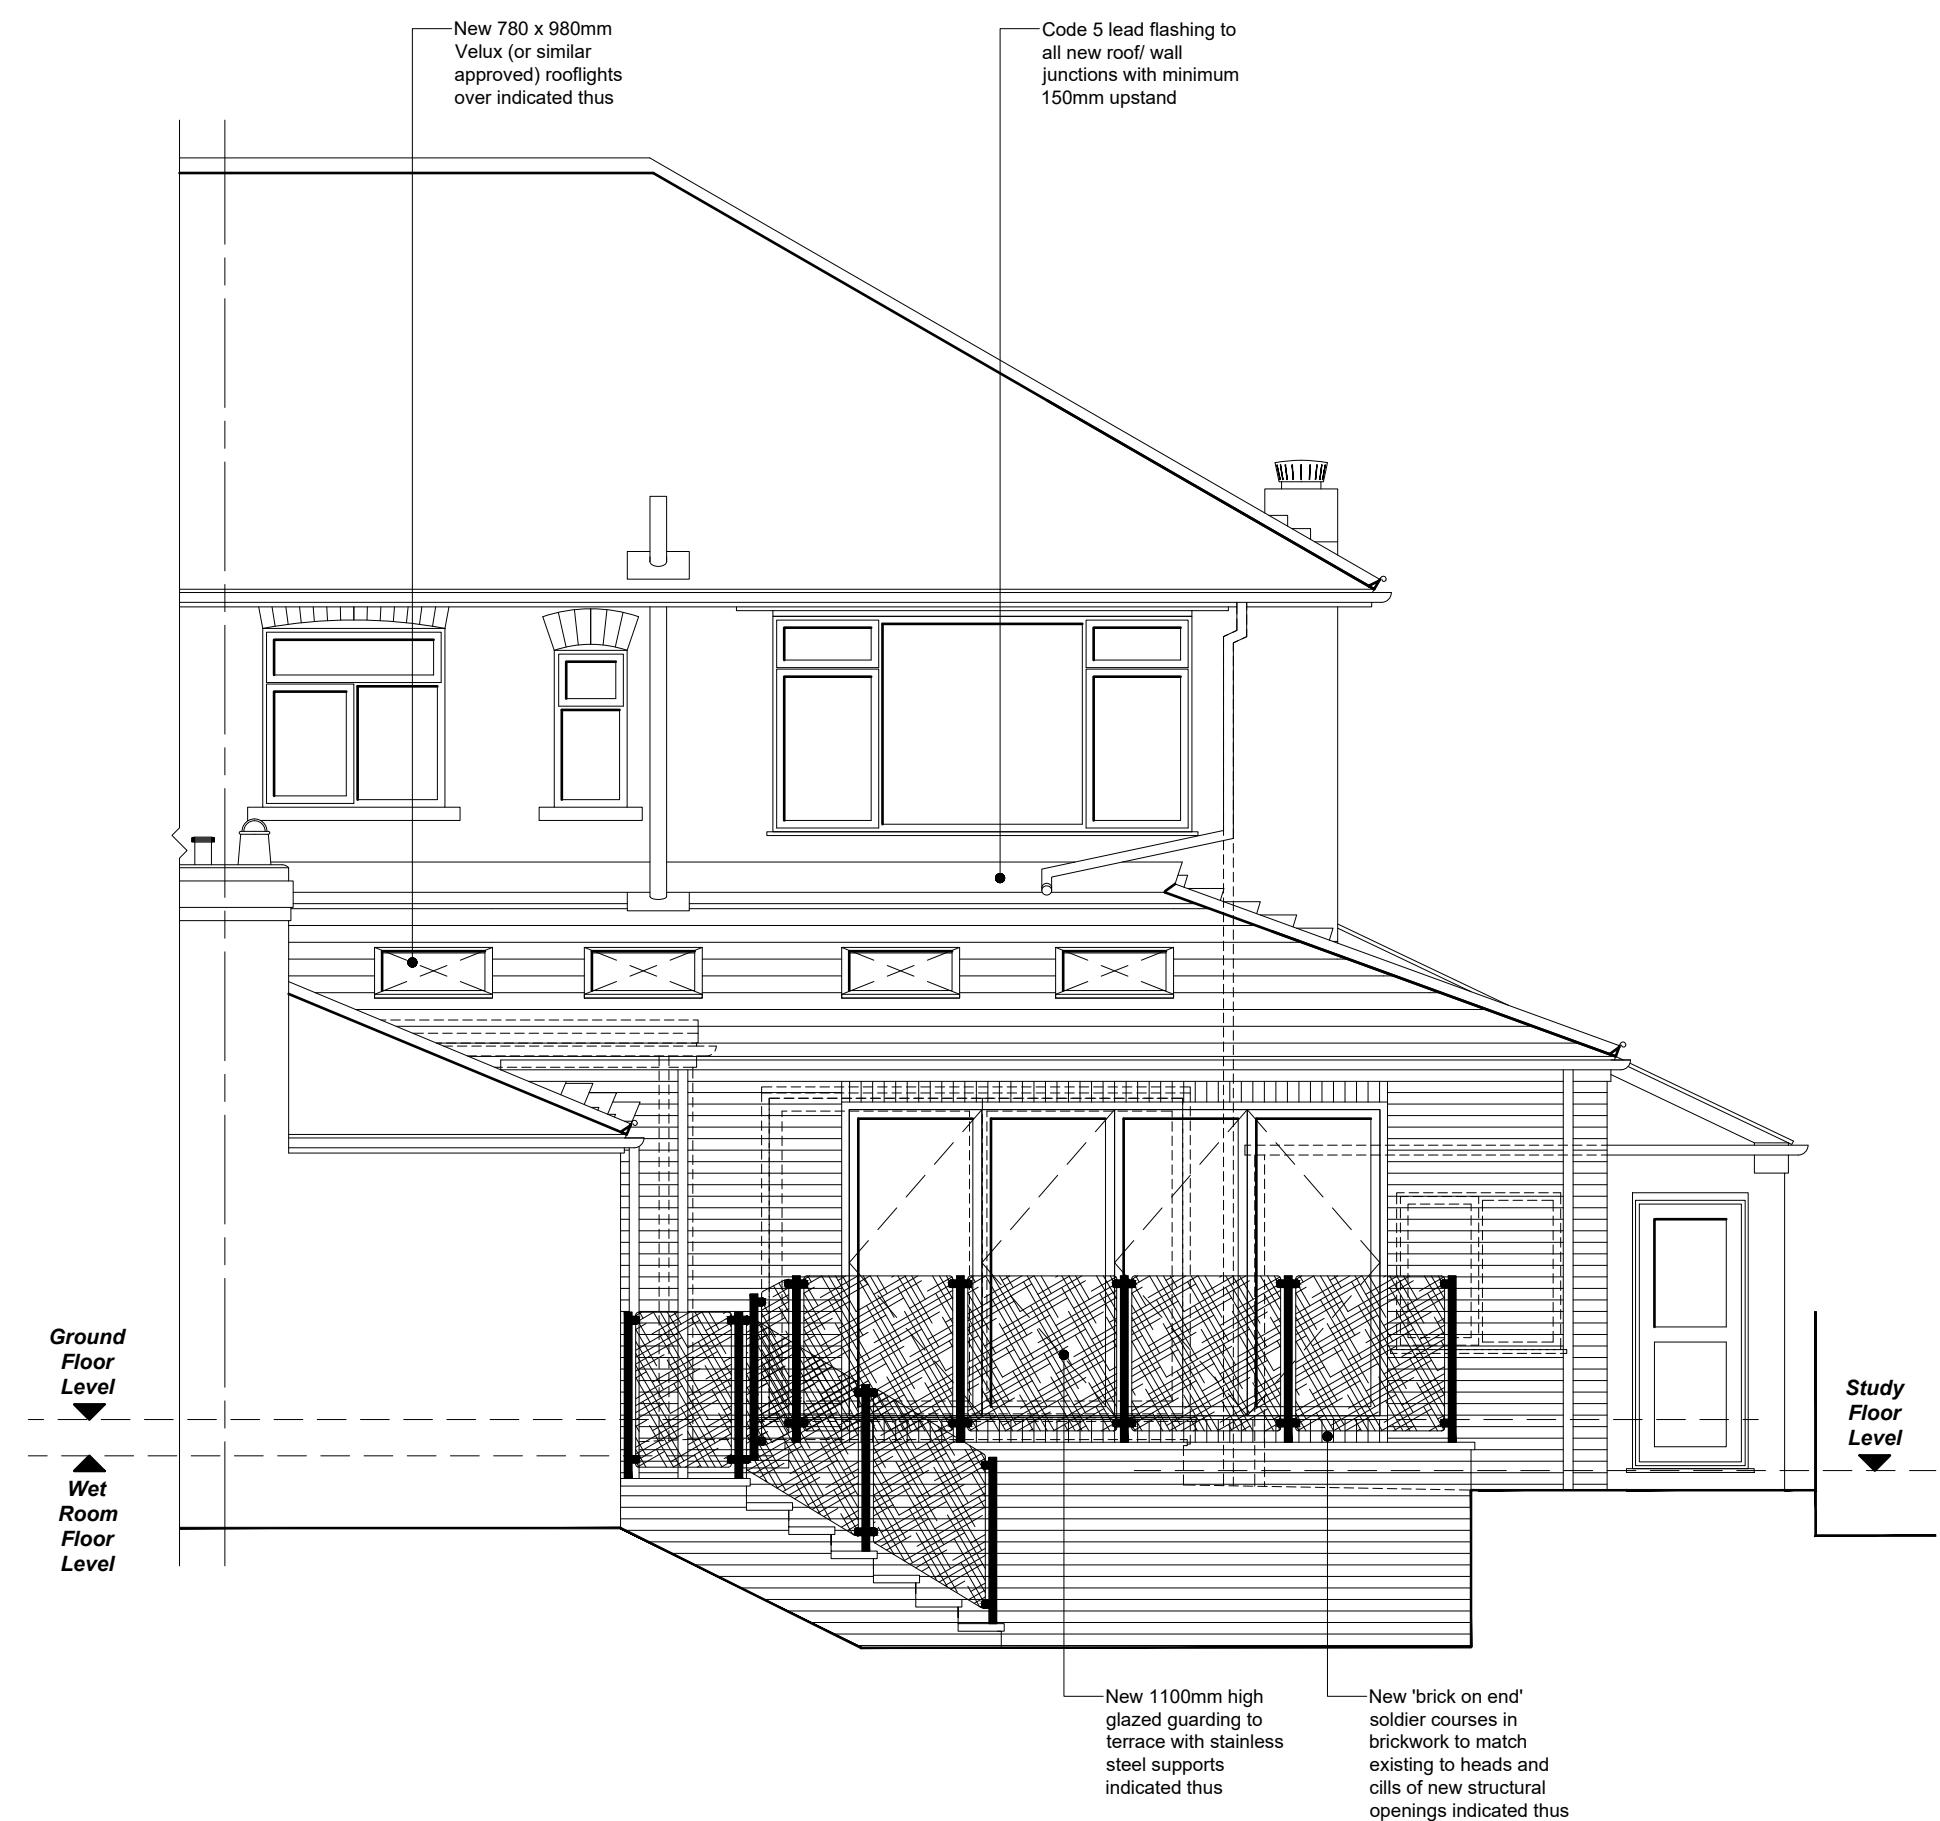

PROPOSED REAR (NORTH EASTERN) ELEVATION
(Scale 1:50)

NOTES

All dimensions are to be checked on site and any discrepancies referred to the designer prior to proceeding. All levels are to be confirmed on site prior to proceeding with the work. All discrepancies between information shown on the drawing and the information shown on the specification are to be referred to the designer prior to proceeding with the works. All component sizes and references to be checked prior to the ordering of materials. Positions of existing drain runs and associated installations to be confirmed prior to proceeding and drains checked as necessary. All relevant boundary positions to be checked prior to proceeding. Any on site design changes must be reported to the designer and agreed with the relevant authority prior to proceeding. **Levels shown are related to an arbitrary datum and therefore not related to ordnance datum.**

Revision	Date	Details
----------	------	---------

GRUNDY
ARCHITECTURE *by* DESIGN
EAGLENDY ARCHITECTURAL SERVICES LIMITED

R.A.GRUNDY ARCHITECTURAL SERVICES LIMITED
30, PARK ROAD, HADFIELD, GLOSSOP, DERBYSHIRE SK3 2AH
TEL: 0774 501 3862
E-MAIL: GRUNDYGLOSSOP@OUTLOOK.COM

Project: Proposed Alterations at:
305 Stand Lane
Radcliffe
Manchester
M26 1JA

Client:	Mr. M. & Mrs. J. Holland
Drawing Title:	PROPOSED ELEVATIONS

Drawn by: R.G.	Date: 29th July 2023
Drawing No.: 2333.12	Scale: As shown @ A1
Revision:	

