


Charnley 151030723

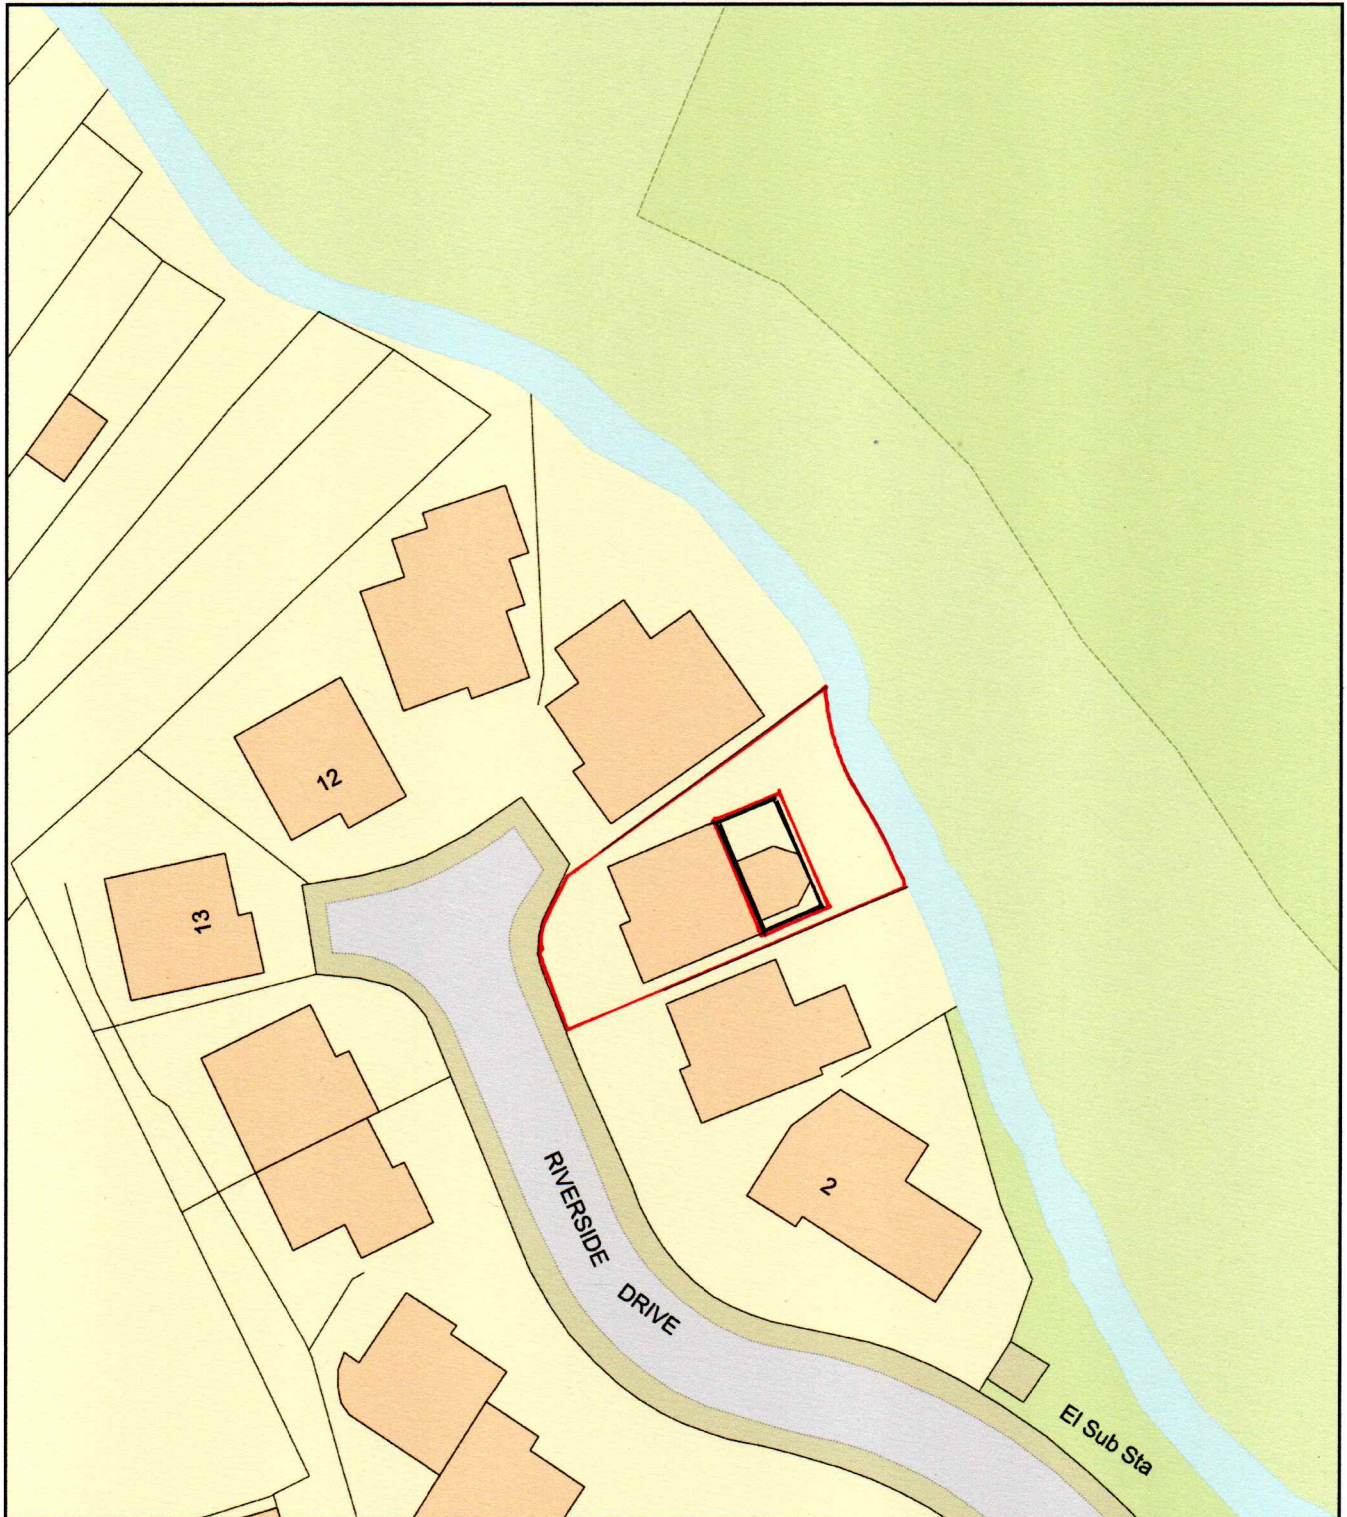

0 20
Metres



Plan Produced for: Clearview Home Improvements

Date Produced: 21 Sep 2023

Plan Reference Number: TQRQM23264101321648

Scale: 1:500 @ A4