

PLANTING SCHEDULE

- T1 Betula pendula (siver birch)
T2 Prunus avium (wild cherry)
T3 Prunus domestica 'Opal' (plum)
T4 Maus domestica 'scrumptios' (apple)

Wildflower under-storey

Naturescape N10 Woodland Meadow Mixture
Sowing rate 5g per square metre.

Flowering Native Shrubs

Area 1 adjacent to parking area and retaining structure;

Rosa canina (dog rose)
Rosa arvensis (field rose)
Wild Privet
Yew

Area 2

Cornus sanguinea 'Winter Flame' (dogwood)
Skimmia japonica 'Rubella'
Photinia x fraseri 'Red Robin'

Area 3


Symphoricarpos albus
Spiraea billardii
Weigela rosea
Ribes sanguineum
Forsythia intermedia
Deutzia scabra

Scented Shrubs

[suggestion only - clients choice]

Lavender
Deutzia gracilis
Rosemary
Camellia '1001 Summer Nights' Jasmine
Rose rugosa 'Rubra' (shrub rose)

Recommended planting density
2L pots 3-4 (or 6 if staggered) per metre.
Bare root plants - medium (1.2m-1.5m) 3-5 plants per metre

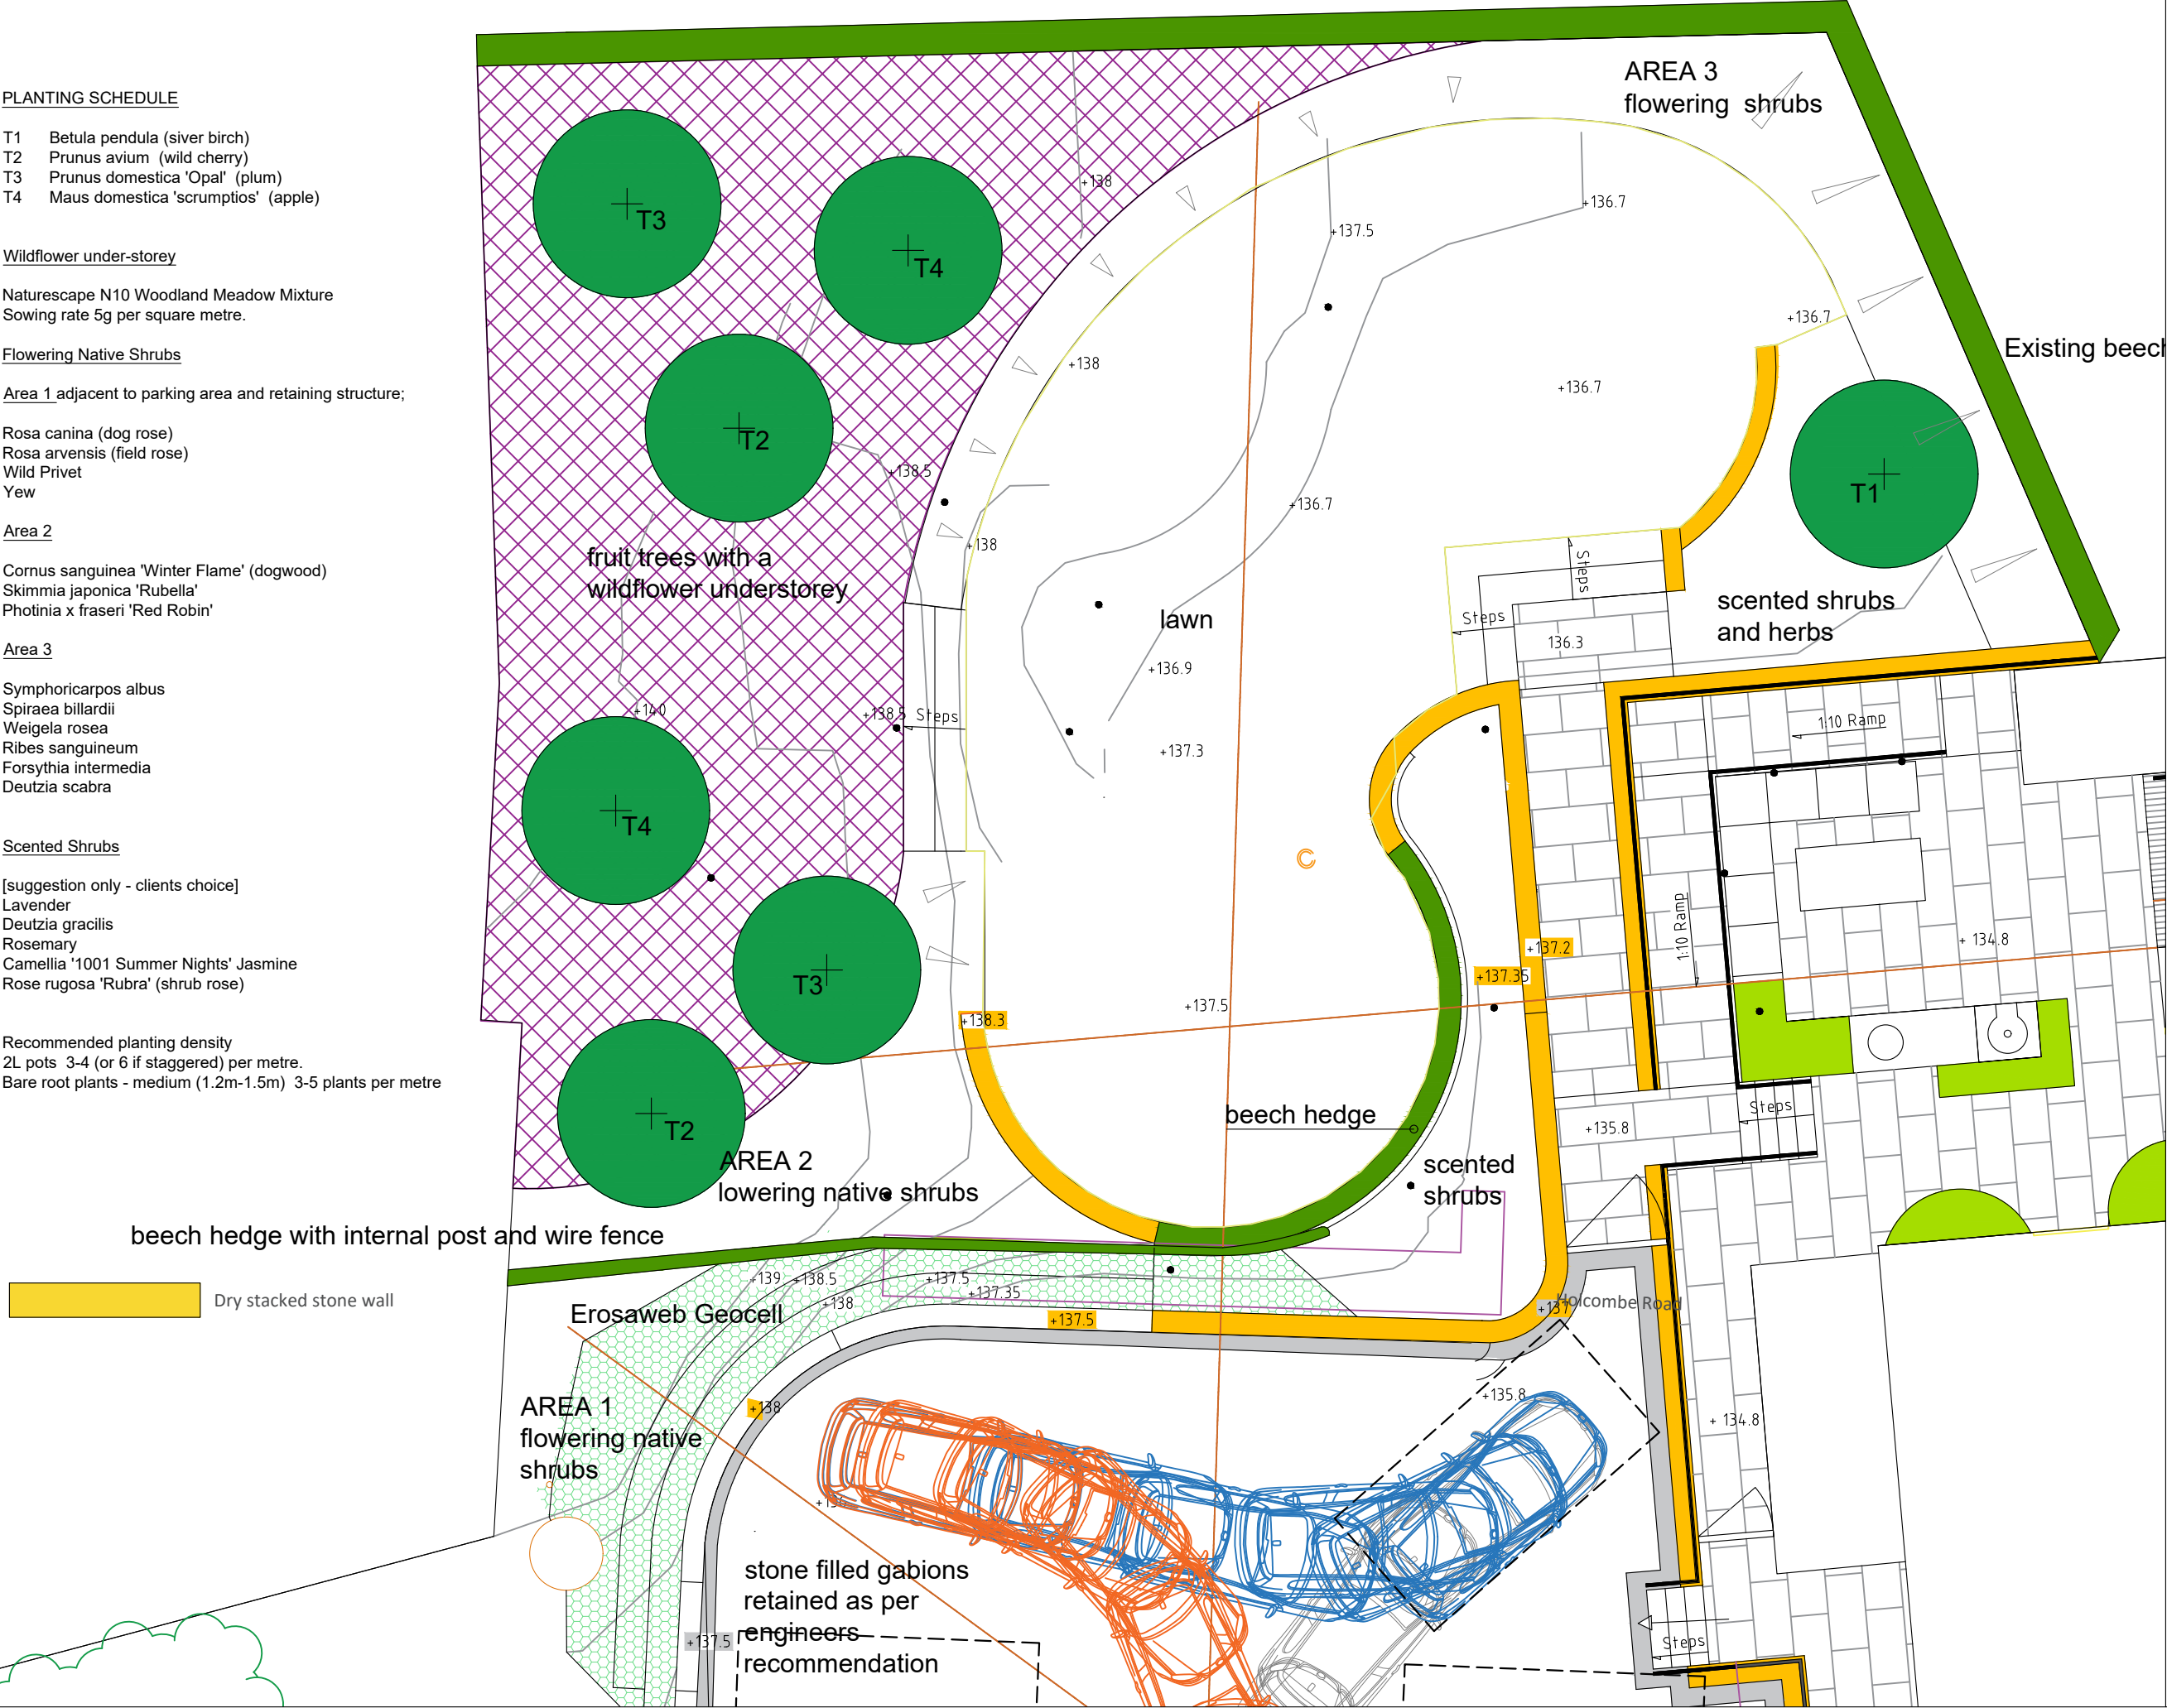

ARCHITECTURAL DESIGN

The Old Dairy, Meifod, Powys SY22 6DW

07900 244622

studio@chrysalis-architecture.co.uk

Client

Mrs S Miller

Project

Proposed Works to Rear and Side Garden

Address

131-133 Holcombe Road
Greenmount
Bury
BL8 4AY

Drawing Title

Proposed Landscape Plan
sheet 1

Scale

1:100 @ A3

Drawing No.

MLR02.1.3.04

Revision

Date

December 2022

Signature

JEE

INSPIRED SPACES