



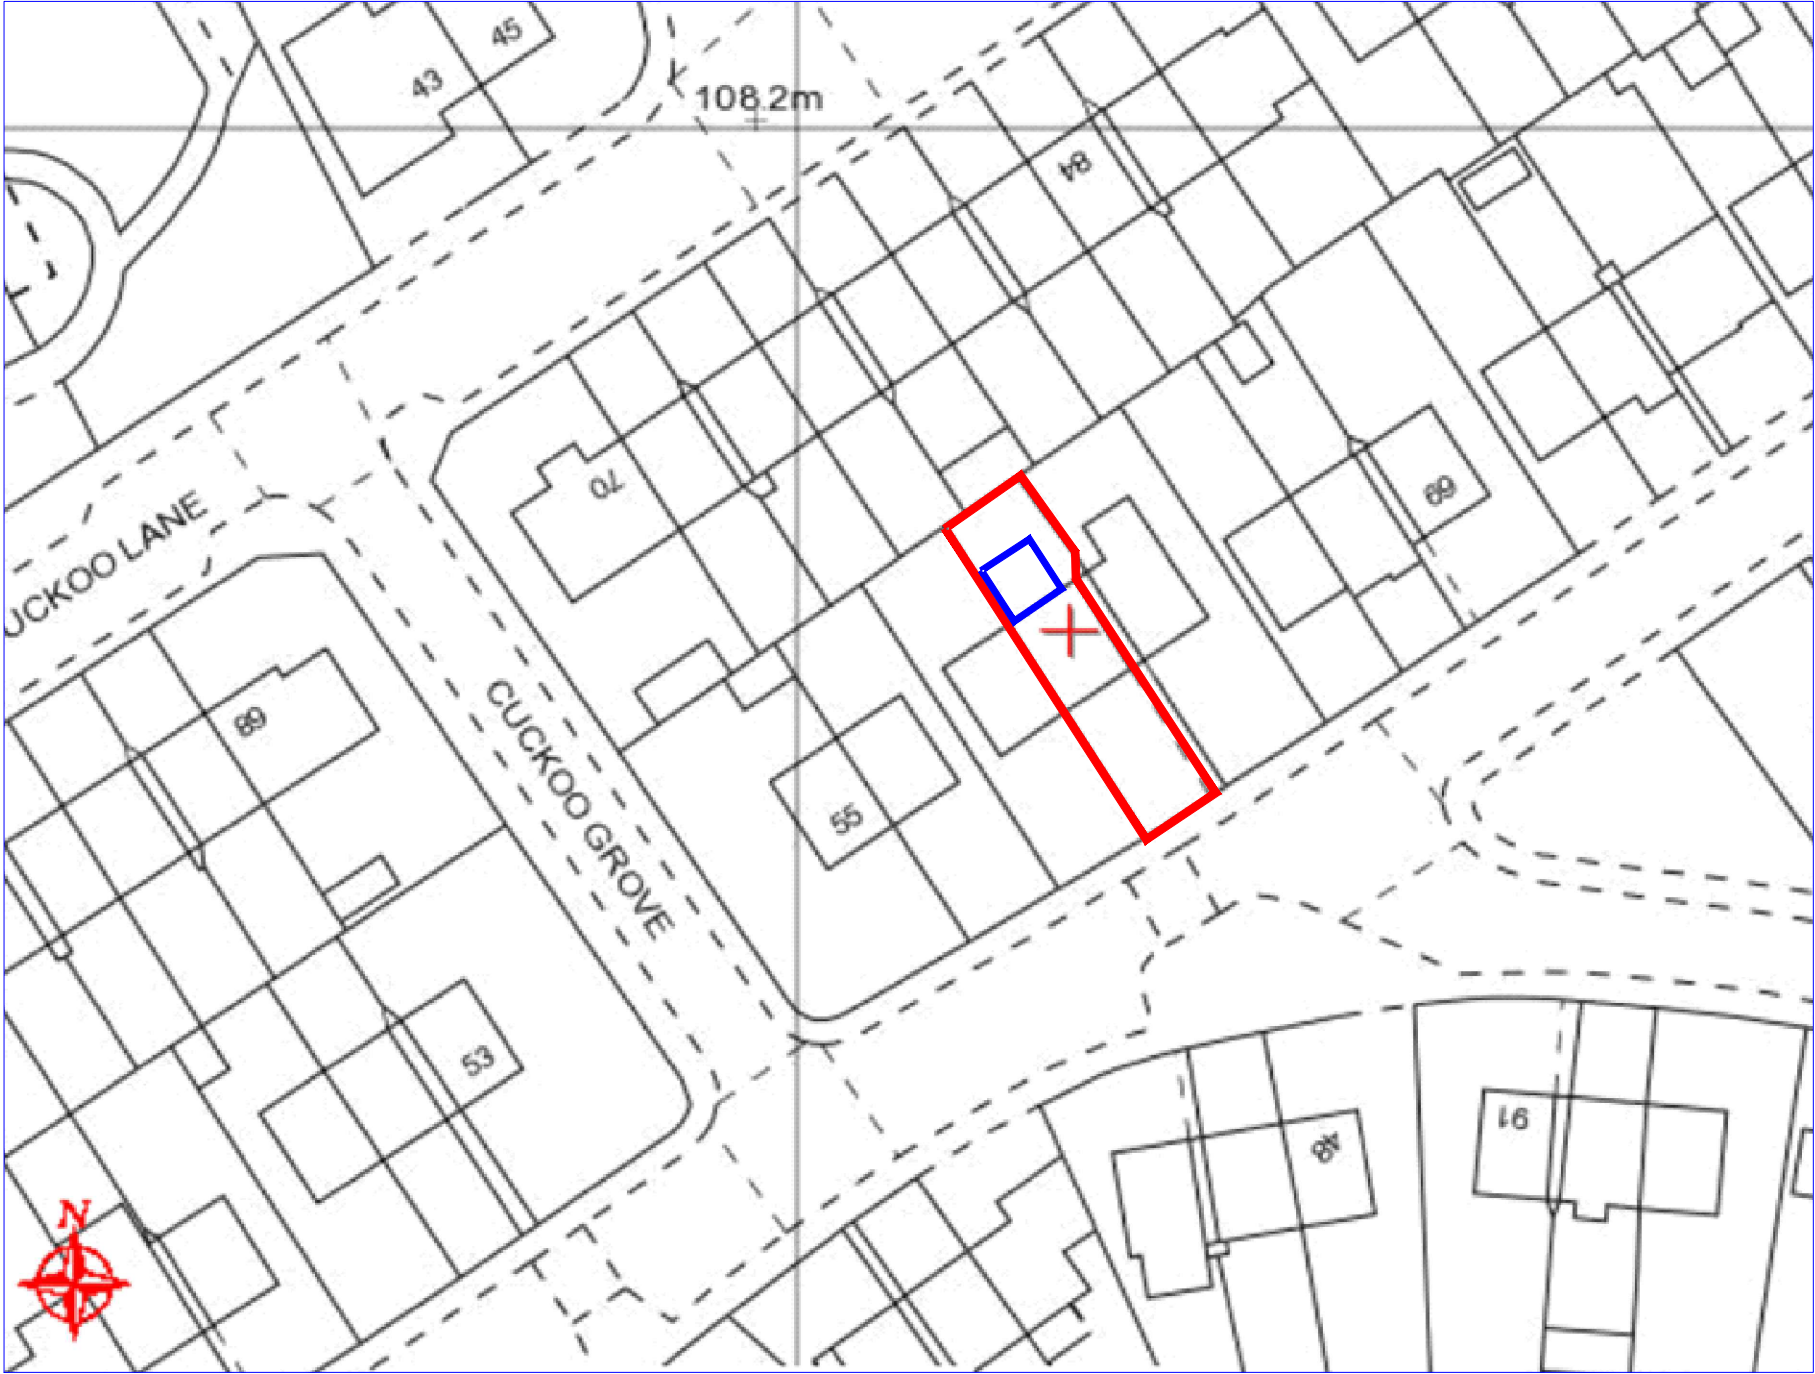

OS Map
Scale 1:500

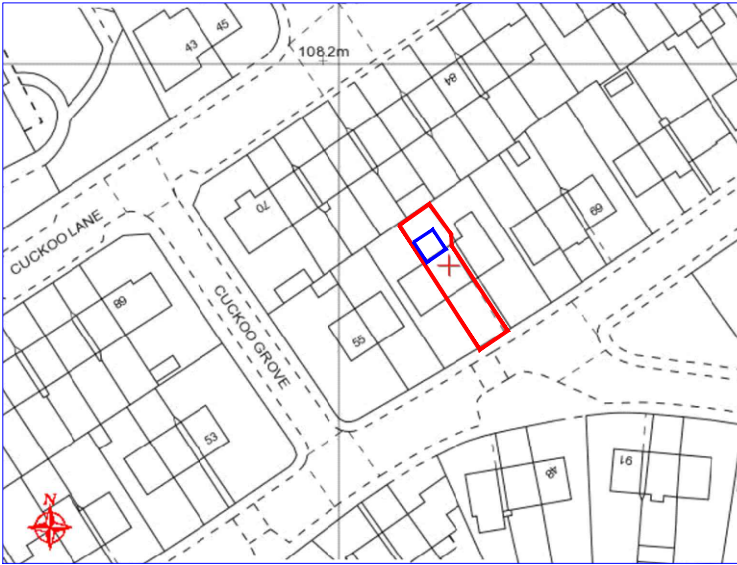

OS Map
Scale 1:1250

Rev	Date	Description
Issued For : INFORMATION PURPOSES ONLY		
Client Sixtown Housing		
Project 61 Polefield Hall Road, Prestwich M25 2WW Proposed single storey DDA rear extension.		
Scheme - Drawing Title OS Map		
05	Date	15.06.22
Drawing No.	Revision	Scale Various @A3



JK Technical Services (NW) Ltd
Tel: 0161 728 5730
Mob: 07741175755
www.jktechservs.co.uk