



CONTEXTUAL ELEVATION FROM WHITTAKER STREET - EXISTING CONDITION

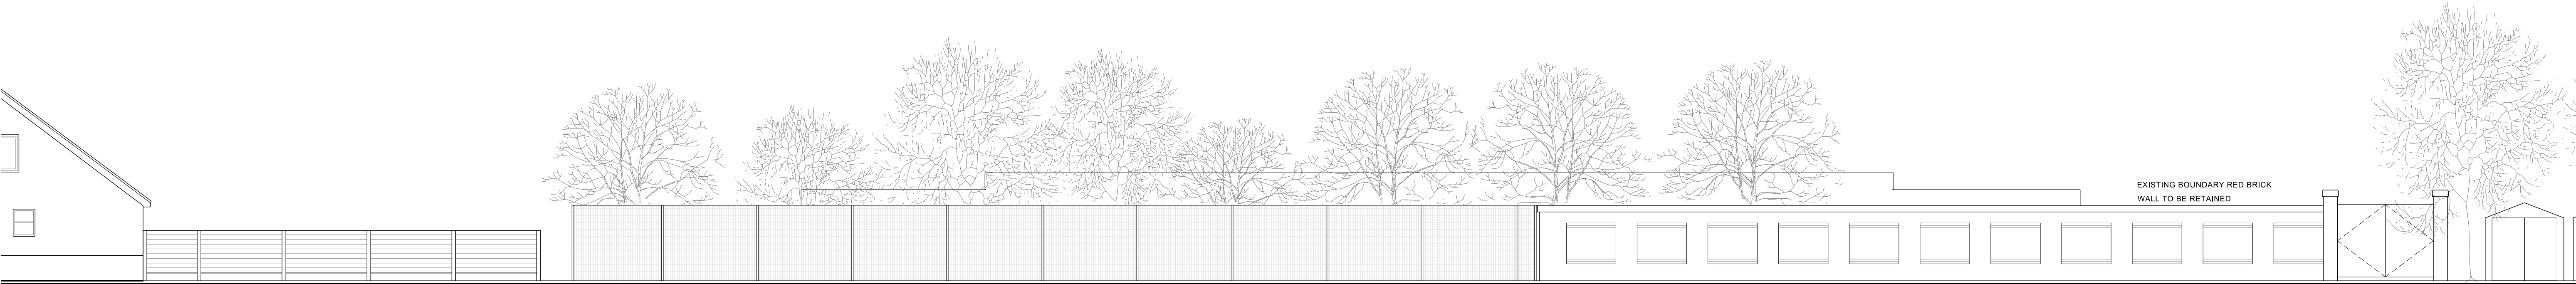

CONTEXTUAL ELEVATION FROM WHITTAKER STREET - PROPOSED CONDITION



CONTEXTUAL ELEVATION FROM PASONAGE STREET - EXISTING CONDITION

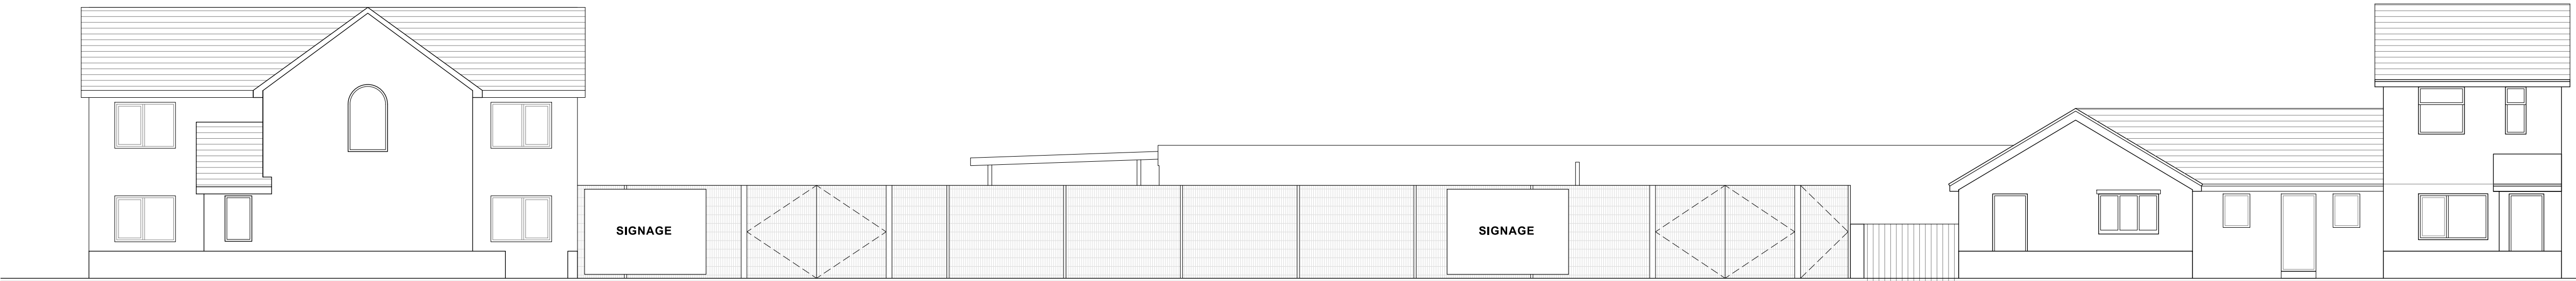

CONTEXTUAL ELEVATION FROM PASONAGE STREET - PROPOSED CONDITION

A1	Issued for approval	12/09/24
Rev	Description	Date
Client:		
Project: SCHOOL, WHITEFIELD, BURY		
Title: EXISTING / PROPOSED CONTEXT ELEVATIONS		
Project No: ●MM2407	Drawing No: ●P-102	Revision: ●A1
Drawn By: GM	Date: 12/09/24	
Scale: 1:100 @ A1	Approved: XX	
Drawing Status: PLANNING		

\\\PMVEY Architects\\PMVE - 1912412 Karmah, Bury\\1912412 ID-01.jpg 0-3 Design\\JLM\\JLM.dwg