
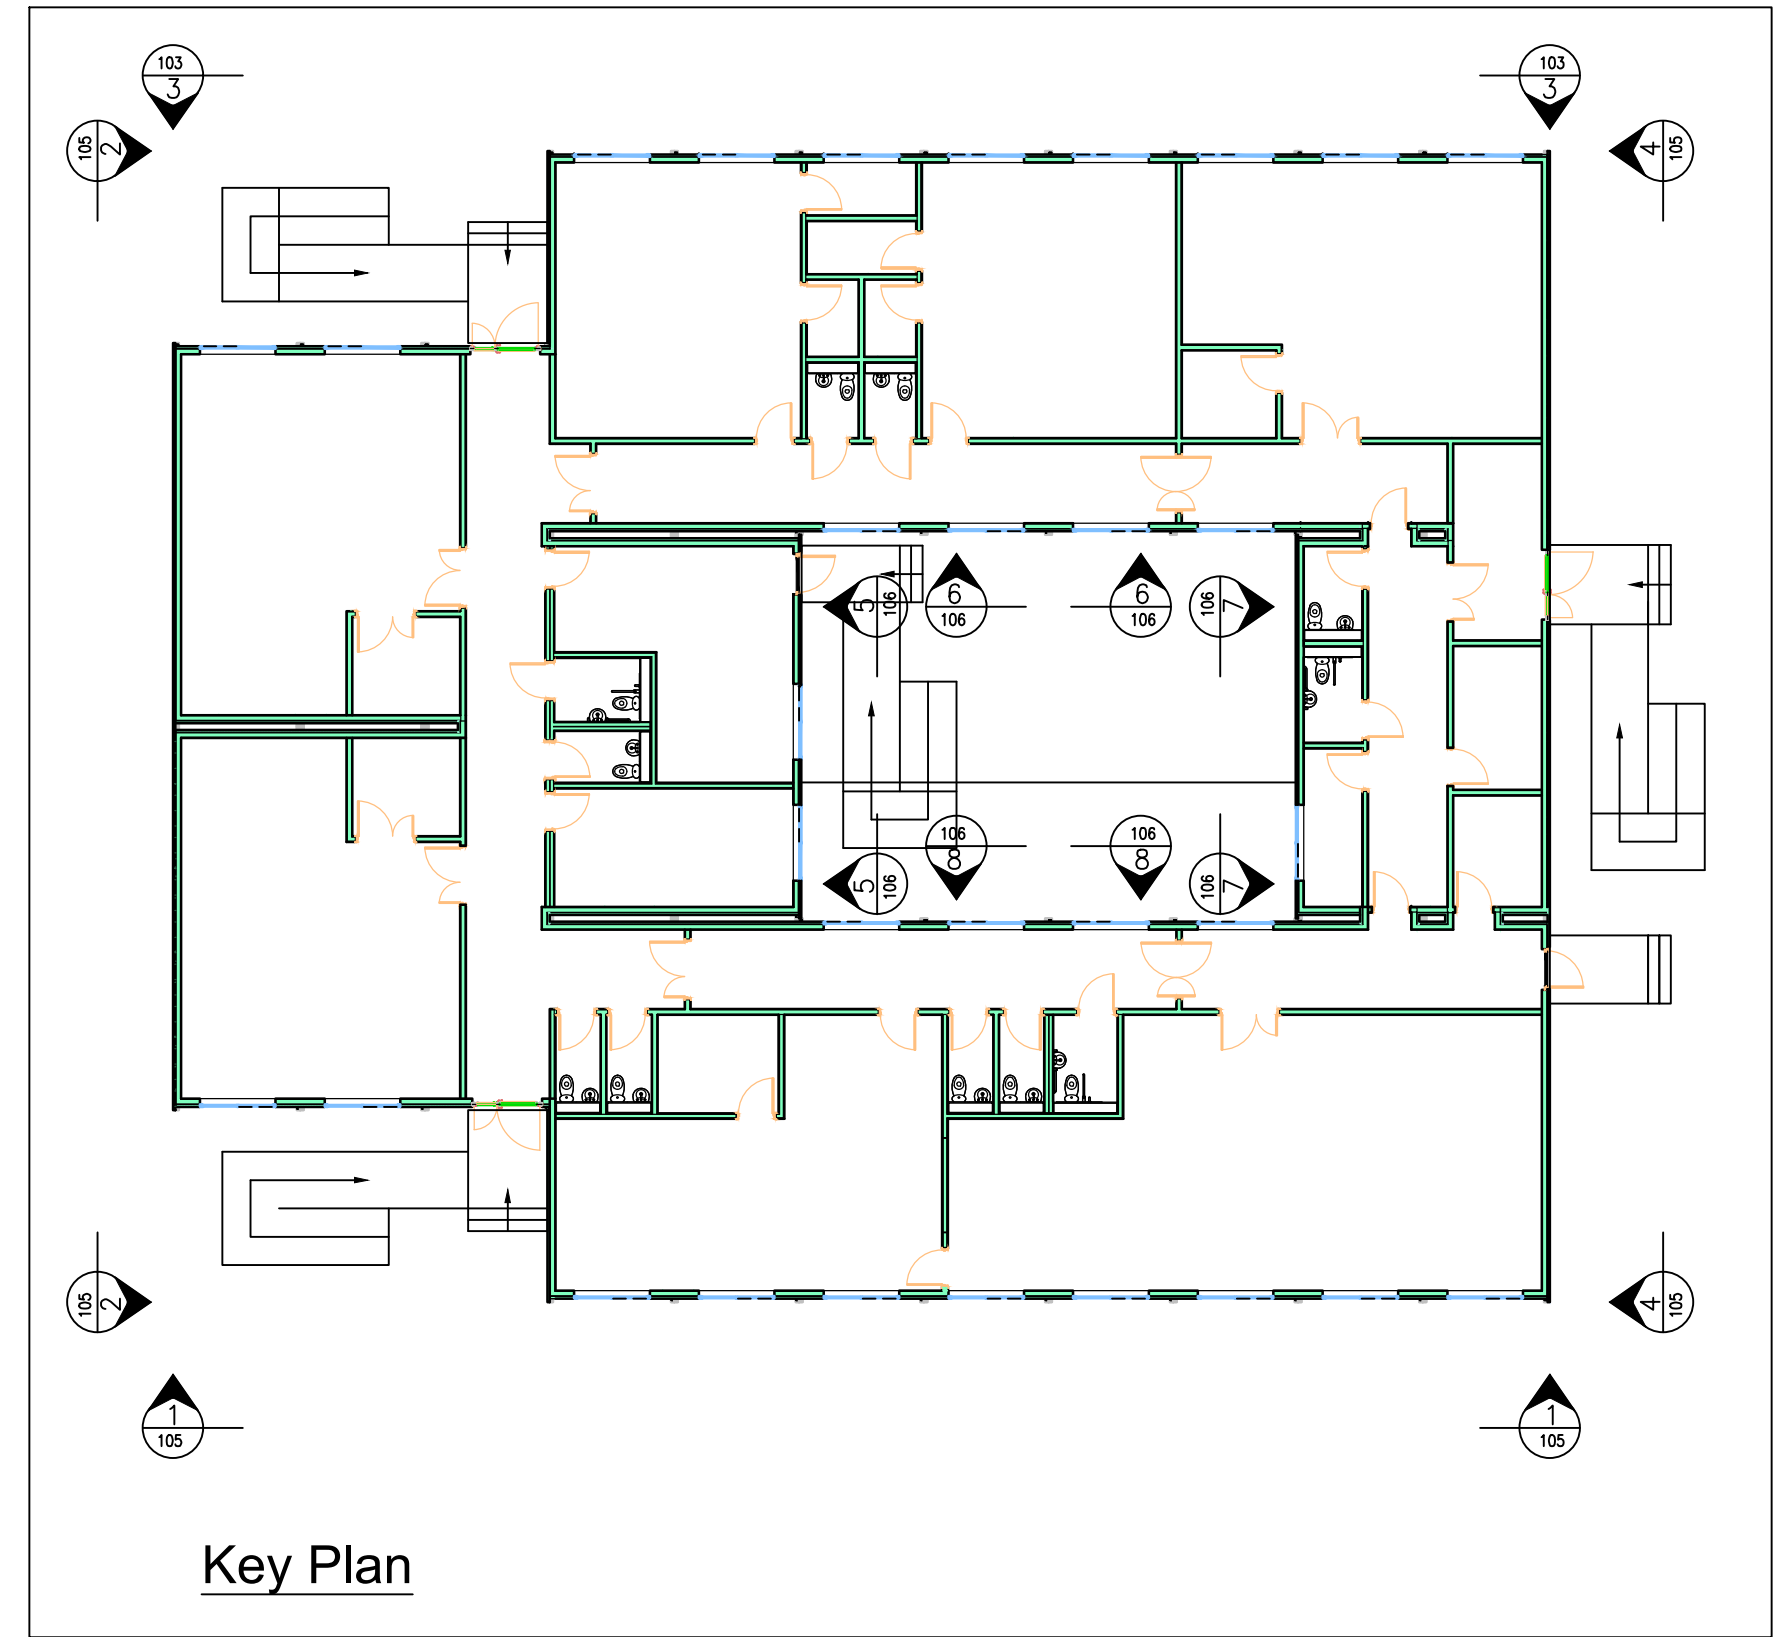
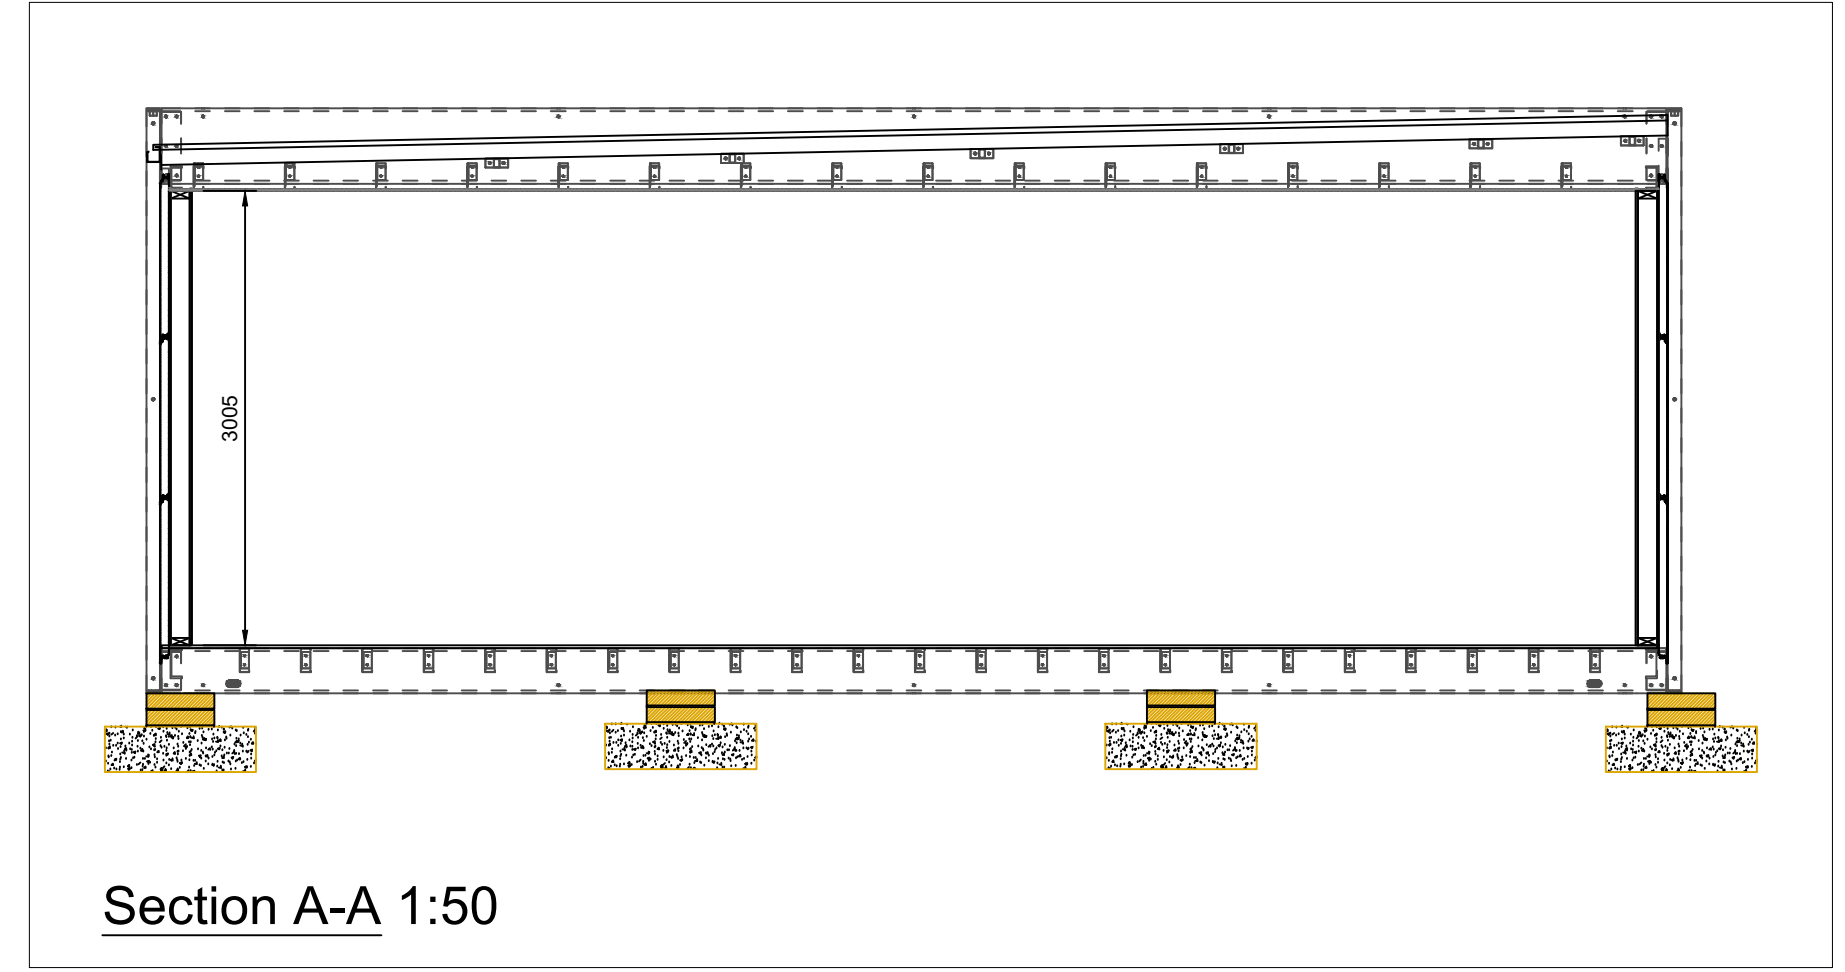
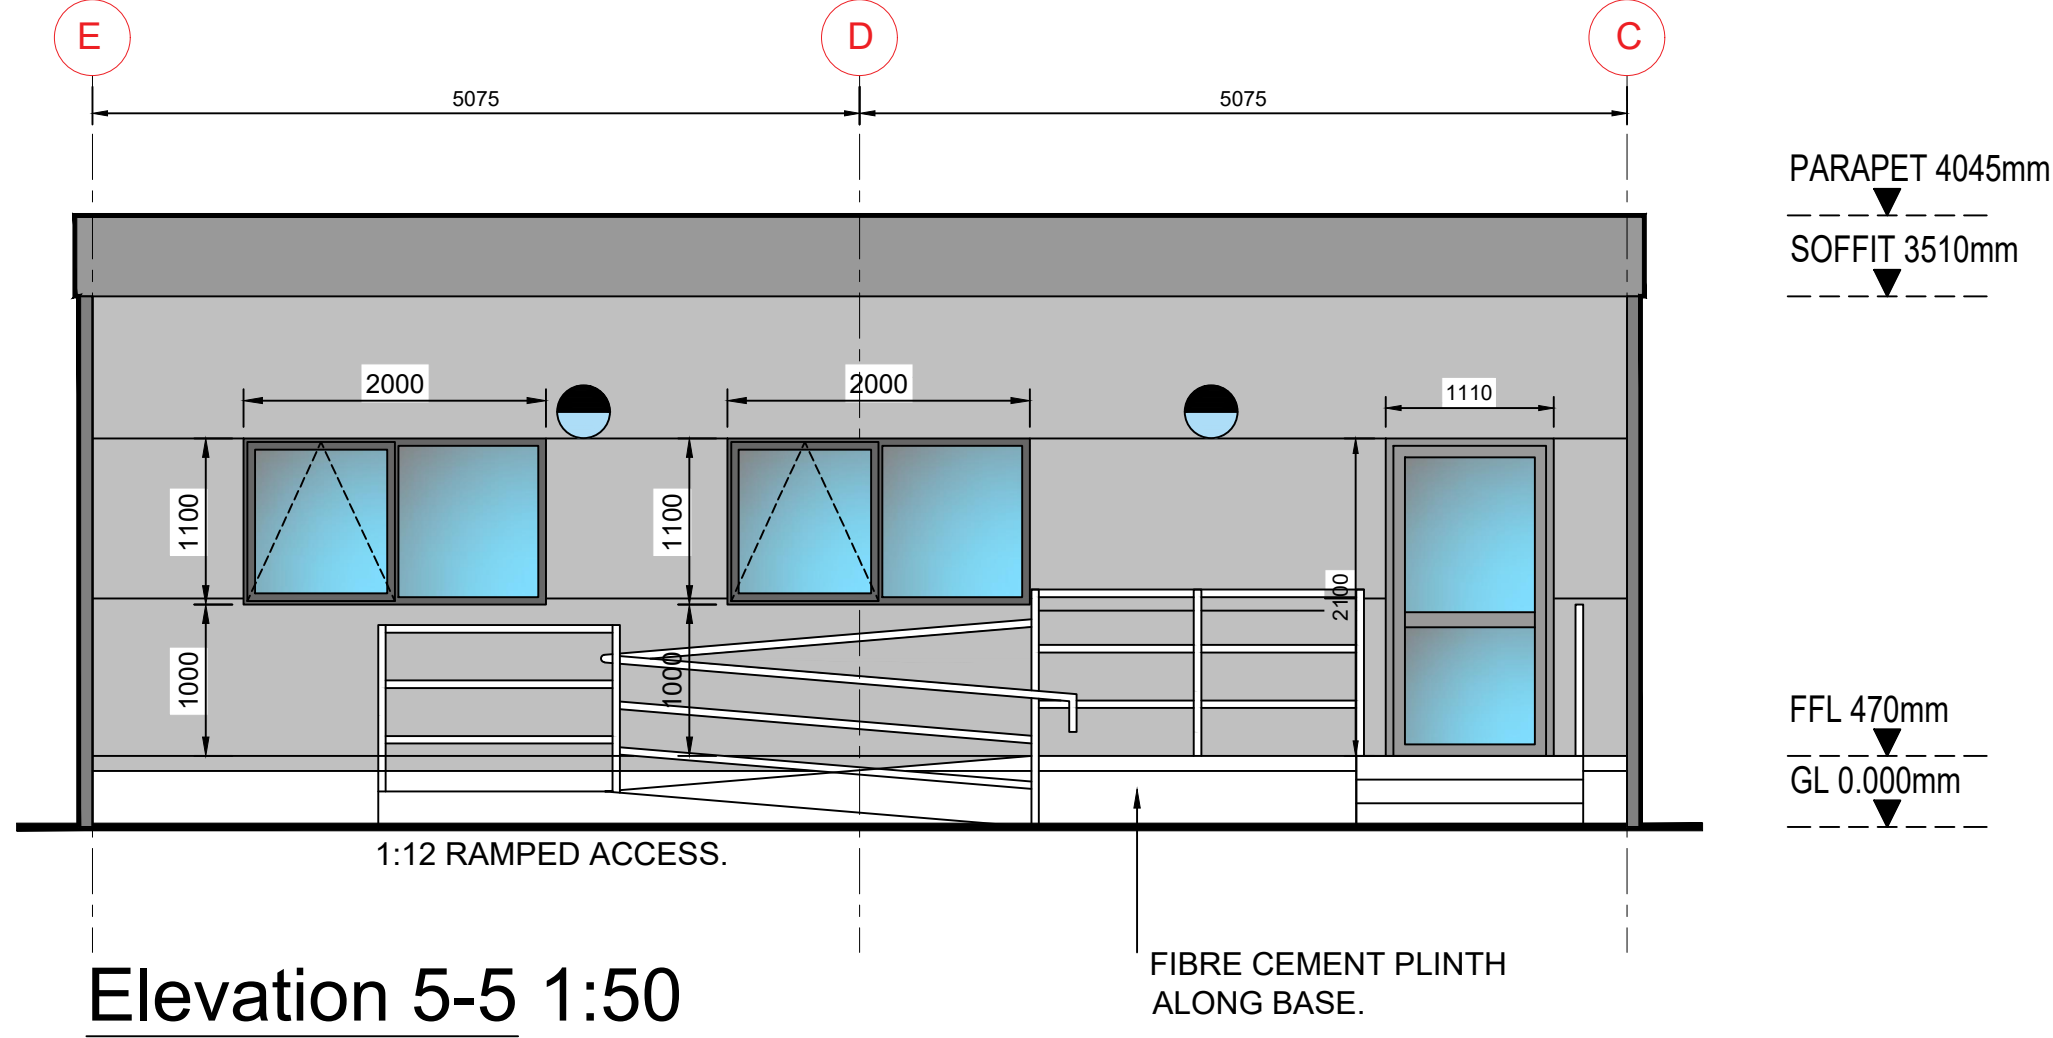
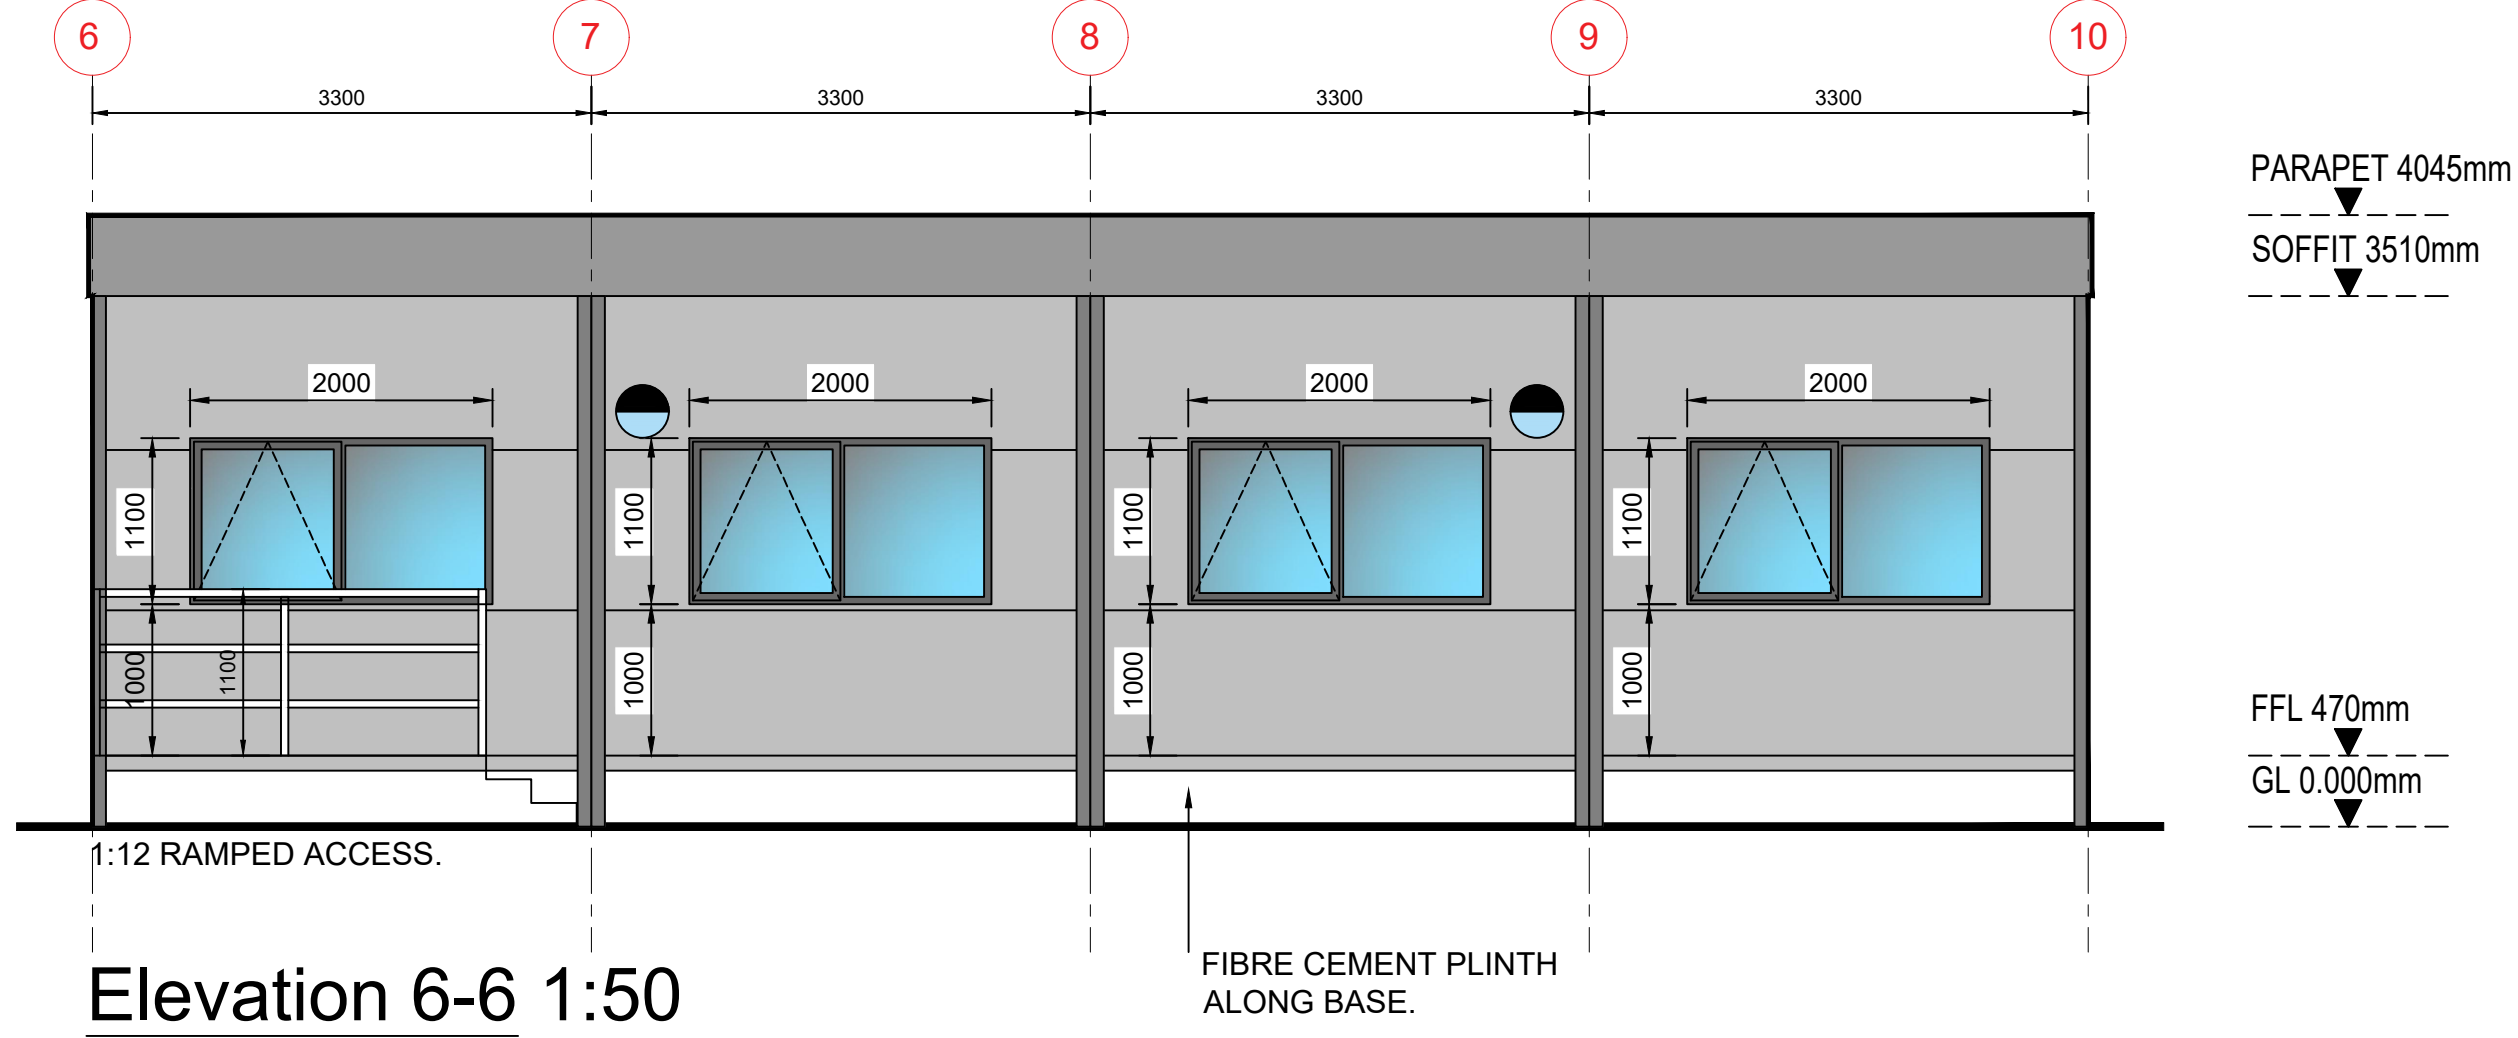
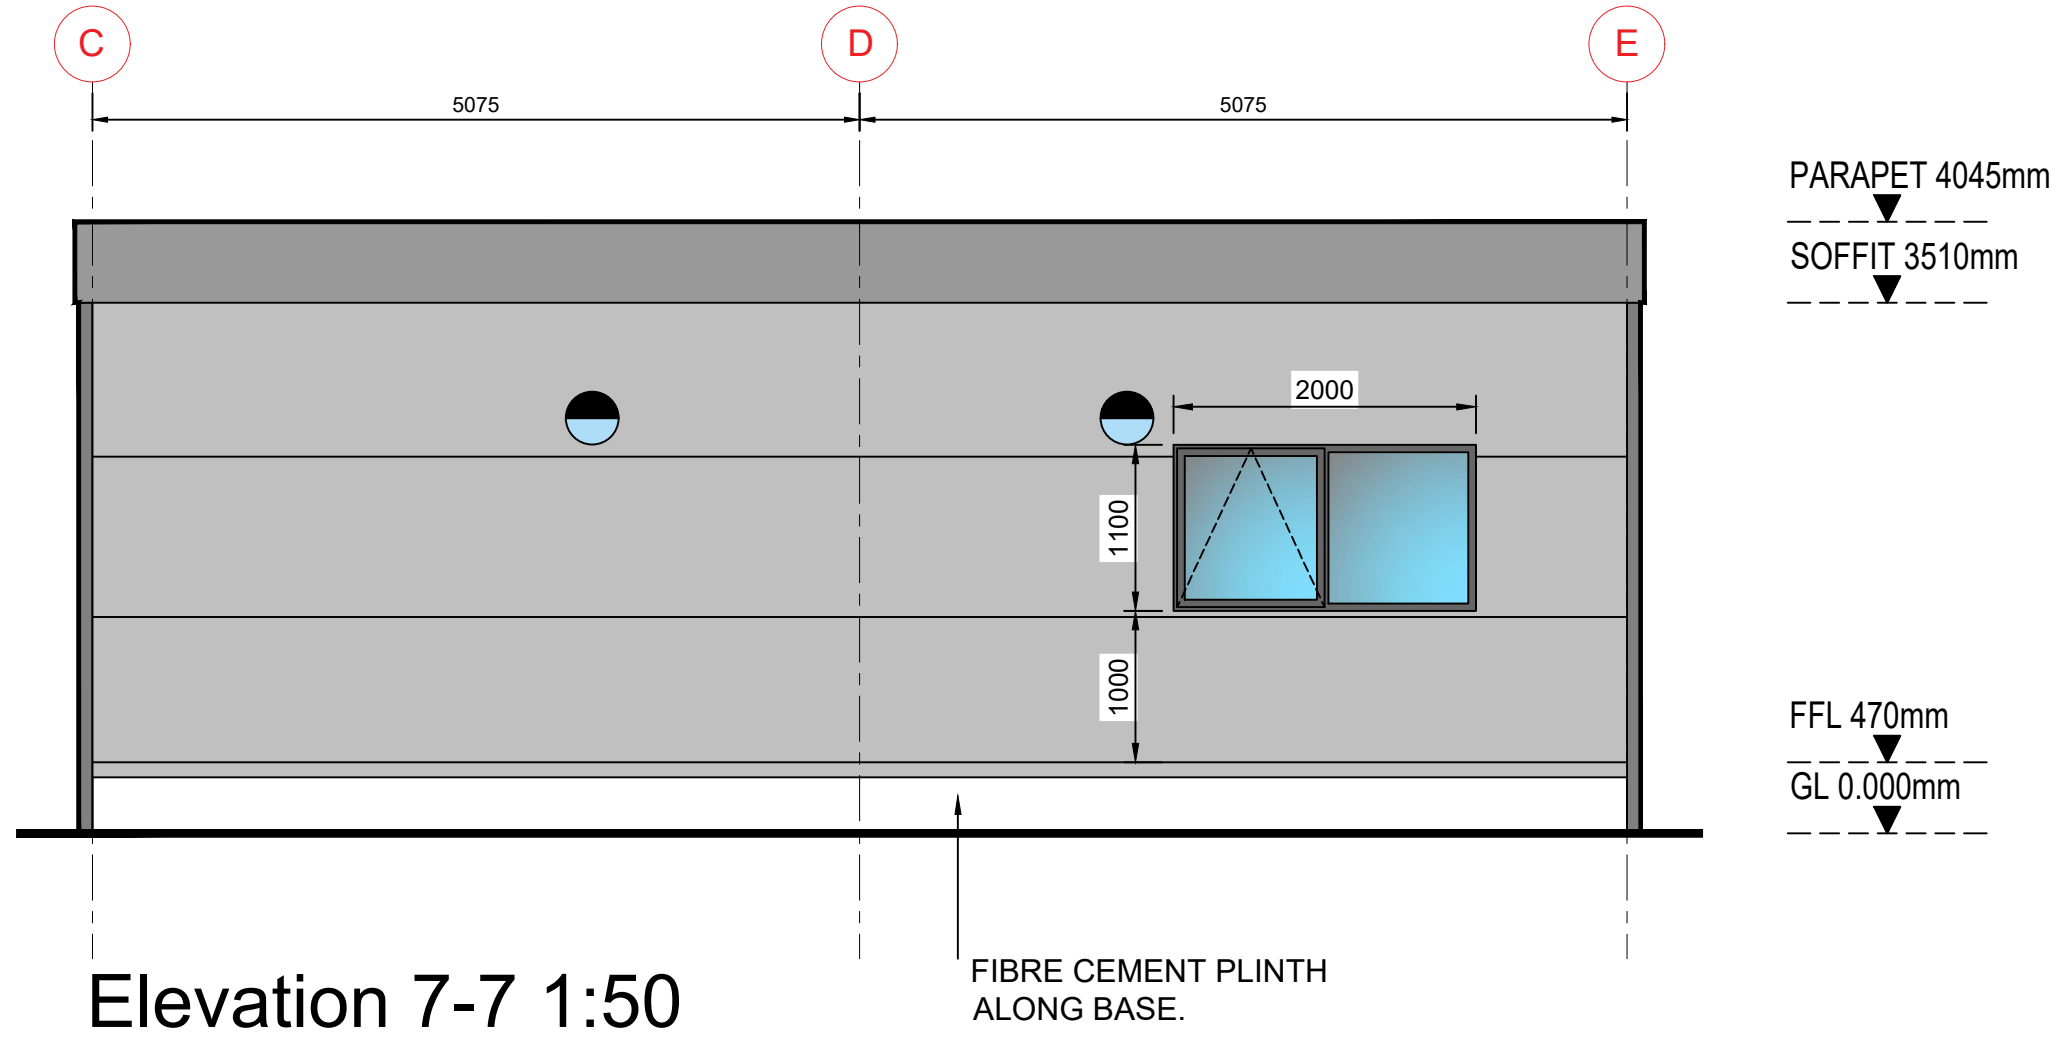


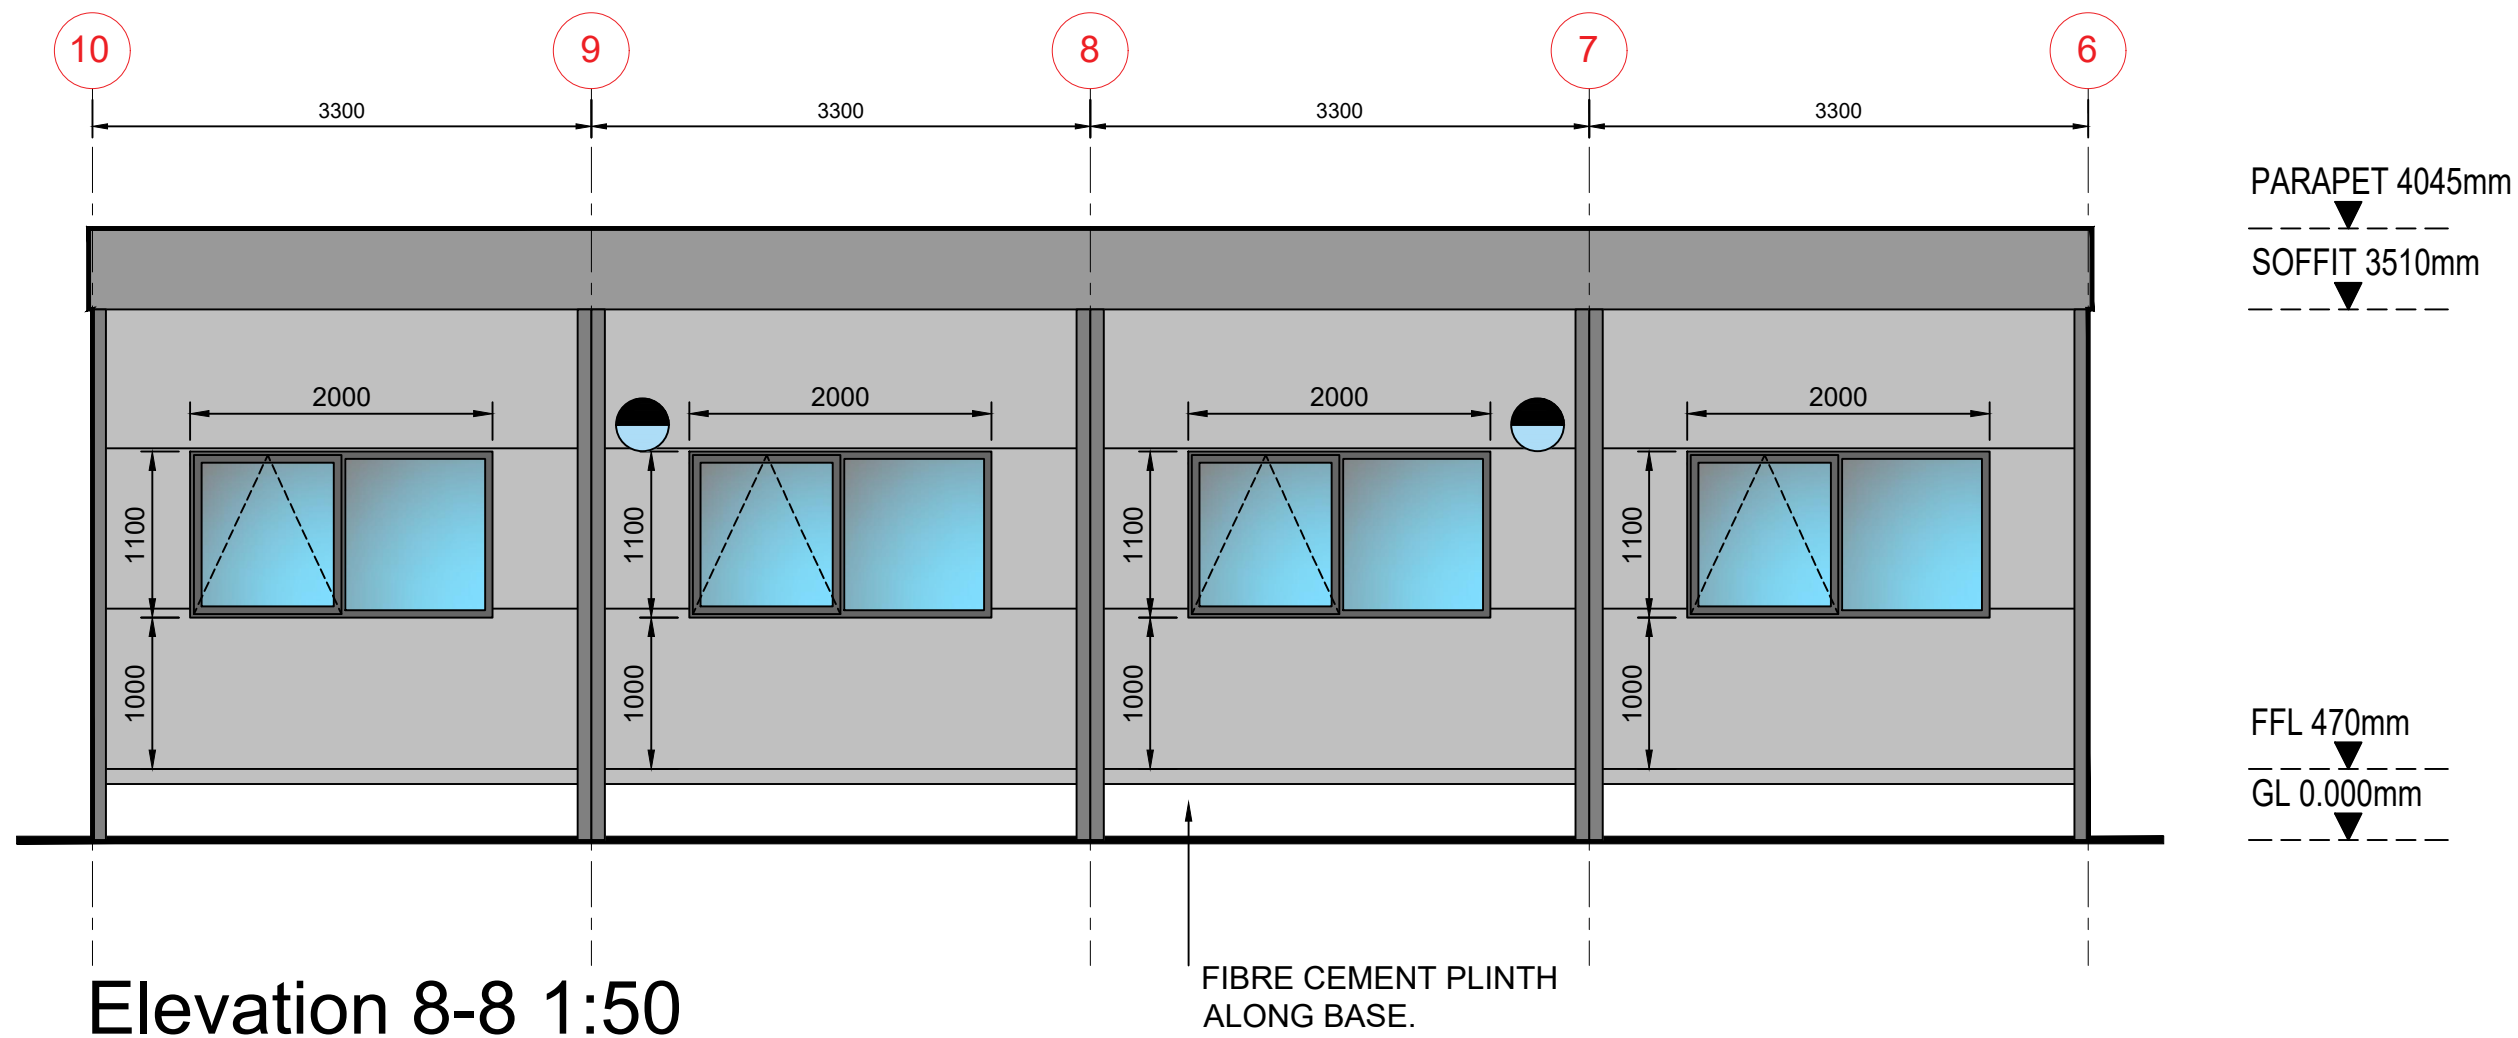

A1	Issued for approval	29/10/23
Rev	Description	Date
Client:	Bury Council	
Project:	Whitefield Centre.	
Title:	Elevations Sheet 3 of 3	
Project No:	Drawing No:	Revision:
•R360	•109	•A1
Drawn By:	SL	Date: 29/10/24
Scale:	1:75@A1	Approved: .
Drawing Status:	Approval	
P.McVey BUILDING SYSTEMS		
105 Ballyneil road, Moneymore, Magherafelt, BT45 7TE email: info@pmcveybuildingsystems.com Tel: 028 7941 8670 www.pmcveybuildingsystems.com		