


Elevation 3-3 1:50

FIBRE CEMENT PLINTH
ALONG BASE.

3No 156mm RISERS.

1:12 RAMPED ACCESS.

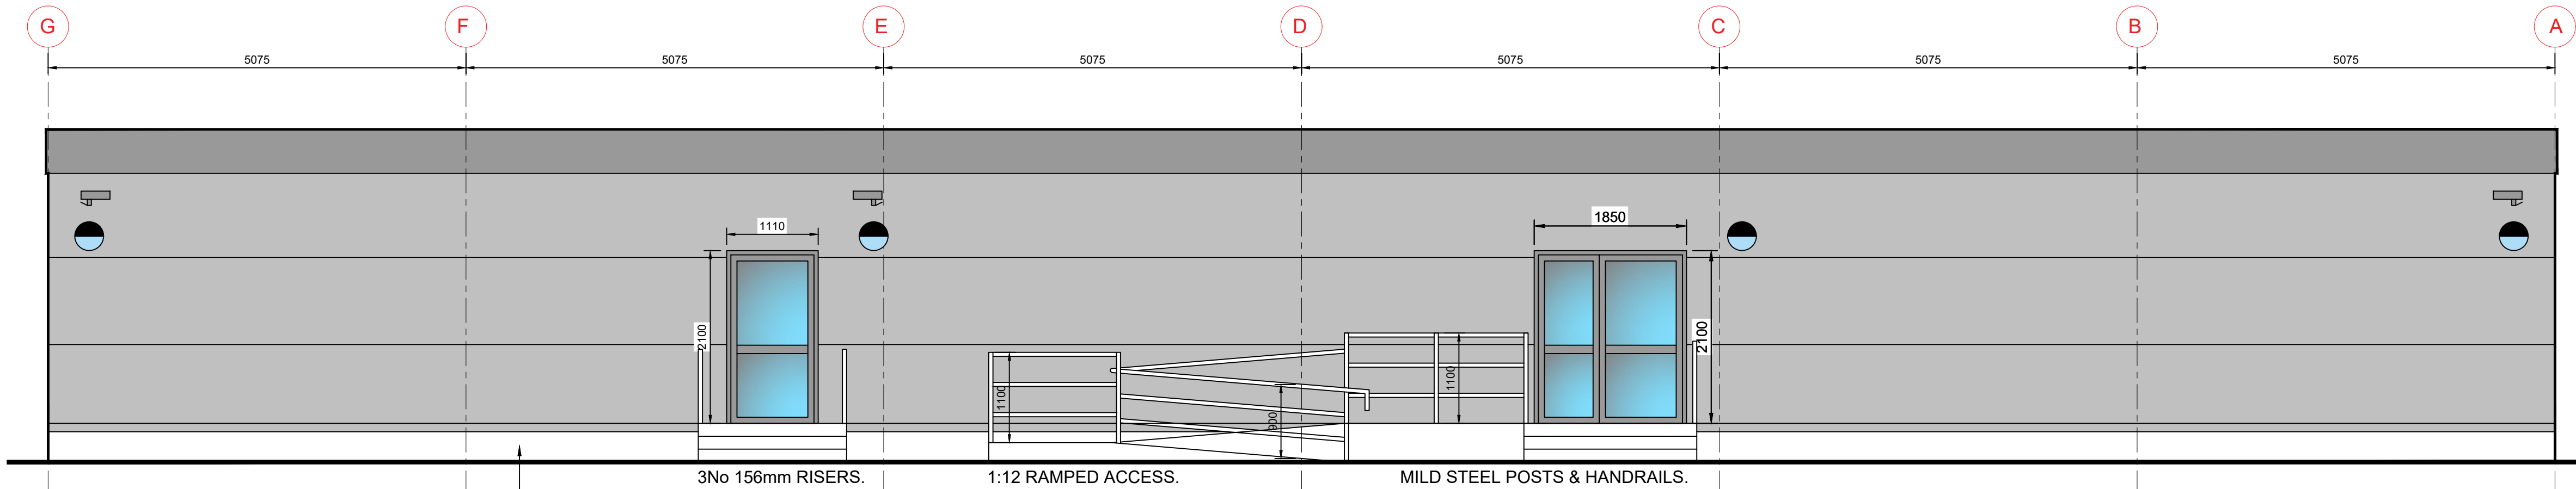

Elevation 4-4 1:50

FIBRE CEMENT PLINTH
ALONG BASE.


3No 156mm RISERS.

1:12 RAMPED ACCESS.

MILD STEEL POSTS & HANDRAILS.

PARAPET 4045mm
SOFFIT 3510mm

FFL 470mm
GL 0.000mm

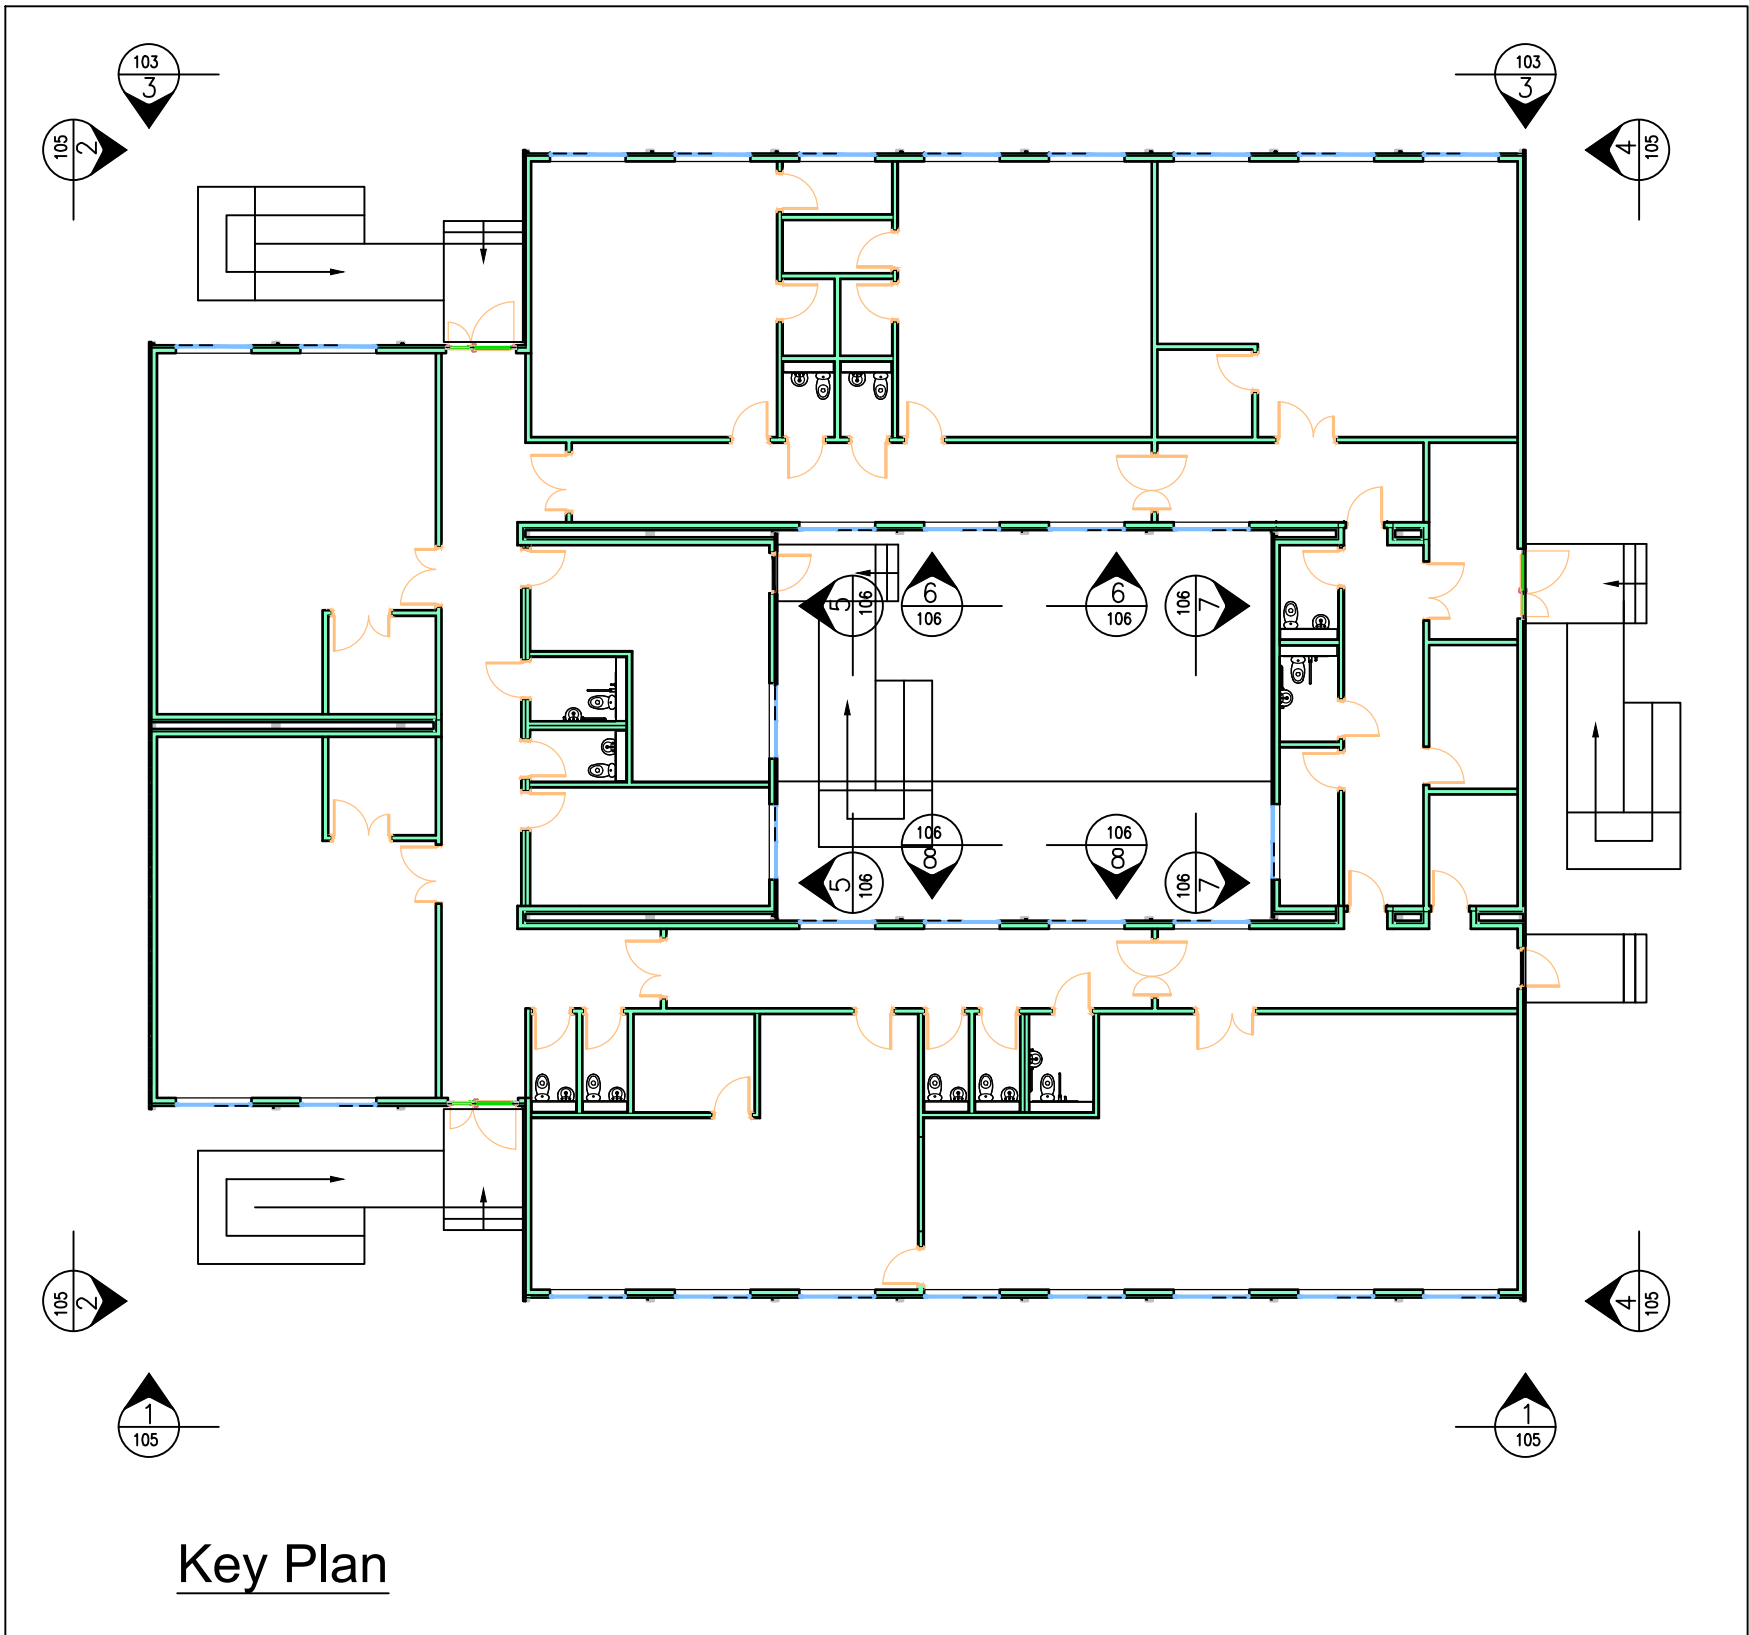

Key Plan

Rev	Description	Date
A2	Issued showing steps & ramps	29/10/23
A1	Issued for approval	22/08/23
Client: Bury Council		
Project: Whitefield Centre.		
Title: Elevations Sheet 2 of 3		
Project No: R360	Drawing No: 106	Revision: A2
Drawn By: SL	Date: 22/08/24	
Scale: 1:75@A1	Approved: .	
Drawing Status: Approval		
P. McVey BUILDING SYSTEMS		
105 Ballyneil road, Money more, Magherafelt, BT45 7TE email: info@pmcveybuildingsystems.com Tel: 028 7941 8670 www.pmcveybuildingsystems.com		