
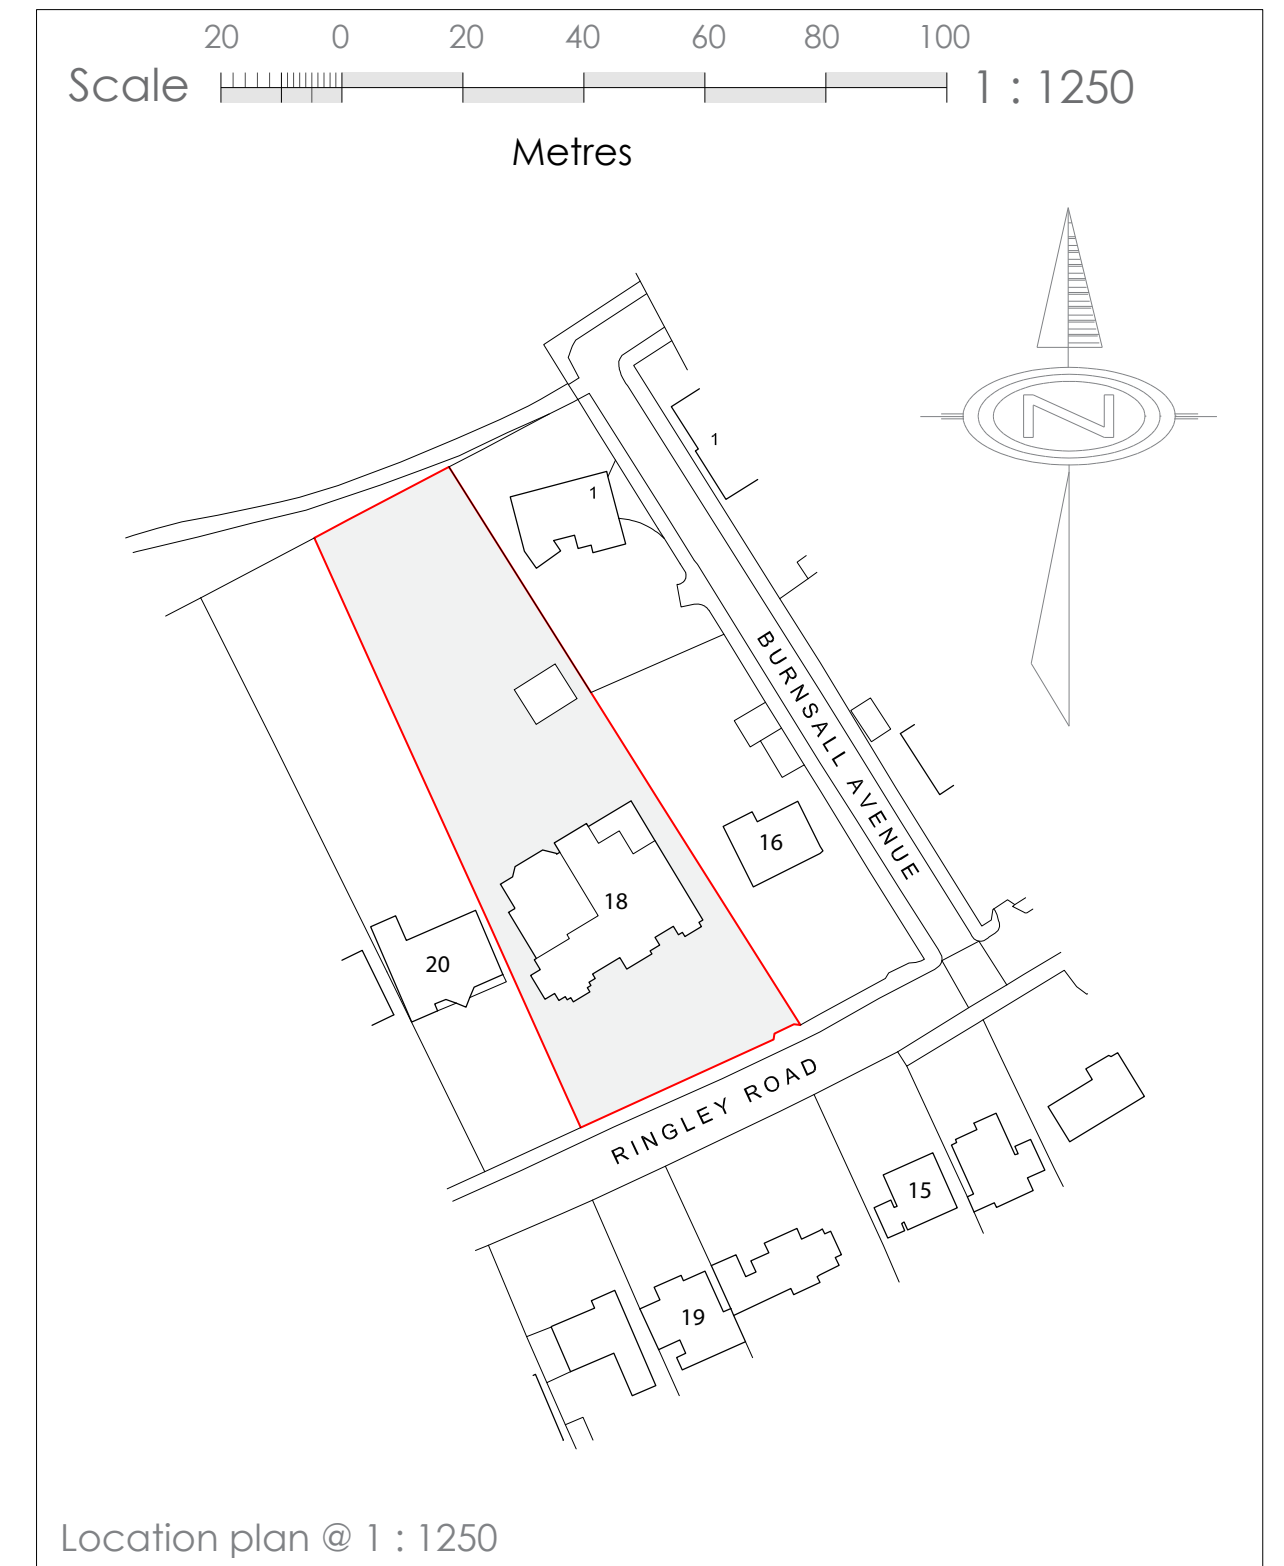
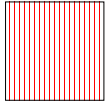
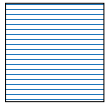


Block plan @ 1 : 500

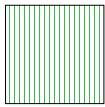

-  New Ground Floor Single Storey Additions
-  New S/Storey First Floor Additions above existing G/Floor Structure
-  New Two Storey Additions

Block Plan & Location Plan
18, Ringley Road,
Whitefield,
Manchester.
M45 7LE
Scale 1:500 & 1:1250 @ A2

Scale 0 10 20 30 40 50 1 : 500
Metres