



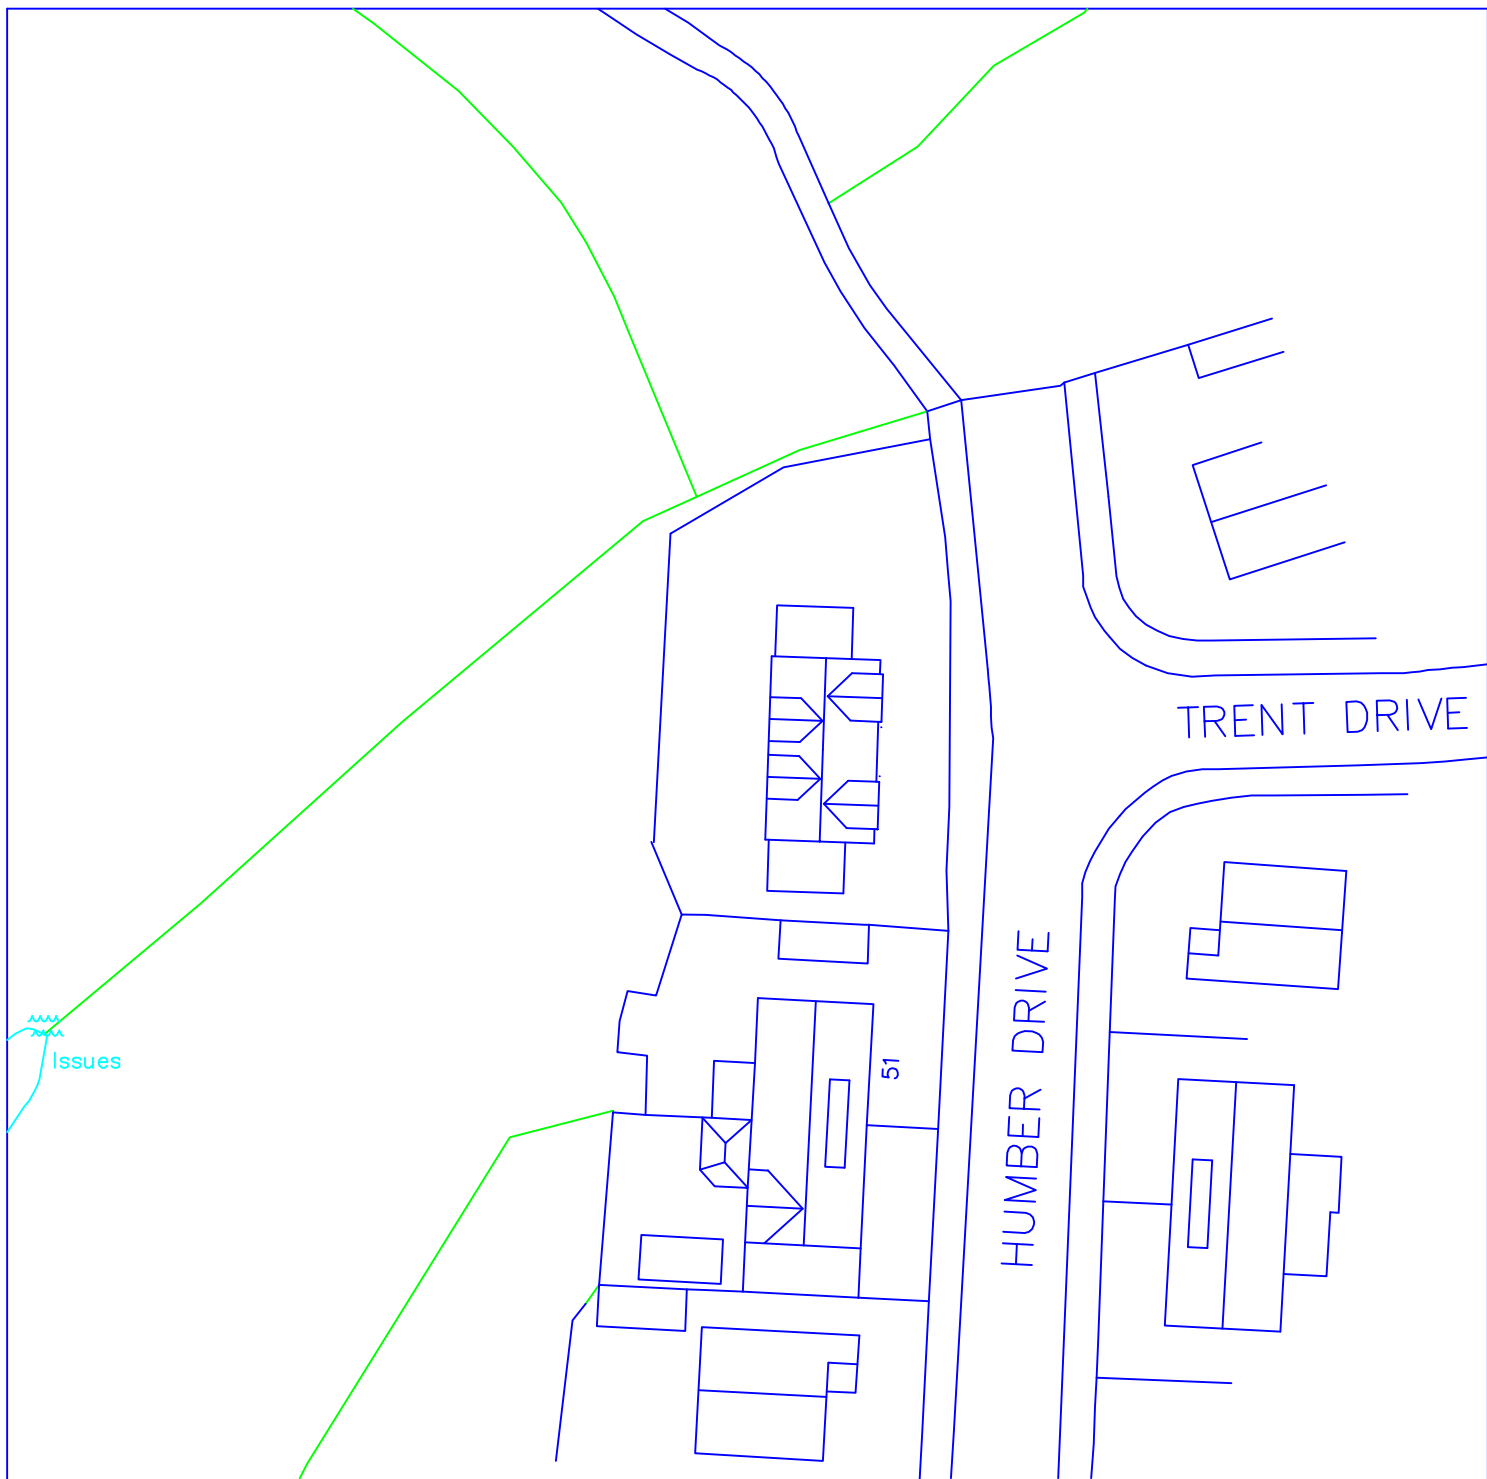

B Front bay reduced
A Three storey dwellings

19.10.2022
02.07.2022

0 10 20 30 m

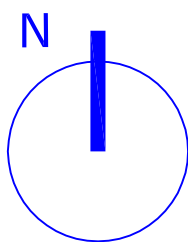

Land adjacent 51 Humber Drive Bury BL9 6SJ	
scale 1:500 at A4 March 2022	
SB1-02B	
Proposed Block Plan	
P P Y design Ltd	