




Existing Street Scene along Humber Drive

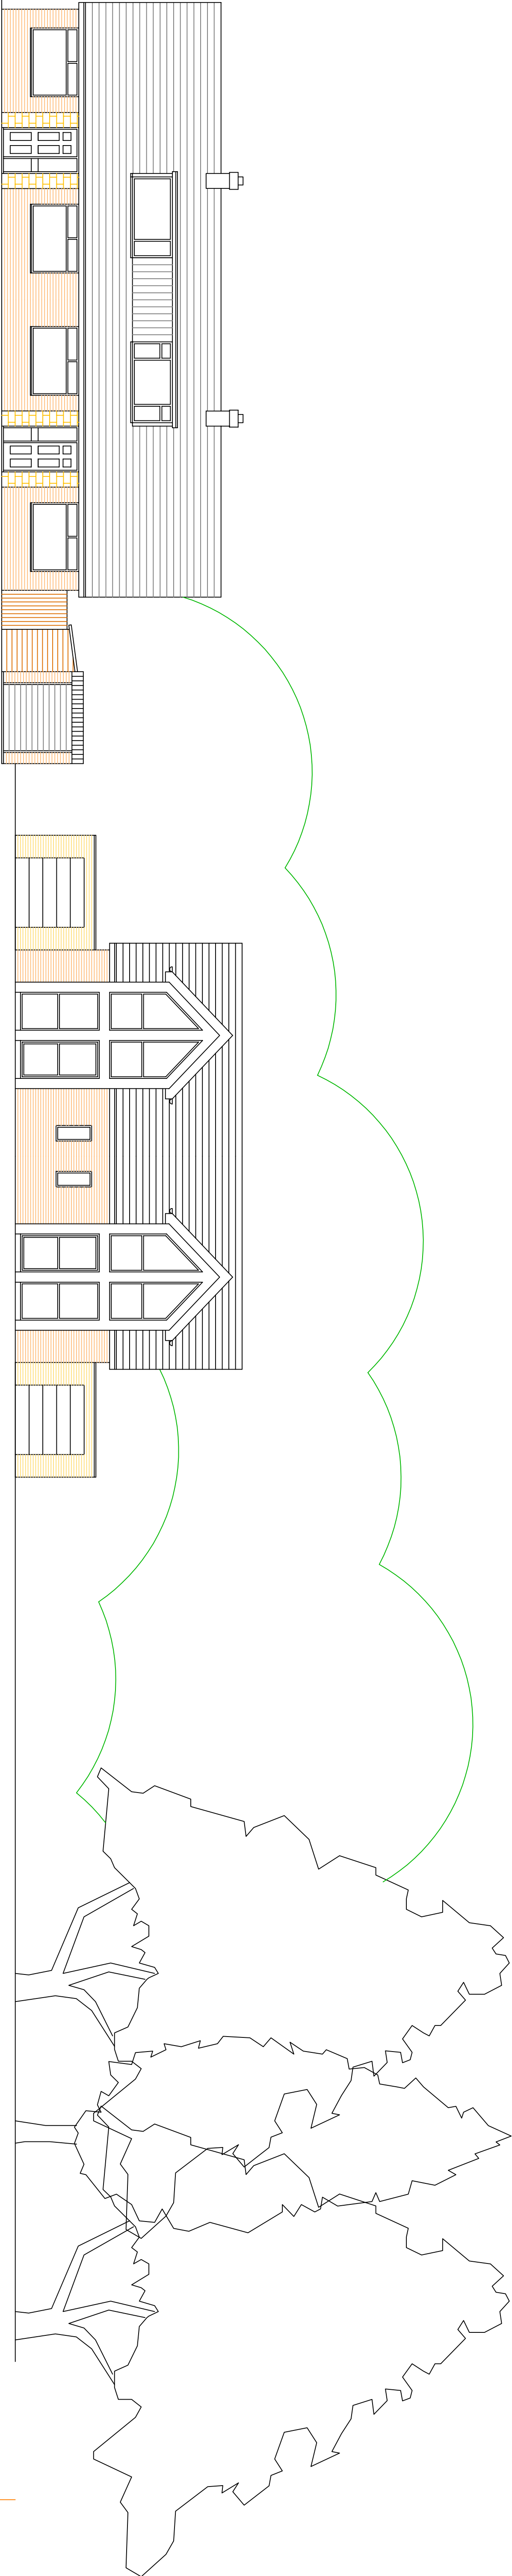

Proposed Street Scene along Humber Drive

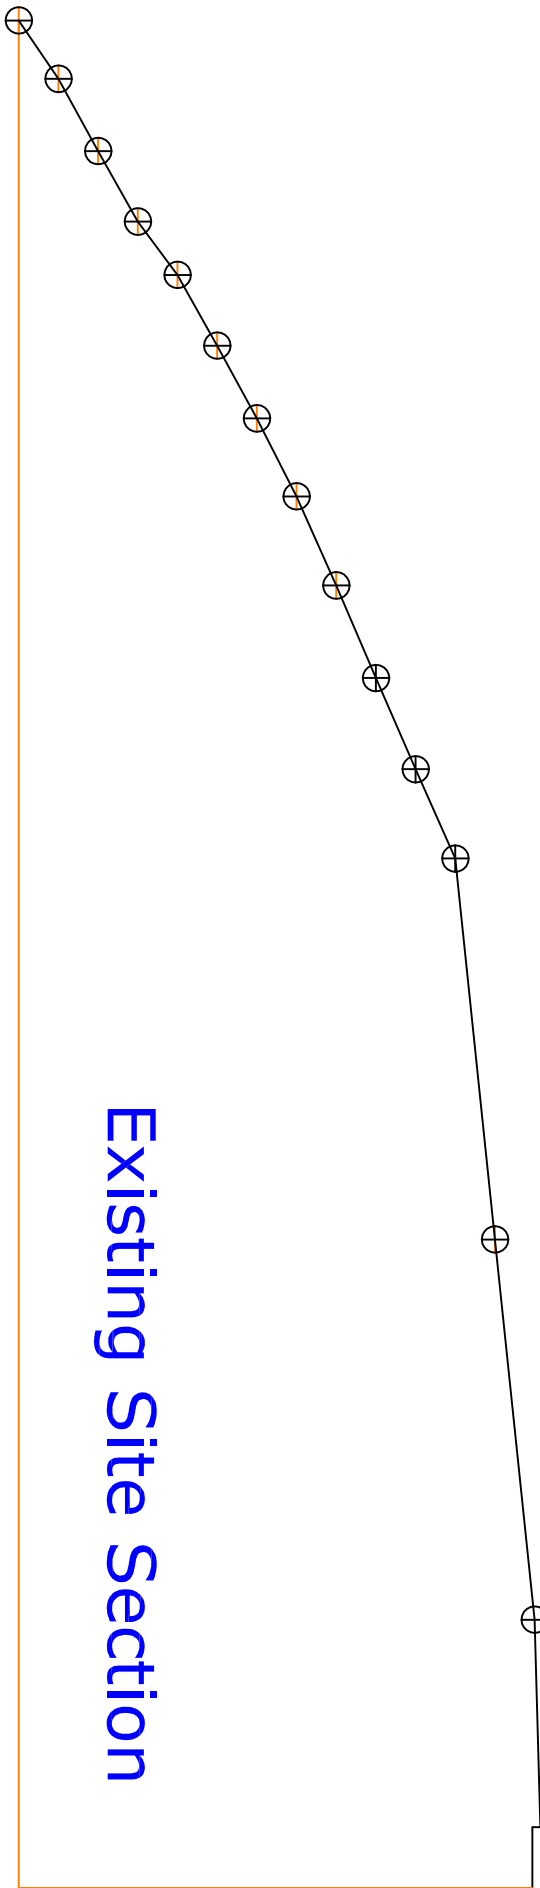

Existing Site Section

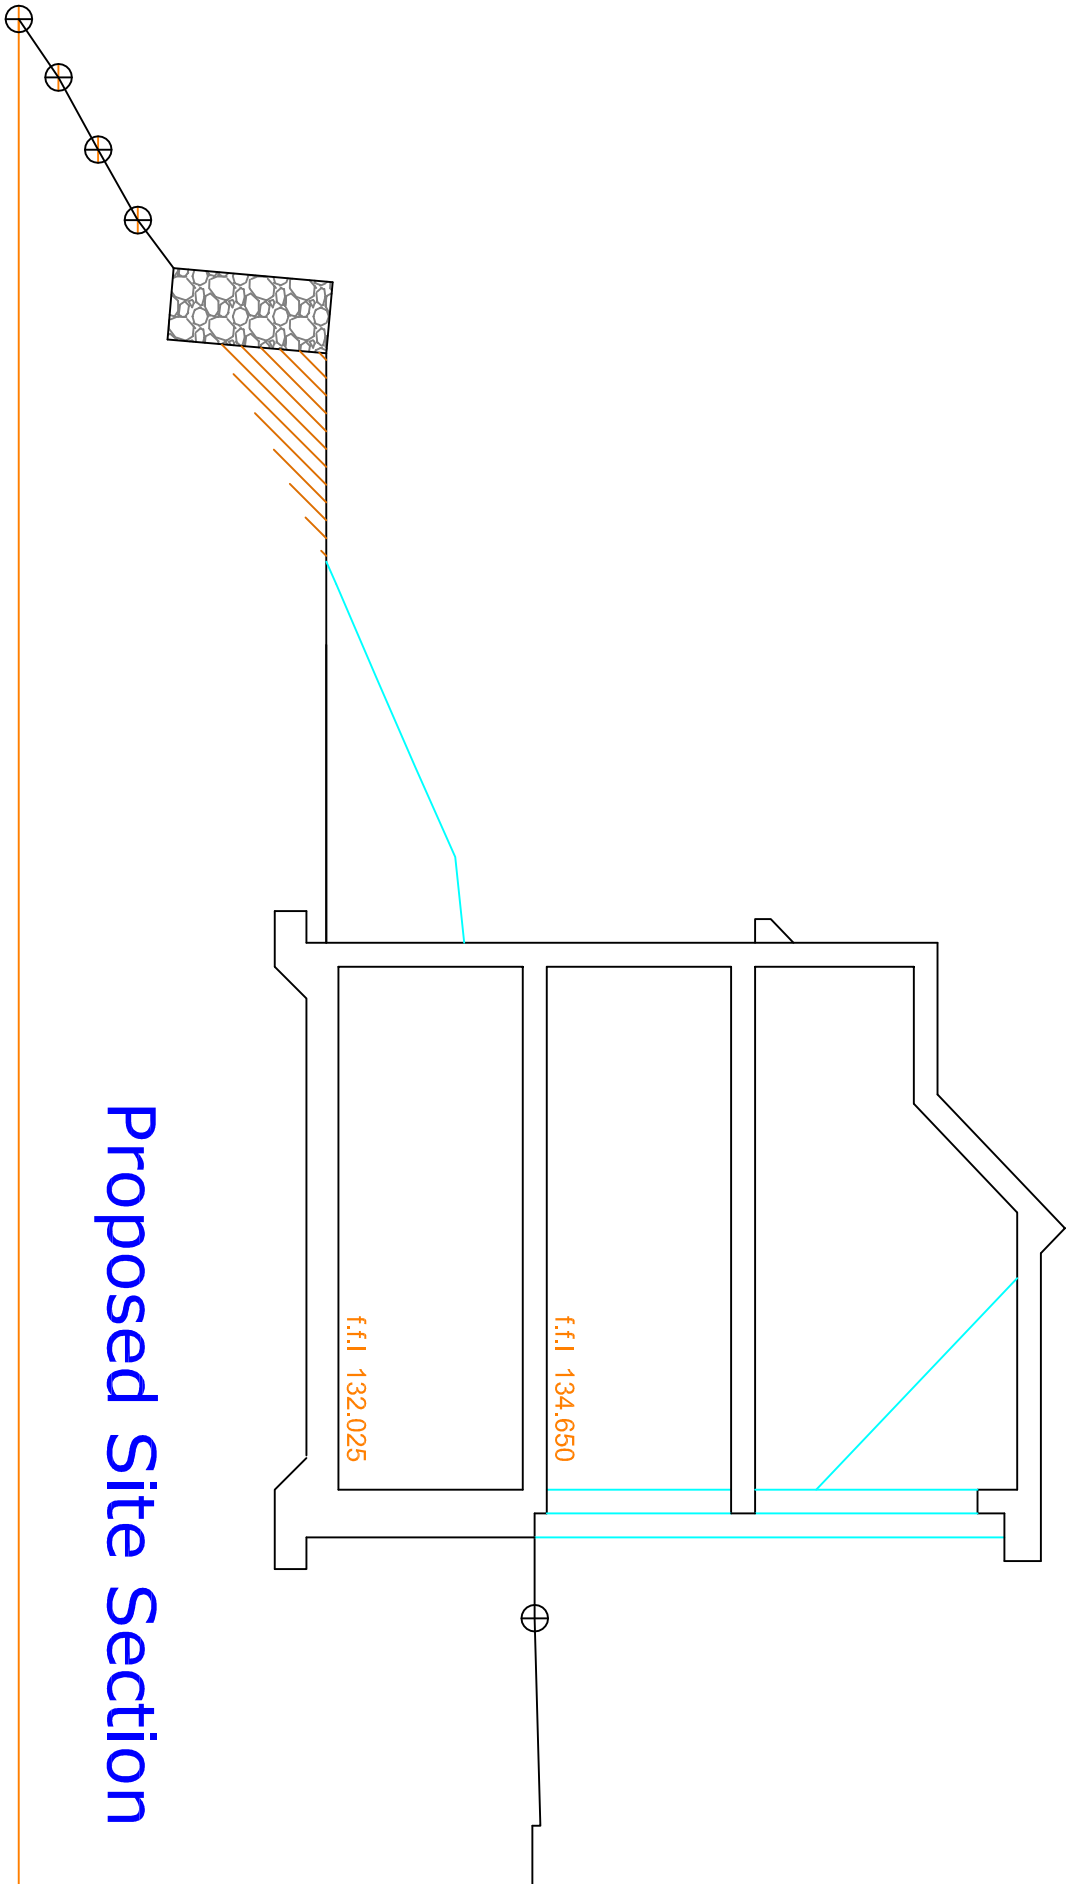

Proposed Site Section

0 1 2 3 4 5 6 7 m