




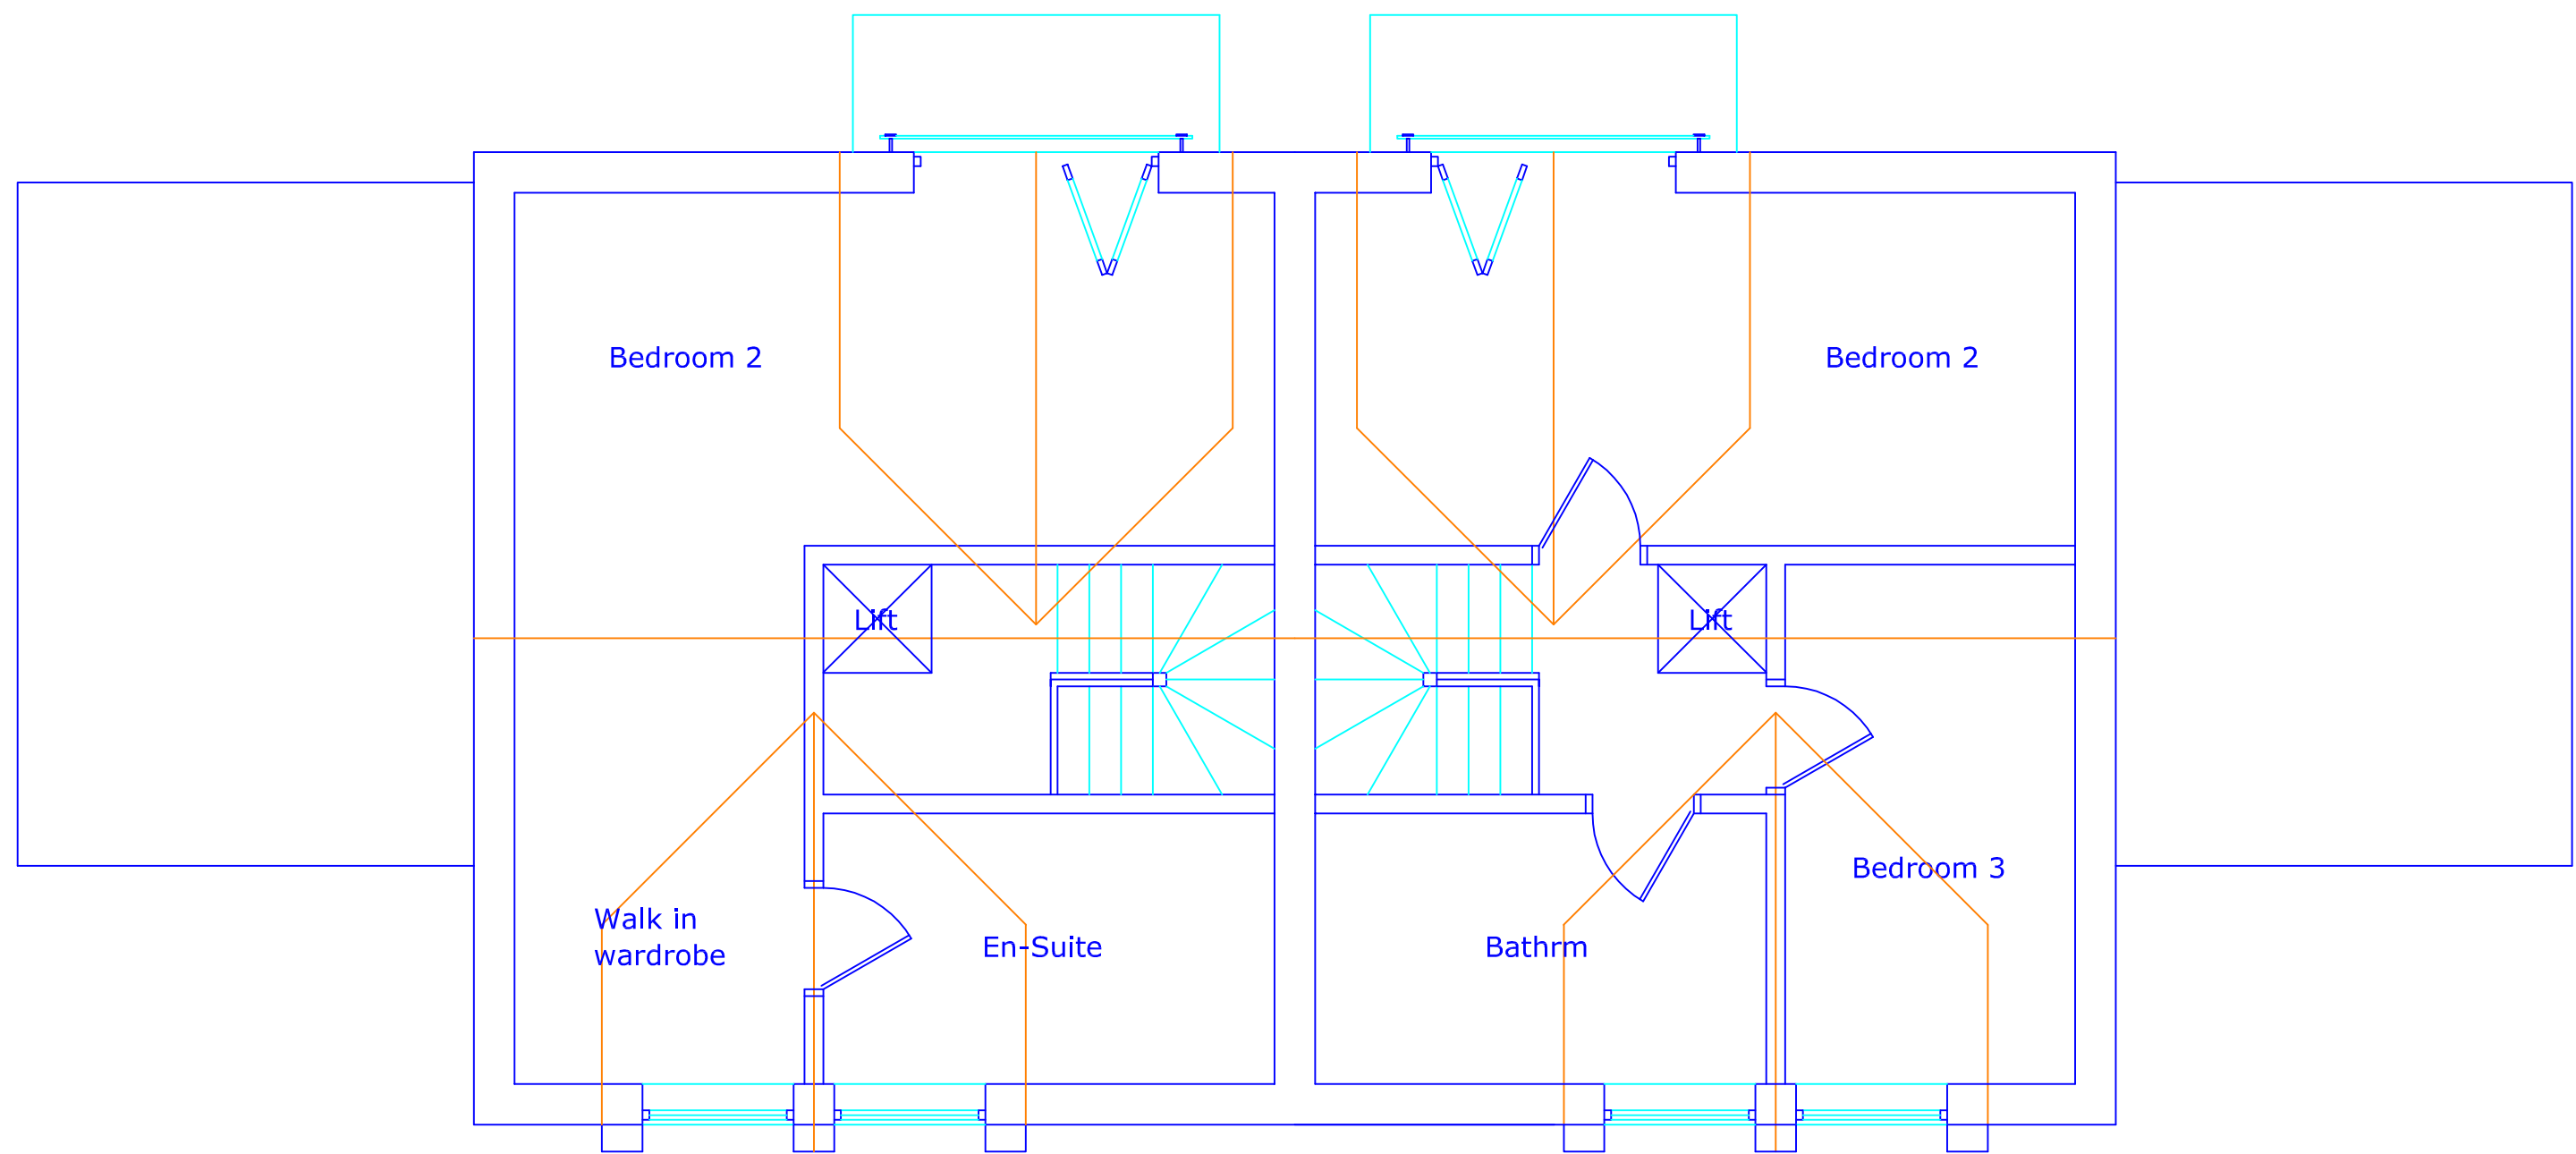

Proposed First Floor

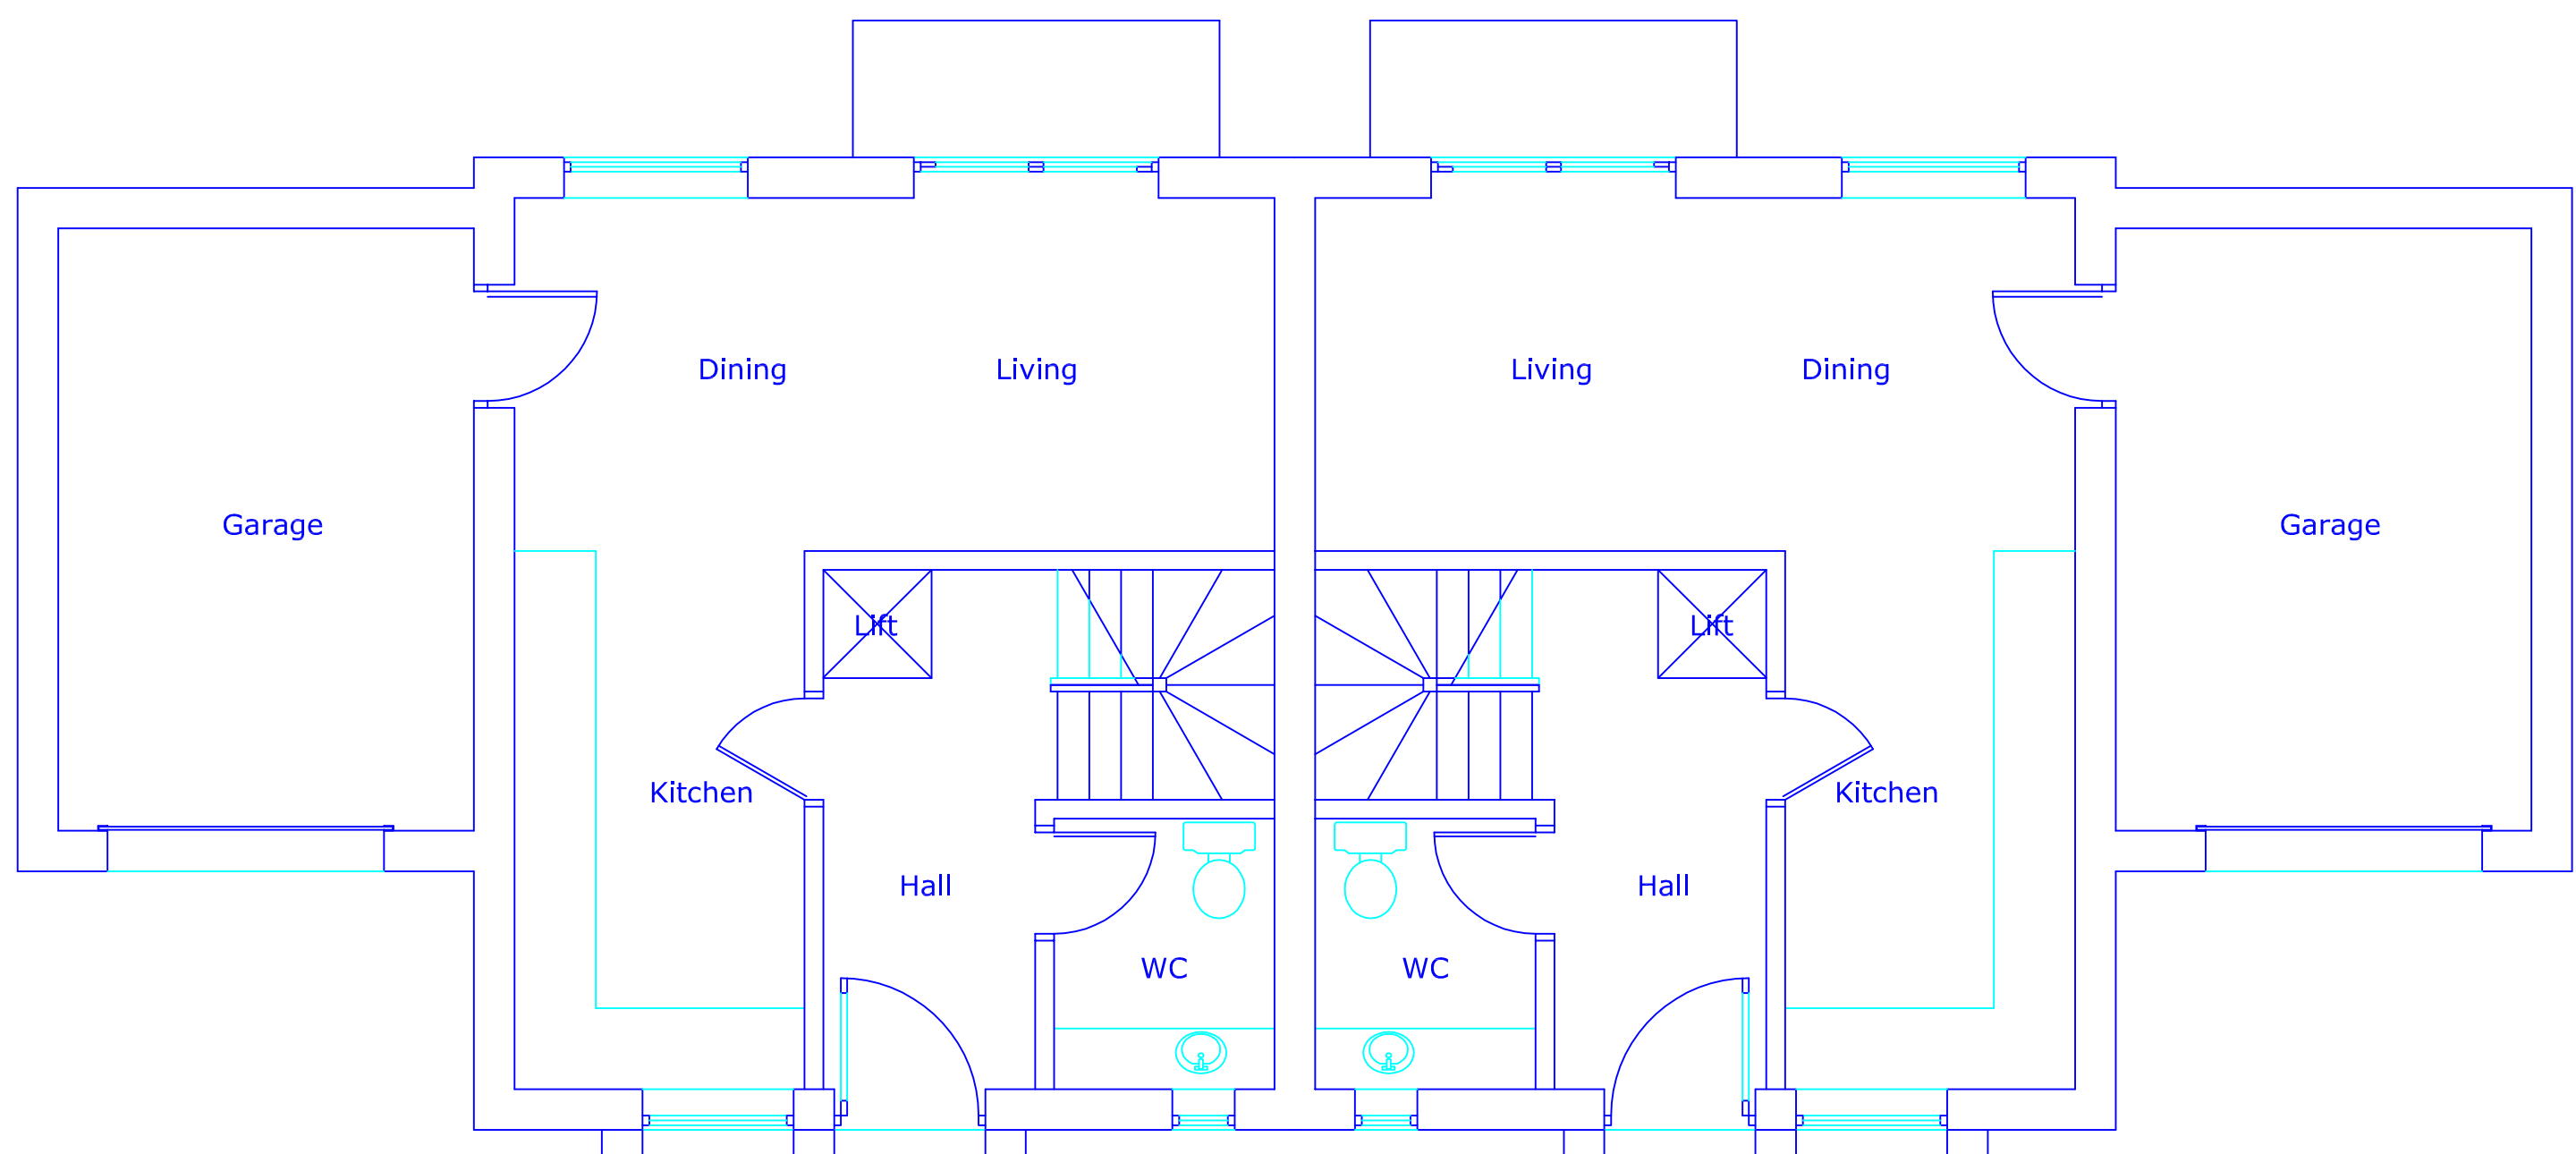

Proposed Ground Floor

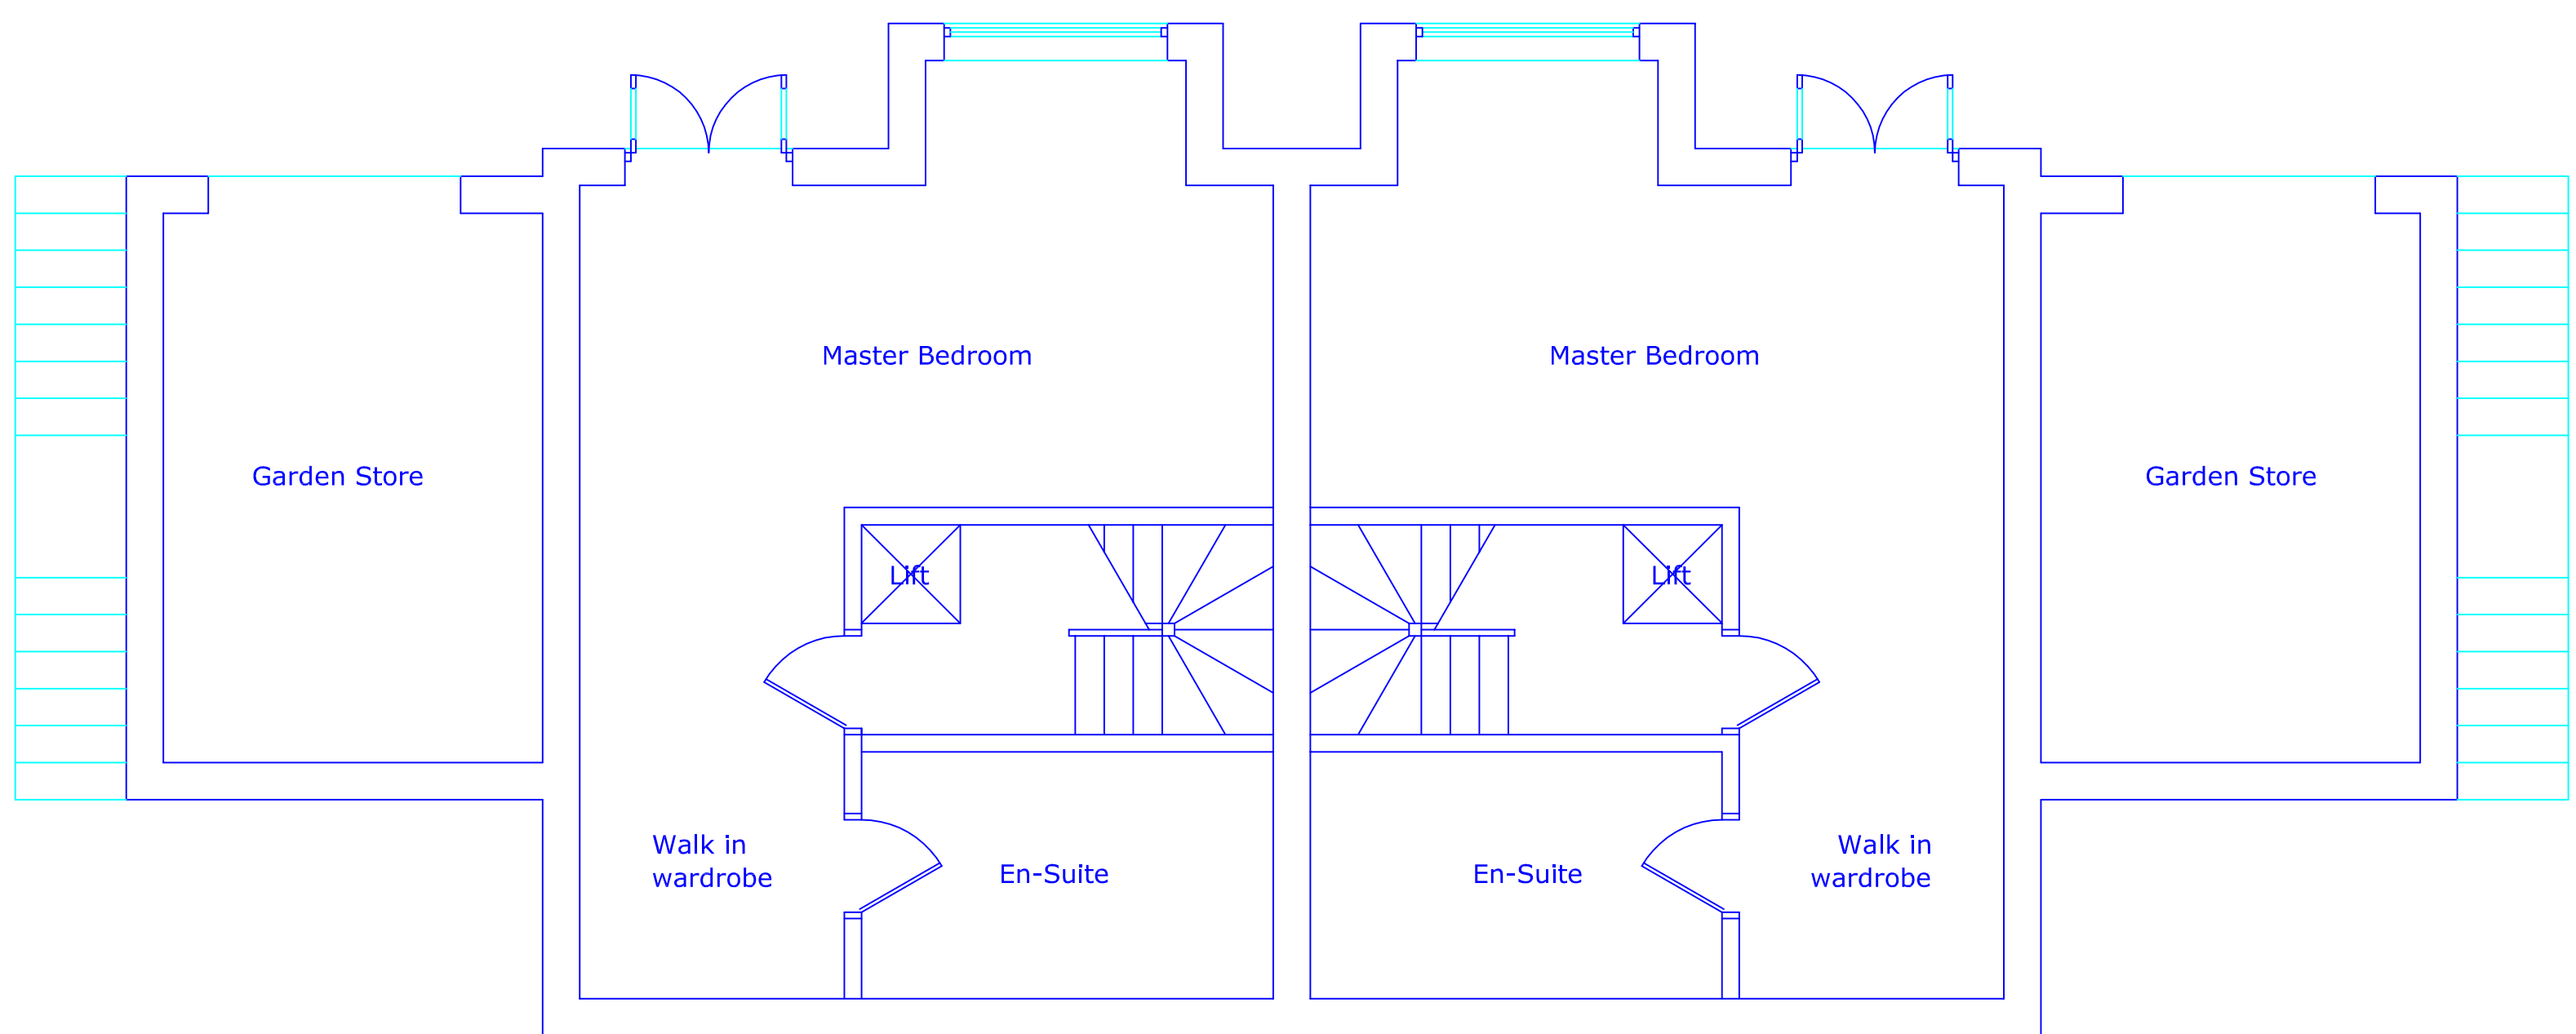

Proposed Lower Ground Floor

This drawing and design concept is the property of PPY design. It should not be reproduced without written permission

2 Helmsore Road, Holcombe Village
Ramsbottom, Lancashire BL8 4PA

Gary Dearden BAC(hons) DipArch RIBA
gary@ppy-design.co.uk www.ppy-design.co.uk
T. 01706 822731 M. 07712 669482

B

Front bay reduced

19.10.2022

A

Revised to three storey

02.07.2022

0

1

2

3

m

Land adjacent 51 Humber Drive

Bury

BL9 6SJ

scale 1:50 at A1

June 2022

SB1-05B

Proposed Layout Plans

PPY design Ltd