

PLANNING DRAWING – PROPOSED SIGNAGE

ITEM 01 (Qty 01)

POST PICTORIAL

Complete new double sided pictorial sign

Featuring:

- 900 mm GK Illuminated header
- Mild steel gibbet finished RAL 9005
- 3mm aluminium pictorial panel finished RAL 5007
- 38mm box frame trim finished RAL 5007
- Face applied vinyl housename text in RAL 9001
- Built up 3D pictorial content
- 2no. slimline LED trough lights with warm white illumination
- 120 mm² steel post finished RAL 9005 c/w Ashleigh standard base plate

AMENITY


2mm aluminium panel finished RAL 5005

Featuring:

- 32mm bullnose trim finished RAL 5007
- Face applied vinyl amenity text in RAL 9001

Scale 1:20

Max 250 Candelas per square meter (cd/m2)

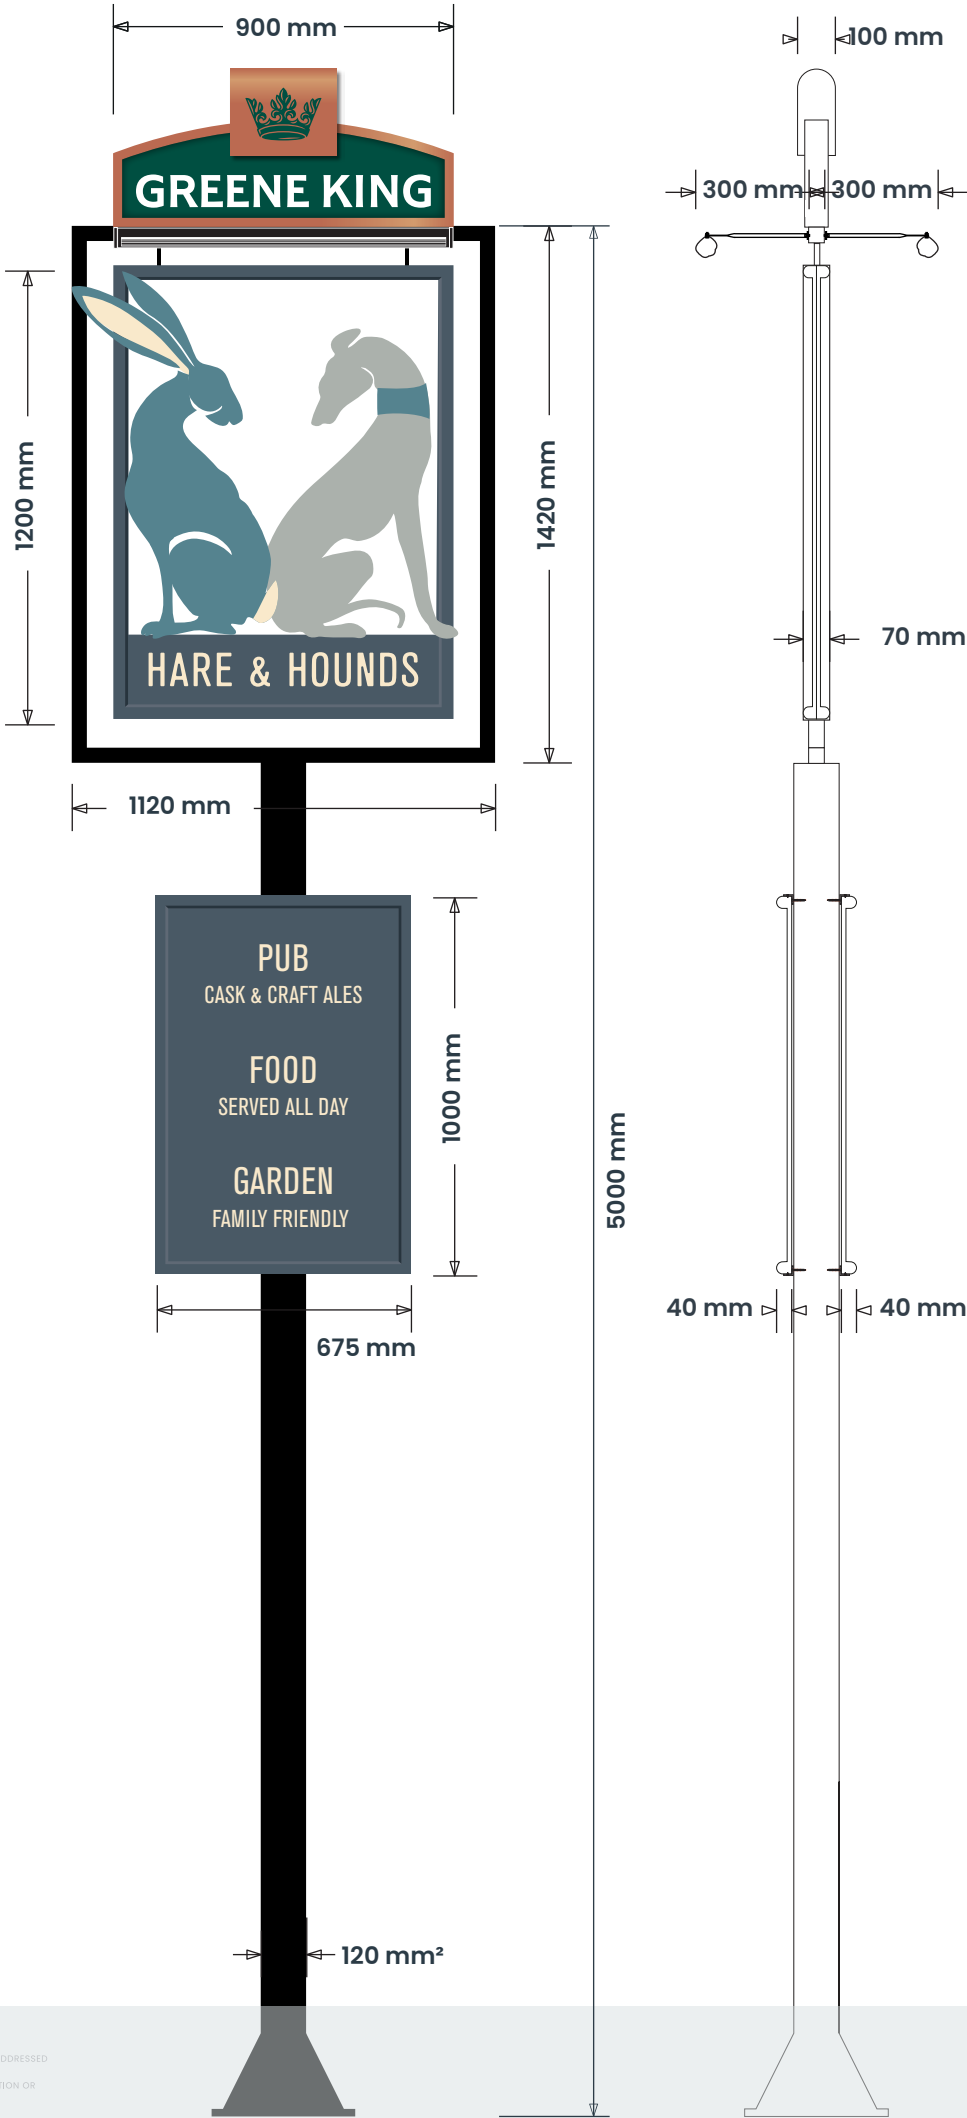

F&B Stone Blue
NCS 4020 B10G

F&B Stiffkey Blue
RAL 5007

F&B Tallow
RAL 9001

F&B Light Blue
RAL 7038

RAL 9005

BUILDING COLOUR

F&B Stiffkey Blue
RAL 5007

F&B Tallow
RAL 9001

RAL 9005

BRAND TYPEFACES

Primary :
Berthold Akzidenz
Grotesk BE
Condensed

Secondary :
Berthold Akzidenz
Grotesk BE Regular