


PLANNING DRAWING – PROPOSED SIGNAGE

ITEM 07 (Qty 01) **SIGNWRITING**
Signwritten housename in RAL 9001
Featuring:
• Signwritten logo in NCS 4020 B10G & RAL 9001
• 2No. 50W LED slimline floodlights.
Warm white illumination
Scale 1:25

EXISTING BARN DOORS
PAINTED BY THE
MAIN CONTRACTOR


F&B Stiffkey Blue
RAL 5007

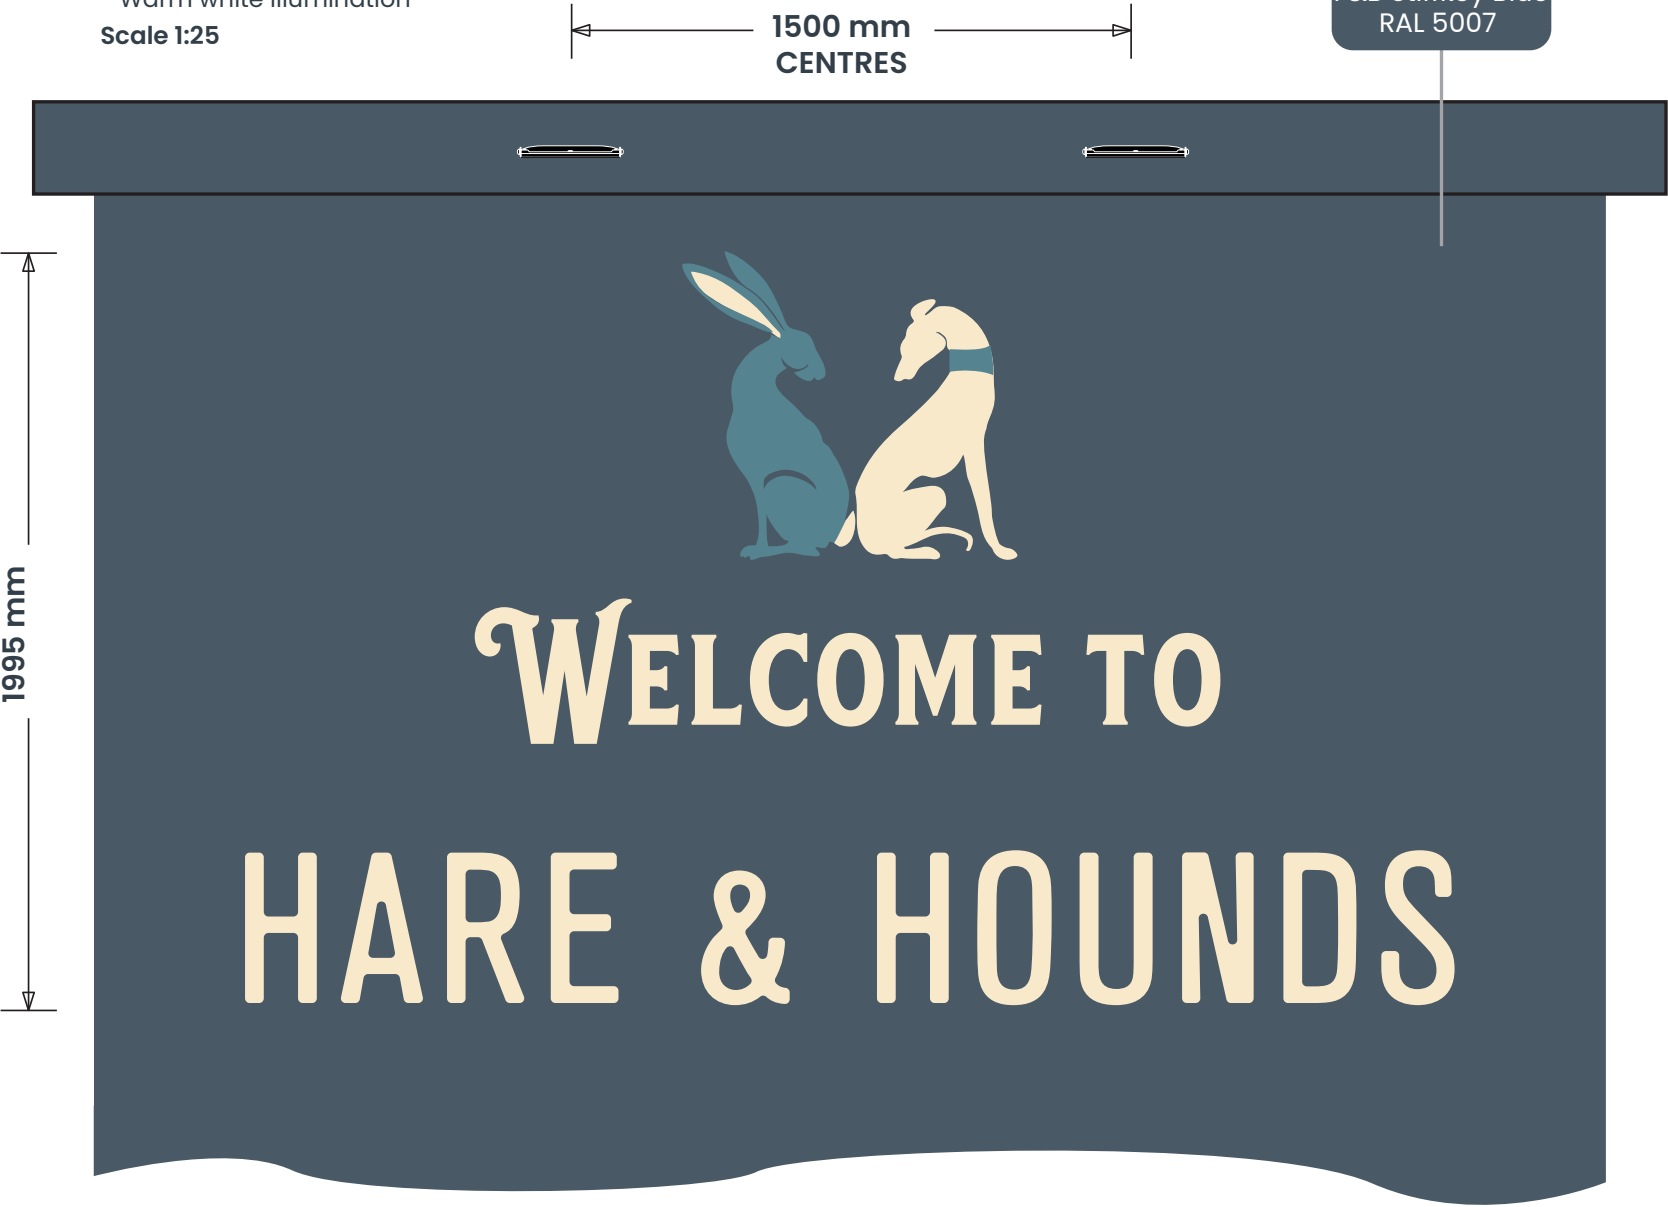

1000 mm Ground Clearance
Max 250 Candelas per square meter (cd/m2)



Floodlight Detail
Scale 1:10

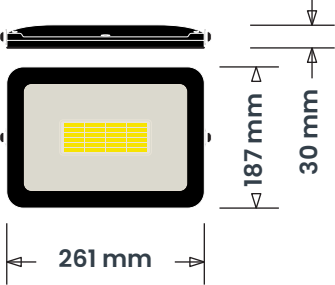

SIGN COLOUR (GLOSS)

F&B Stone Blue
NCS 4020 B10G

F&B Stiffkey Blue
RAL 5007

F&B Tallow
RAL 9001

F&B Light Blue
RAL 7038

RAL 9005

BUILDING COLOUR

F&B Stiffkey Blue
RAL 5007

F&B Tallow
RAL 9001

RAL 9005

BRAND TYPEFACES

Primary :
Berthold Akzidenz
Grotesk BE
Condensed

Secondary :
Berthold Akzidenz
Grotesk BE Regular

0m 0.5m 1.0m

Scale 1:10 @ A3

0m .5m 1m 1.5m 2m

Scale 1:20 @ A3