


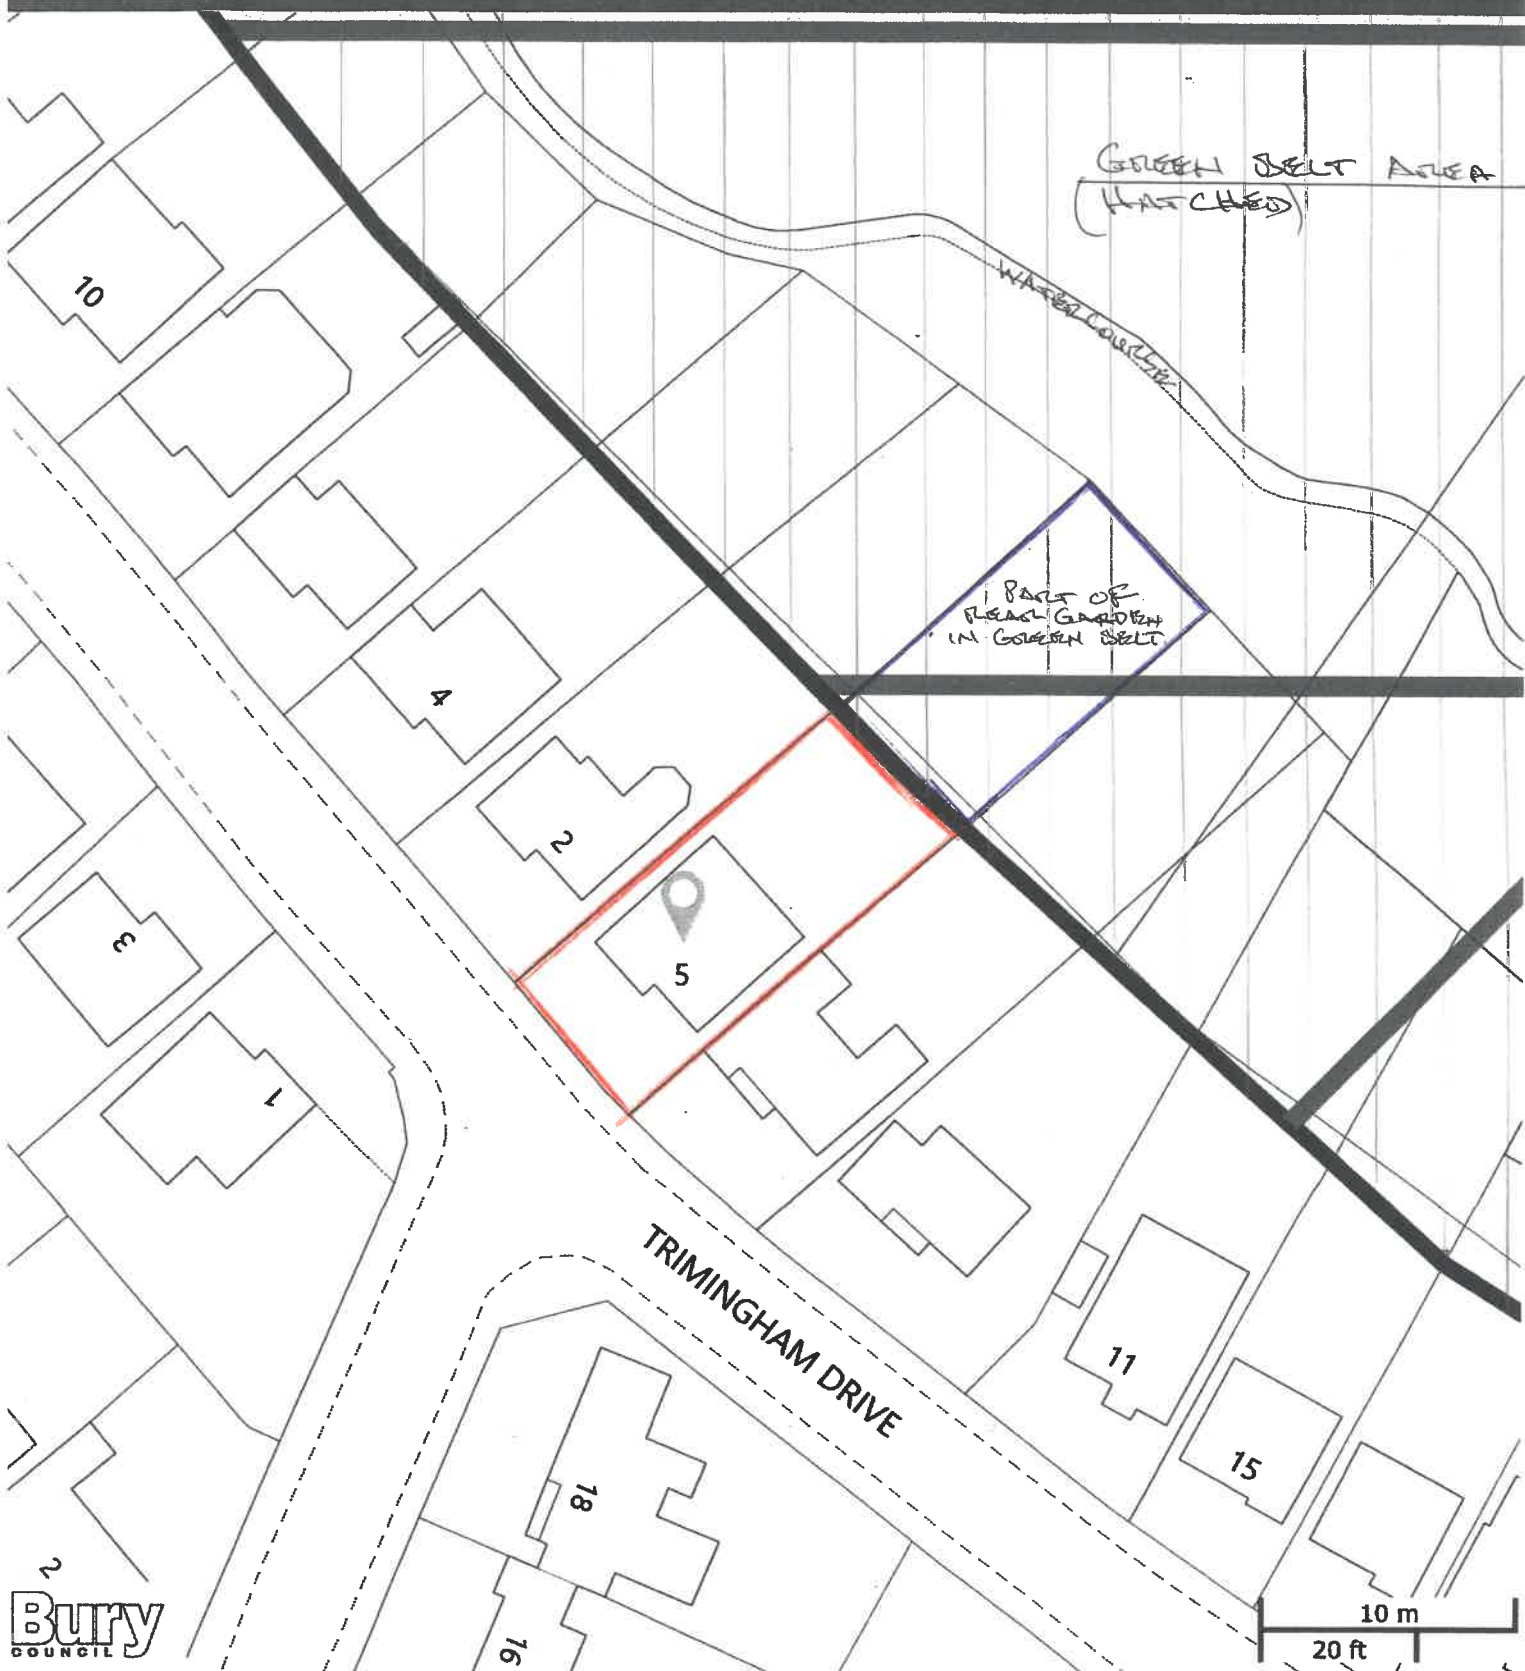

Production Date: 18 Nov 2021

Scale 500

when printed at A4

© Bury Council 2021

© Crown Copyright and Database Rights 2021. OS 100023053

Notes

LOCATION PLAN / SITE PLAN 1:500

S TRIMINGHAM DRIVE, BURY