
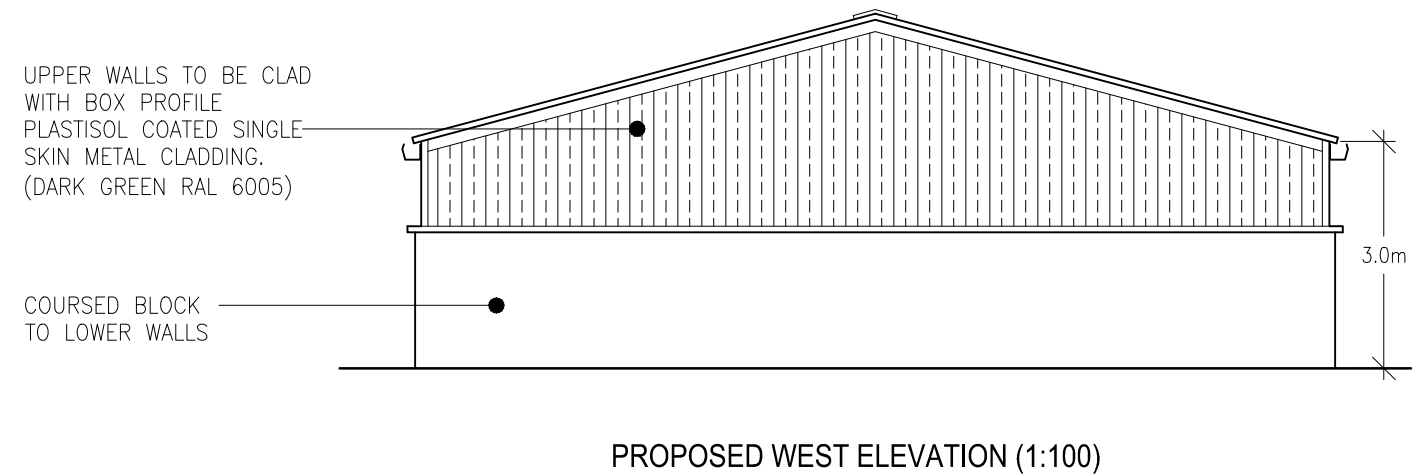
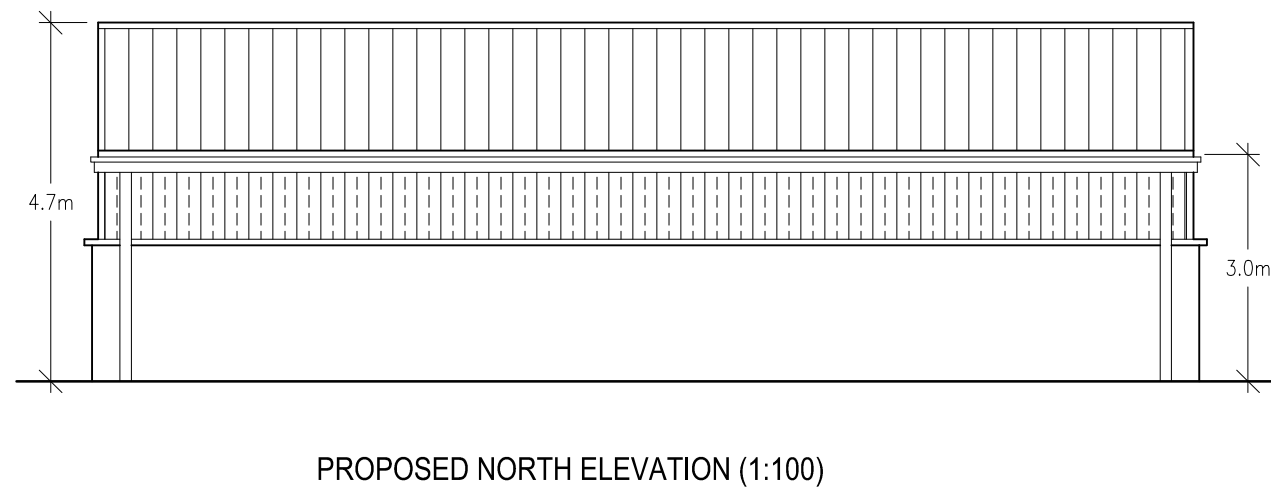
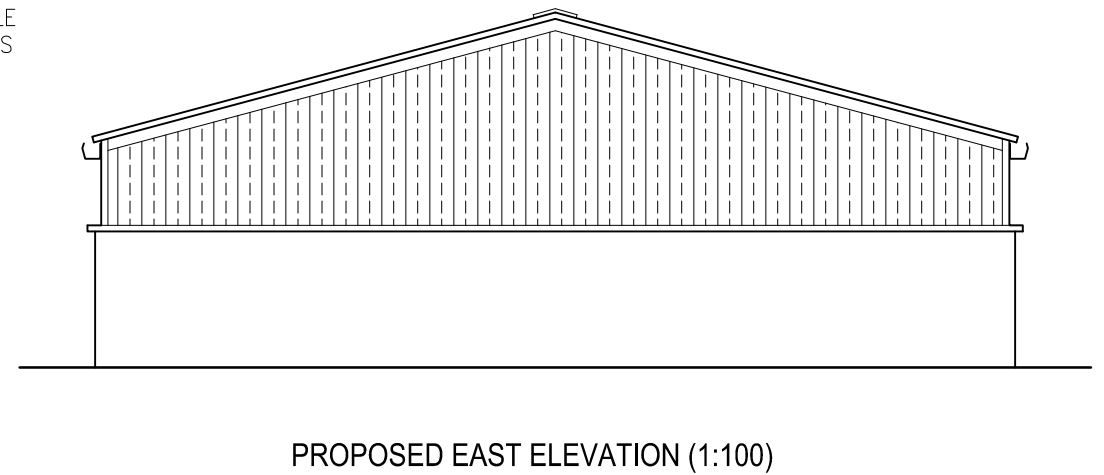


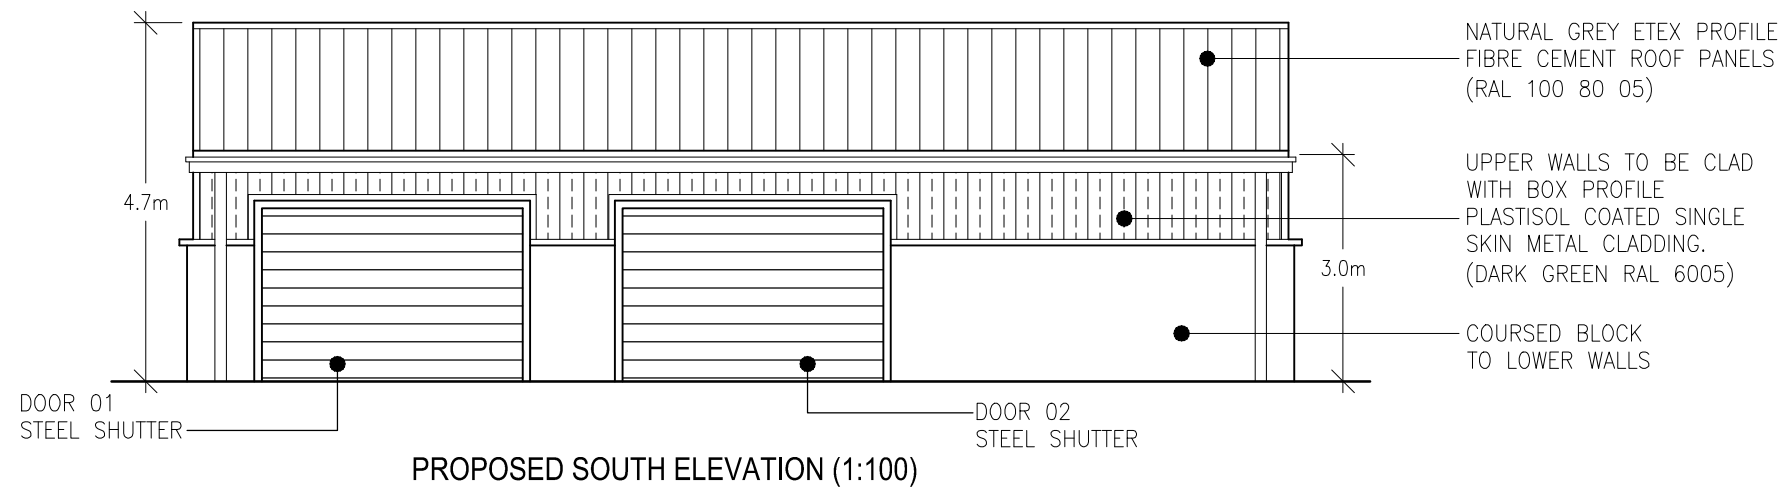

Notes:		Amendments:			Project:				
		A	17.06.25	JPE	HEIGHT OF BUILDING REDUCED TO SINGE STOREY HEIGHT AT REQUEST OF LPA (EAVES LOWERED TO 3METRES).	Title REPLACEMENT AGRICULTURAL BUILDING AT BARRACK FOLD FARM, AINSWORTH, BOLTON~			
						Client MR C. D. DUDLEY			
						Dwg. No. 25/1323/283A – PROPOSED ELEVATIONS			
						Date 17.03.2025	Plot Scale A3@1:100	Drawn by JPE	Status PLANNING