



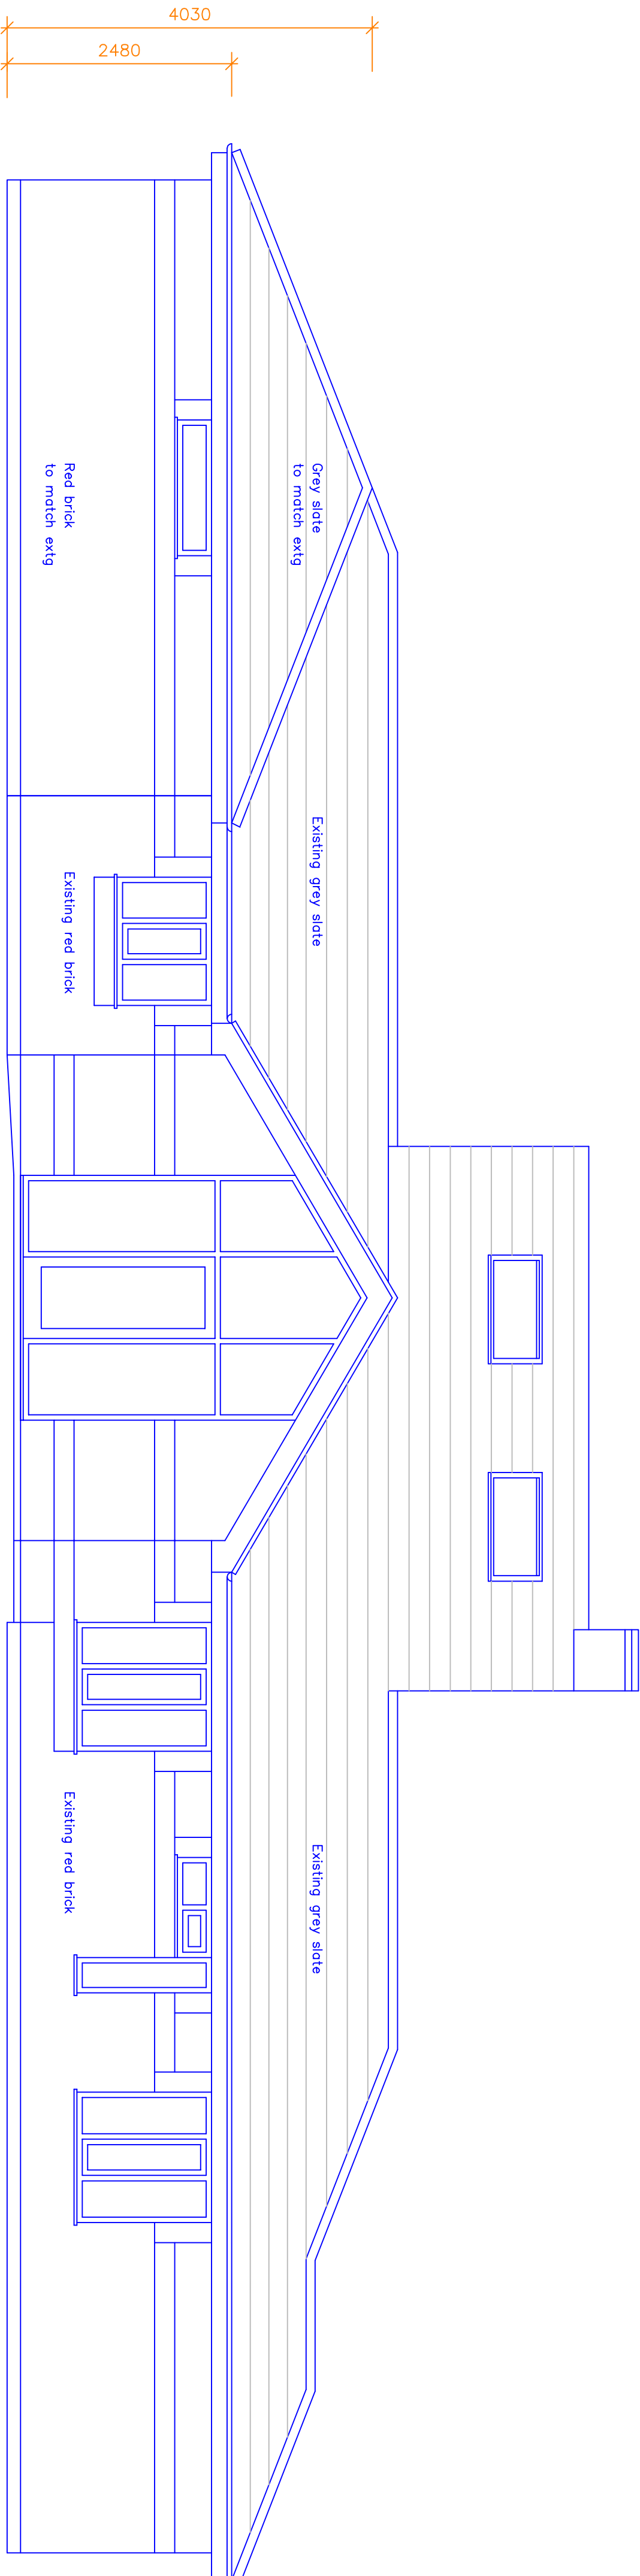

Proposed Front Elevation

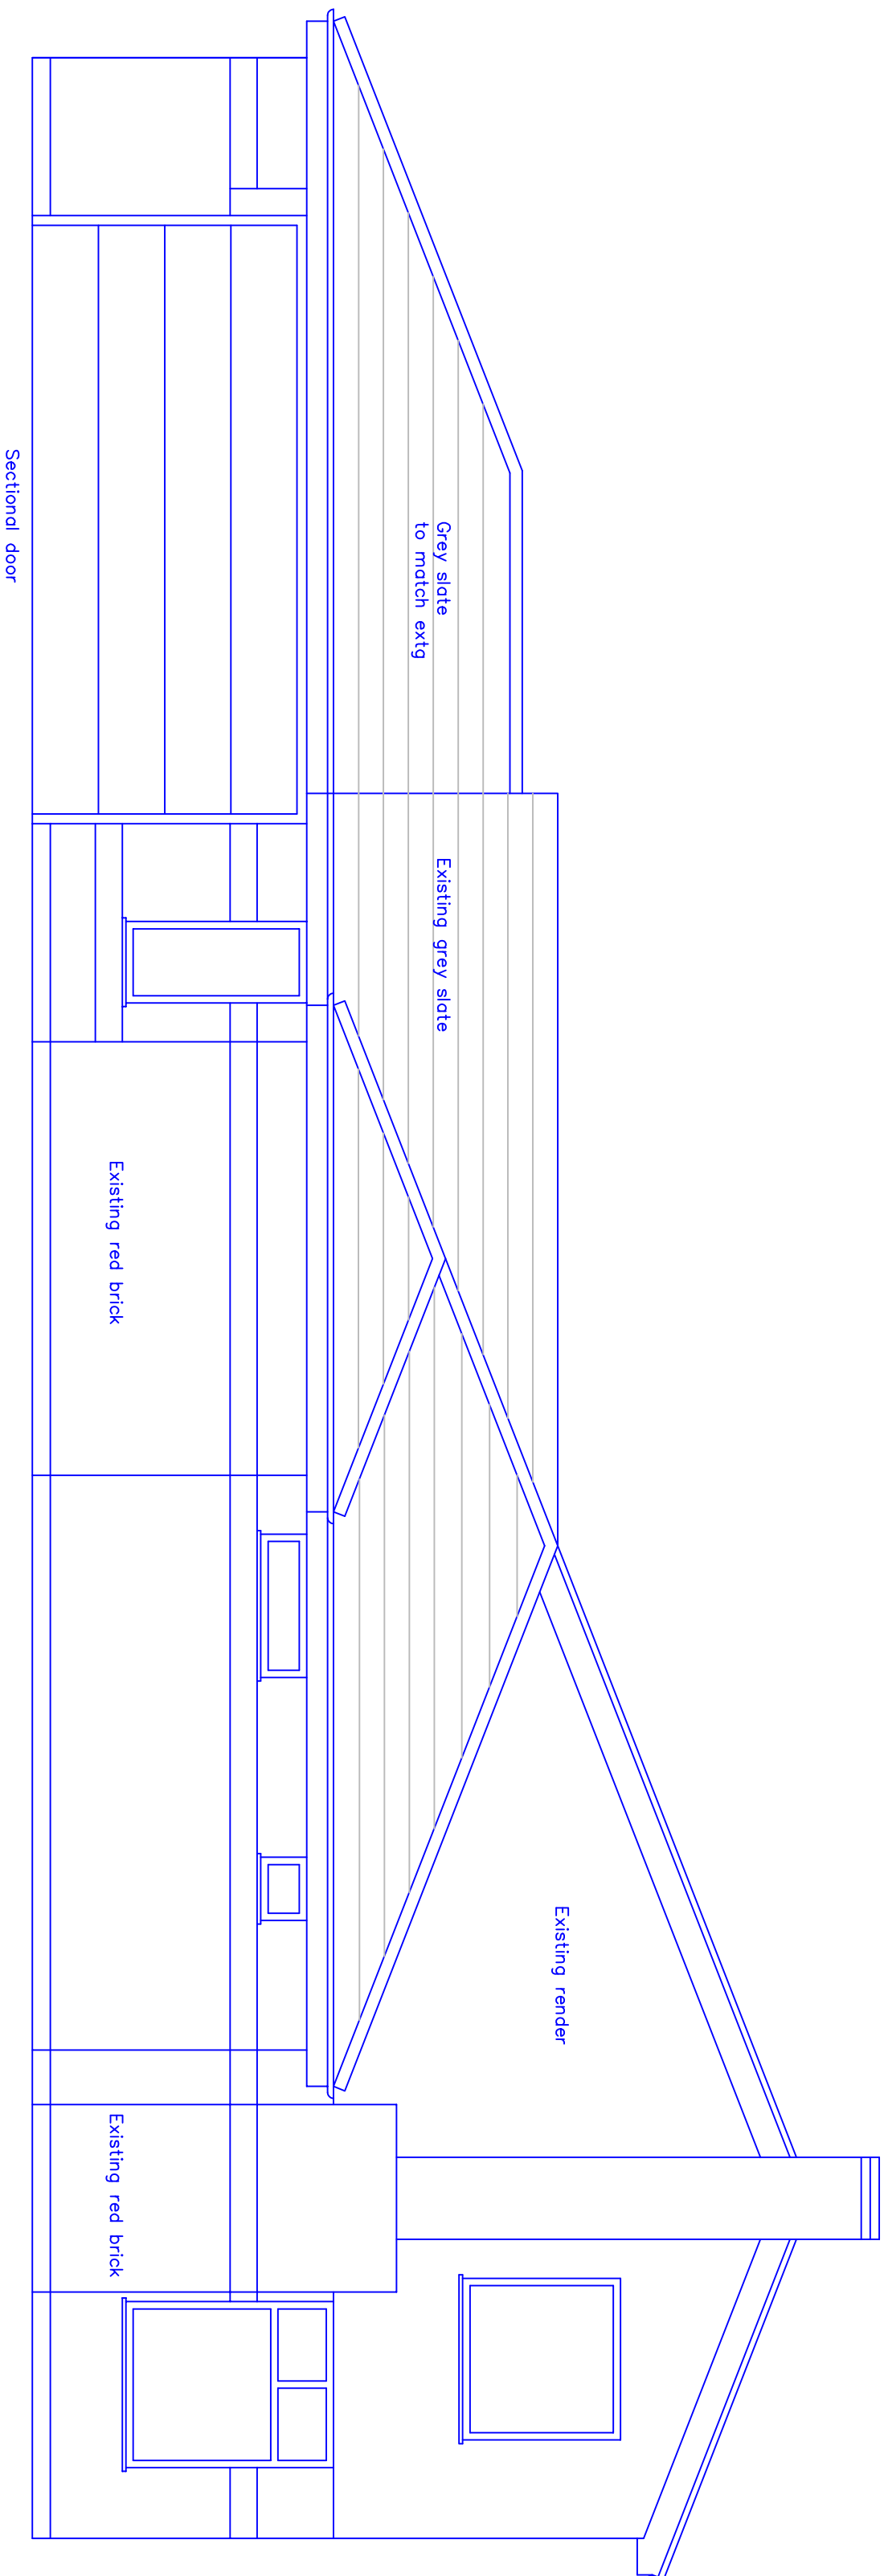

Proposed Side Elevation