



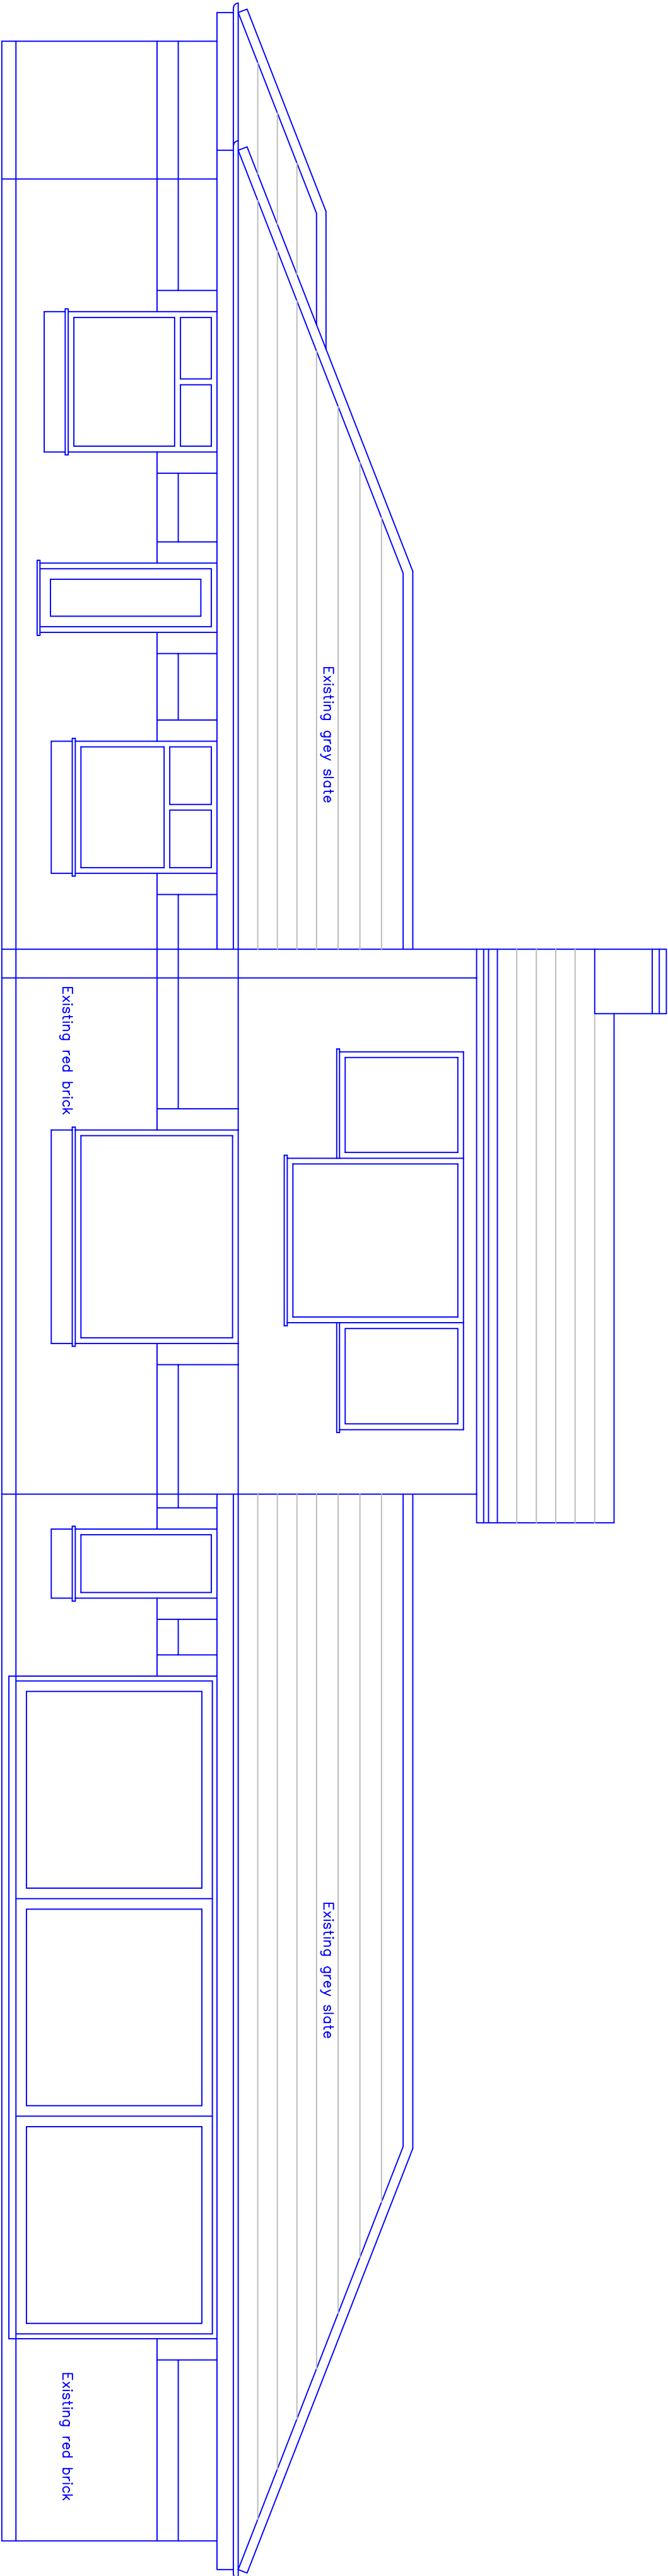

Proposed Rear Elevation

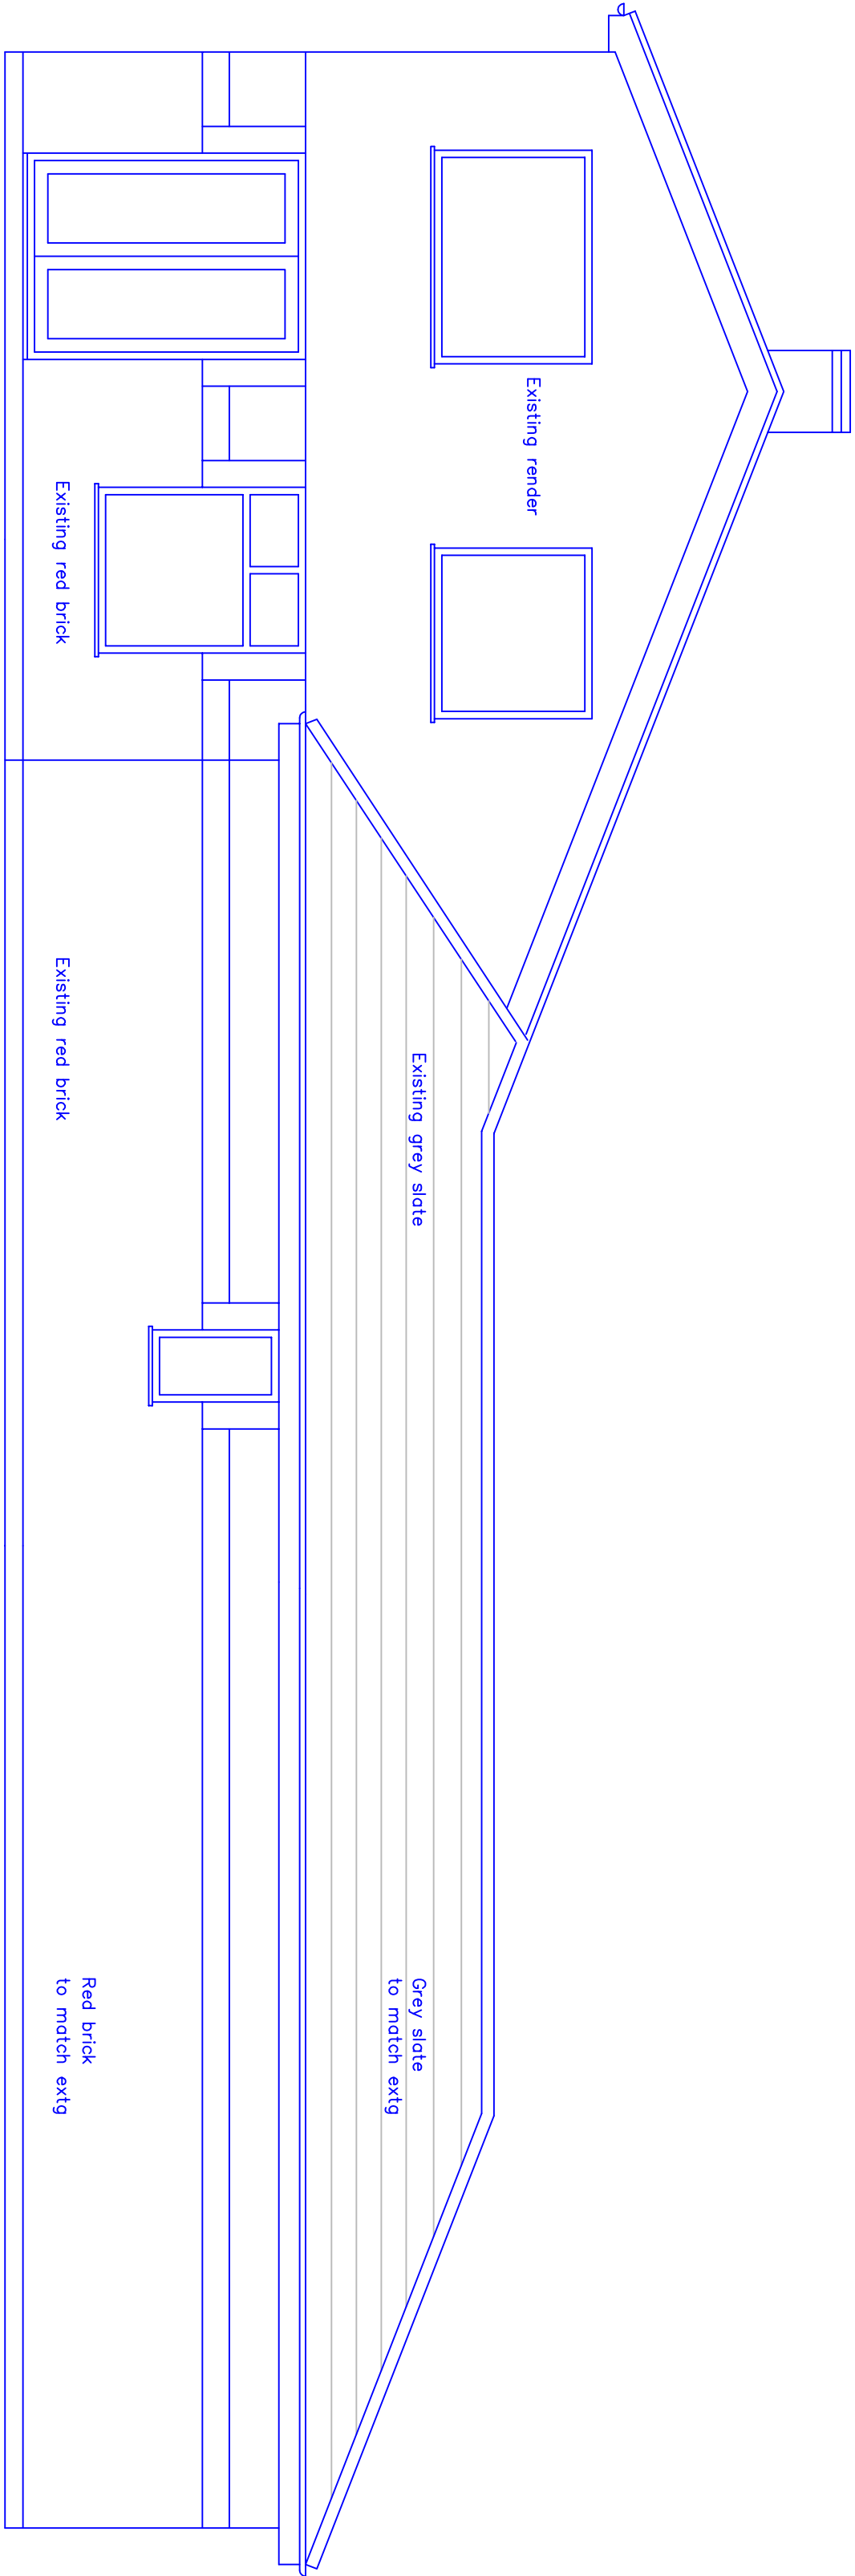

Proposed Side Elevation