



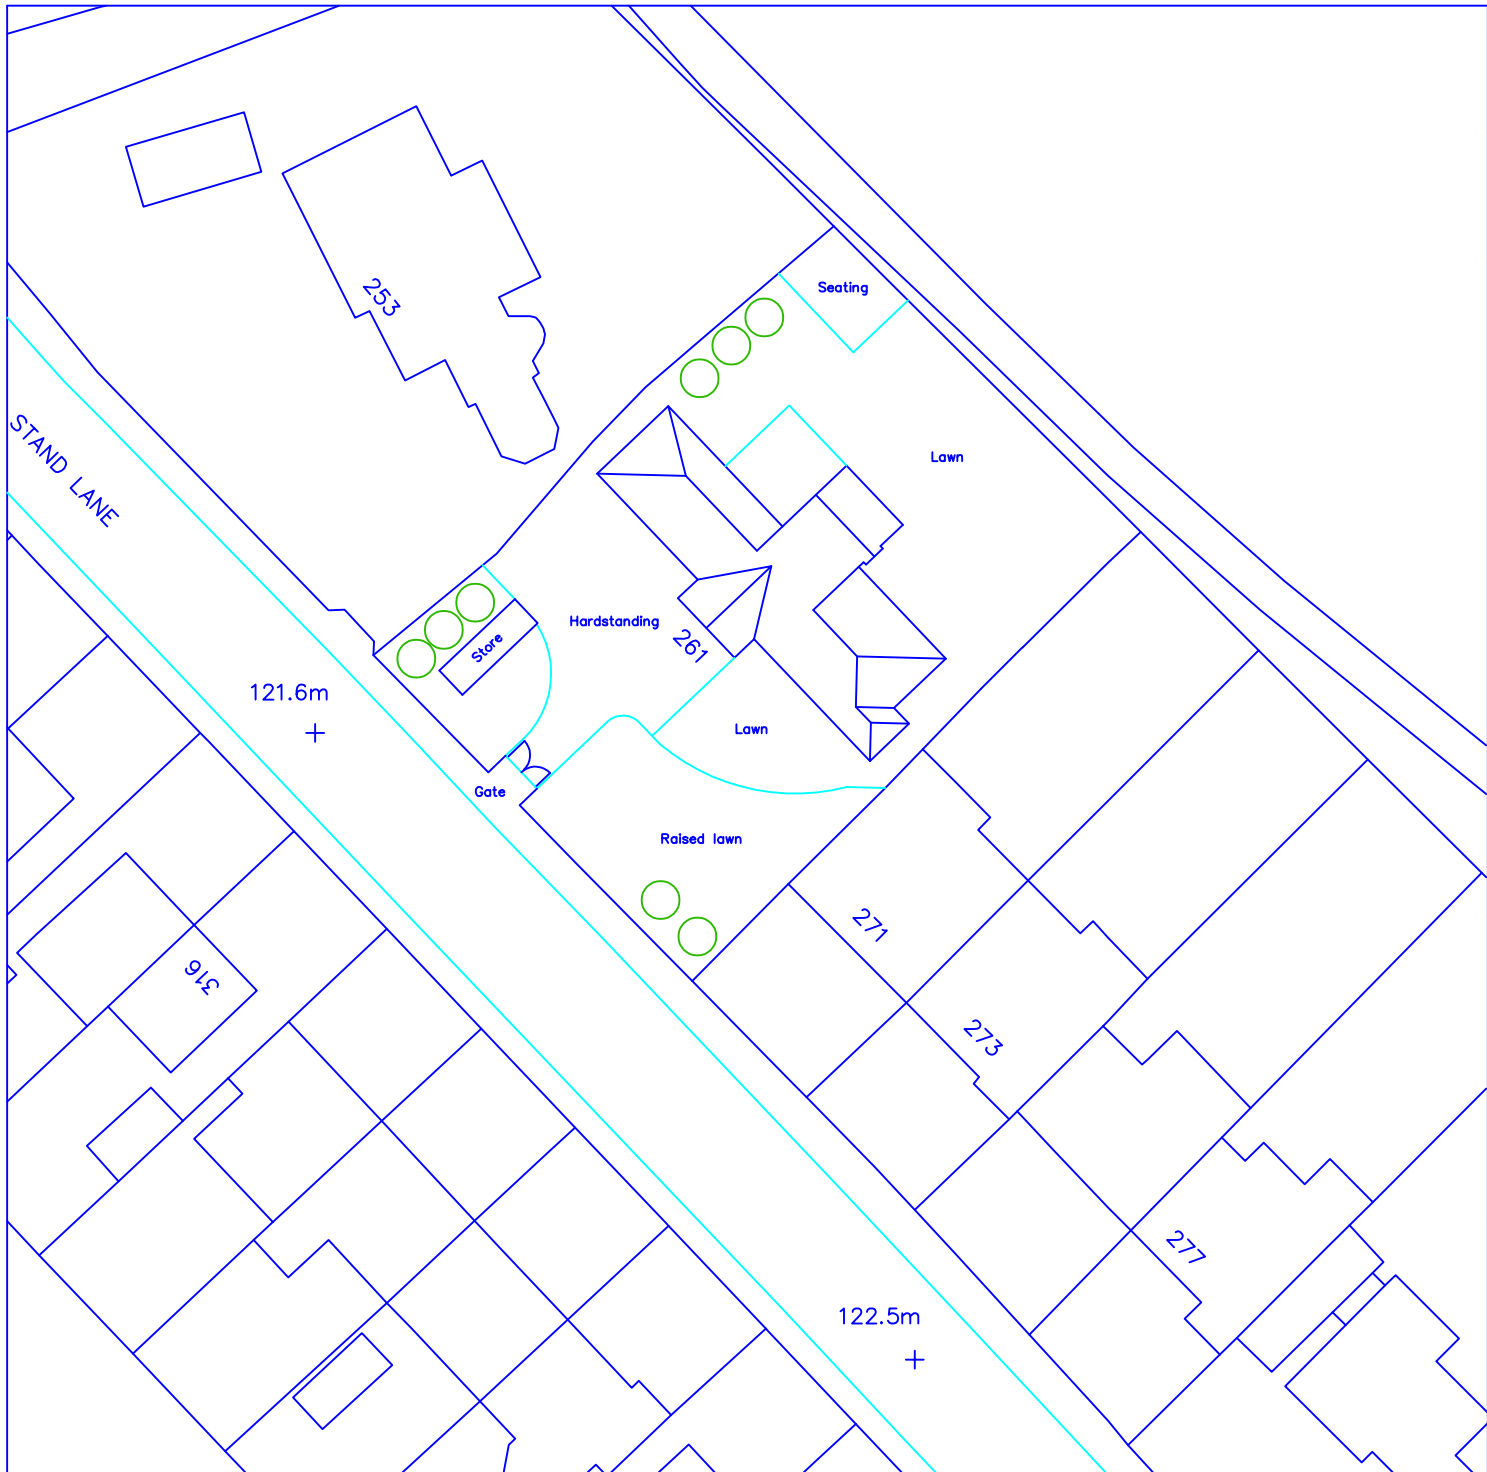

A Store indicated on frontage

03.10.2024

0 10 20 30 m

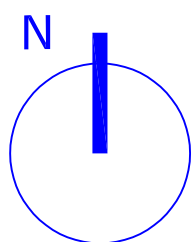

|                                                      |                                     |
|------------------------------------------------------|-------------------------------------|
|                                                      |                                     |
| 261 Stand Lane<br>Radcliffe<br>Manchester<br>M26 1JA | scale 1:500 at A4<br>September 2024 |
| <b>SMD3-06A</b>                                      | Existing Block Plan                 |
| P P Y design Ltd                                     |                                     |