



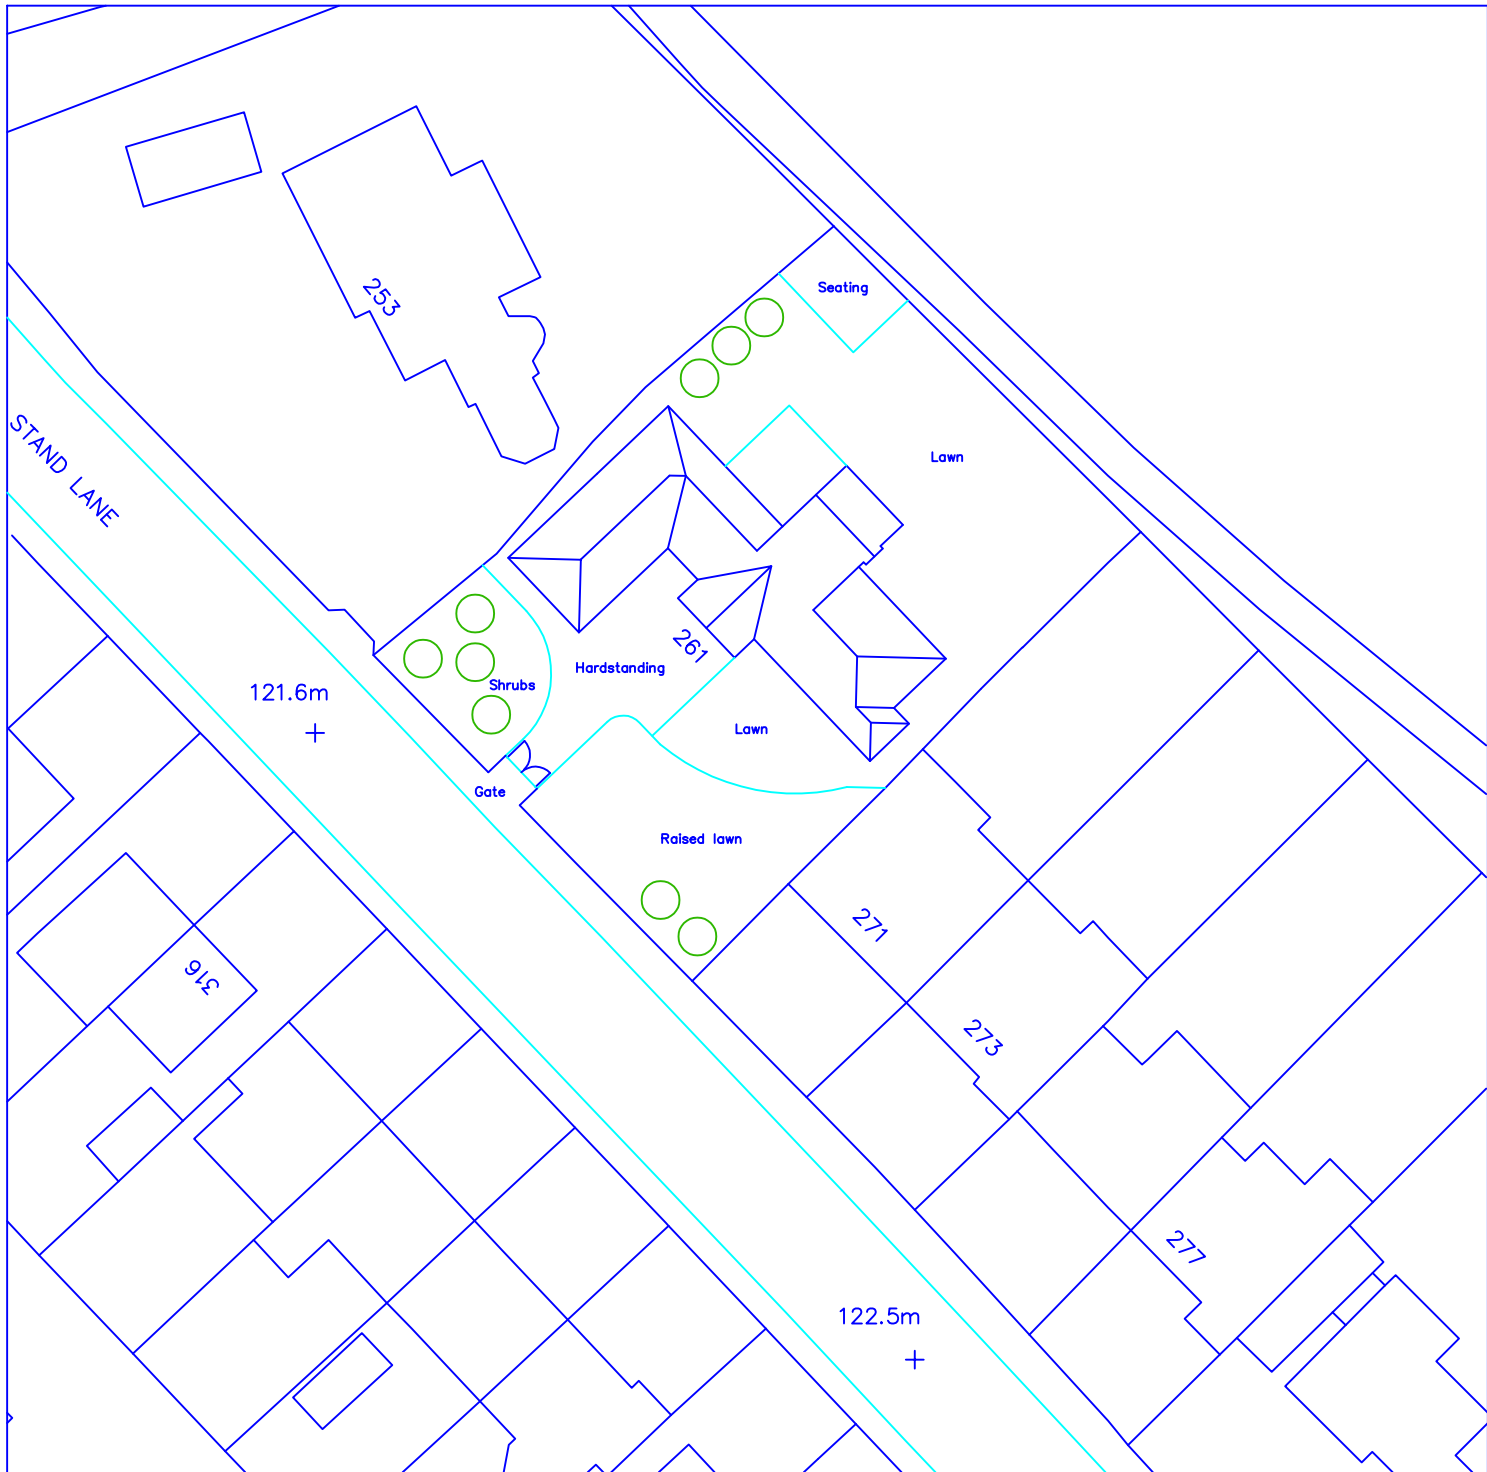

A Ridge line central.

03.10.2024

0 10 20 30 m

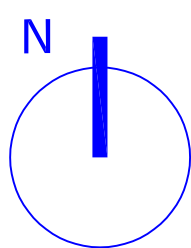

|                                                         |                                     |
|---------------------------------------------------------|-------------------------------------|
| <div><div></div><div></div><div></div><div></div></div> |                                     |
| 261 Stand Lane<br>Radcliffe<br>Manchester<br>M26 1JA    | scale 1:500 at A4<br>September 2024 |
| <b>SMD3-07A</b>                                         |                                     |
| Proposed Block Plan                                     |                                     |
| P P Y design Ltd                                        |                                     |