



1 {3D}

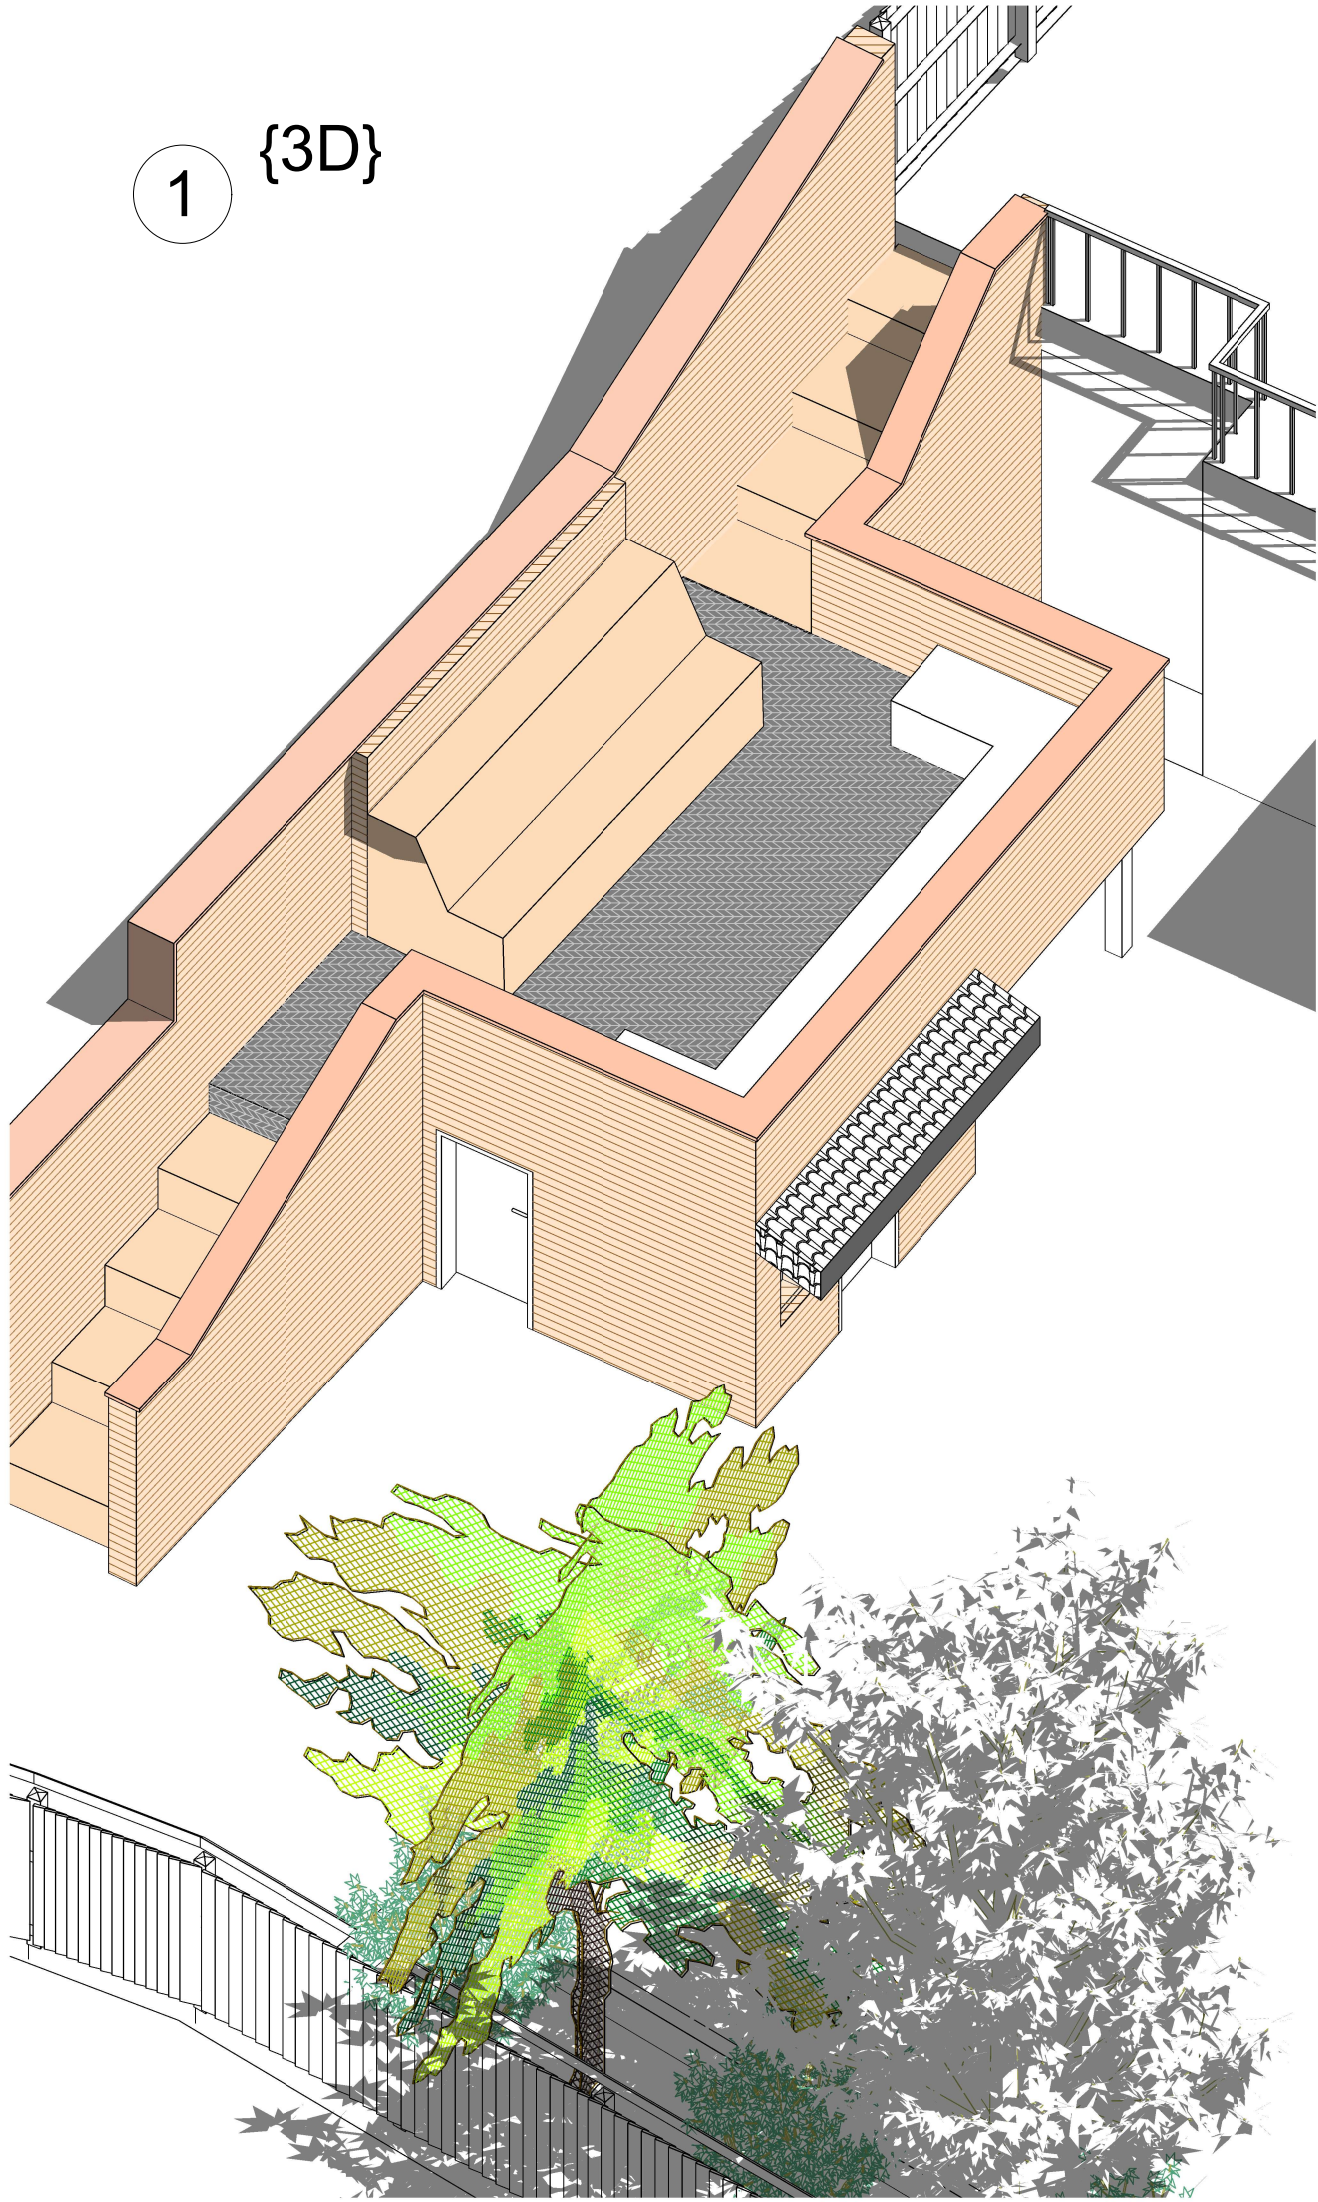

2 3D View

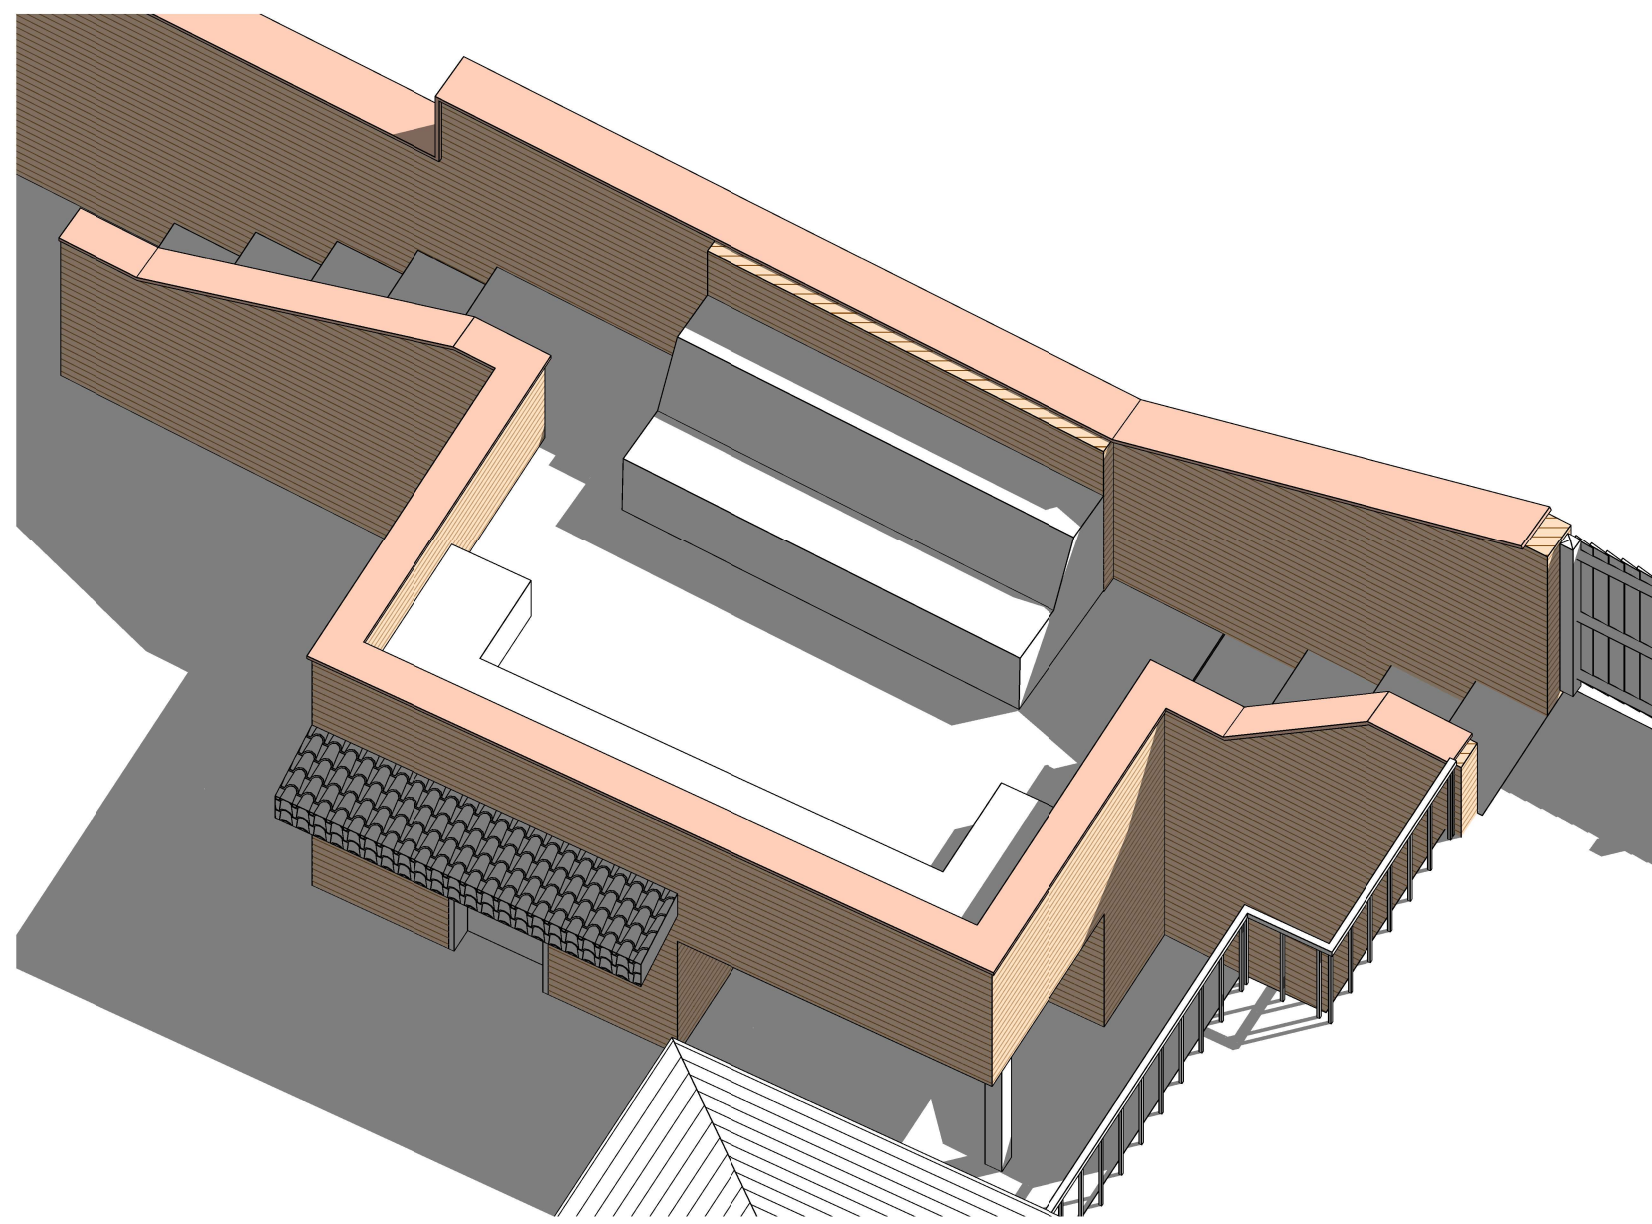

GENERAL NOTES:
ONLY SCALE OF DRAWINGS FOR PLANNING PURPOSES
ALL DIMENSIONS ARE TO BE CHECKED ON SITE. INCONSISTENCIES ARE TO BE REPORTED TO DIMENSIONS IMMEDIATELY.
COPYRIGHT OF PLANNING DIMENSIONS LTD

PROJECT TITLE
Shrewsbury House ,Lowther Road
/Shrewsbury Road
,Prestwich,manchester ,M25 9QG

CLIENT	PROJECT NO
A	-

DRAWING TITLE	SCALE (@ A3)
Existing 3D	

DRAWING NUMBER	REV
ER - 3D	-

Date	Drawn by
04/11/2022	sanjay