


Rev	Description	Date	By
Status: Planning			
Client: Mr and Mrs Chaudhry			
Project: 23 The Square, Whitefield, Manchester, M45 7UL			
Title: Site Location Plan			
Project No.: 274	Drawing No.: 3-001	Rev.: -	
Scale: 1:1250@A4		Date: 16/11/21	
Drawn: JJF		Check: TH	

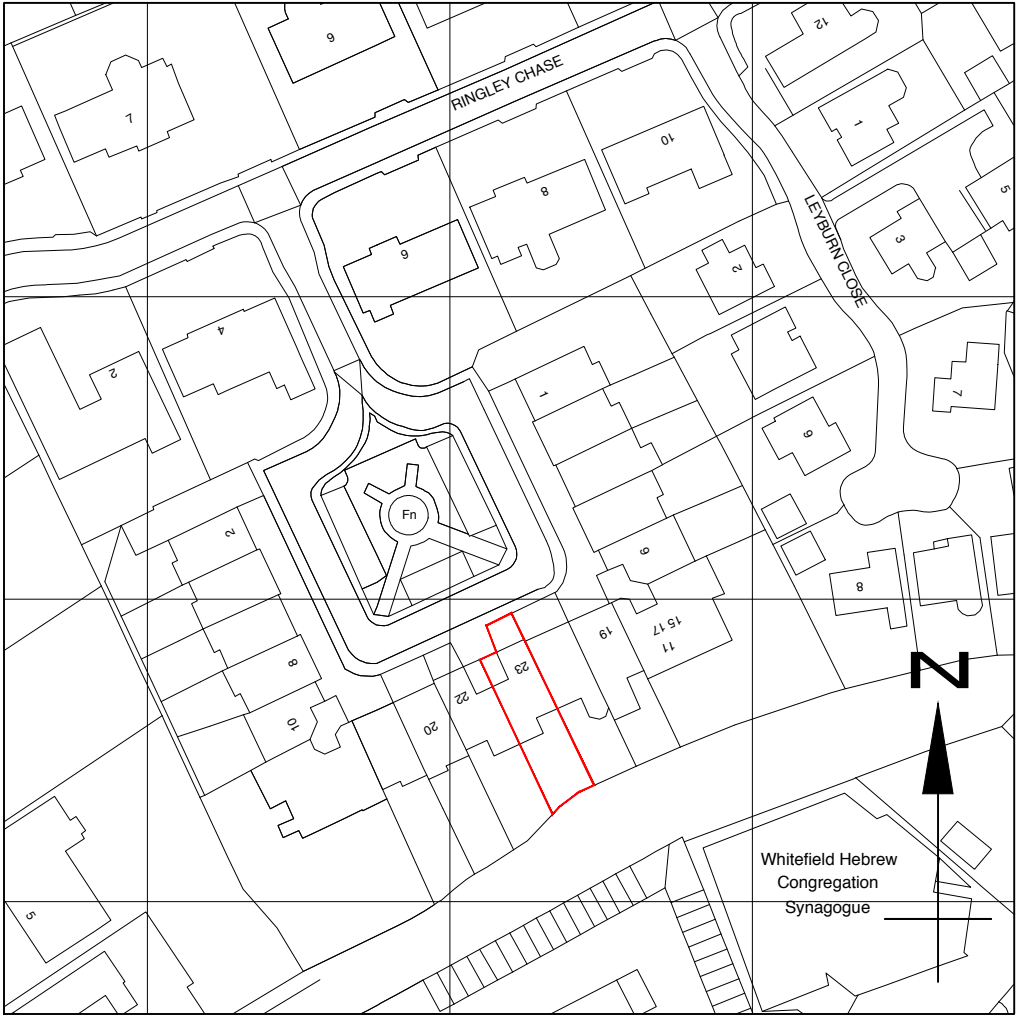