



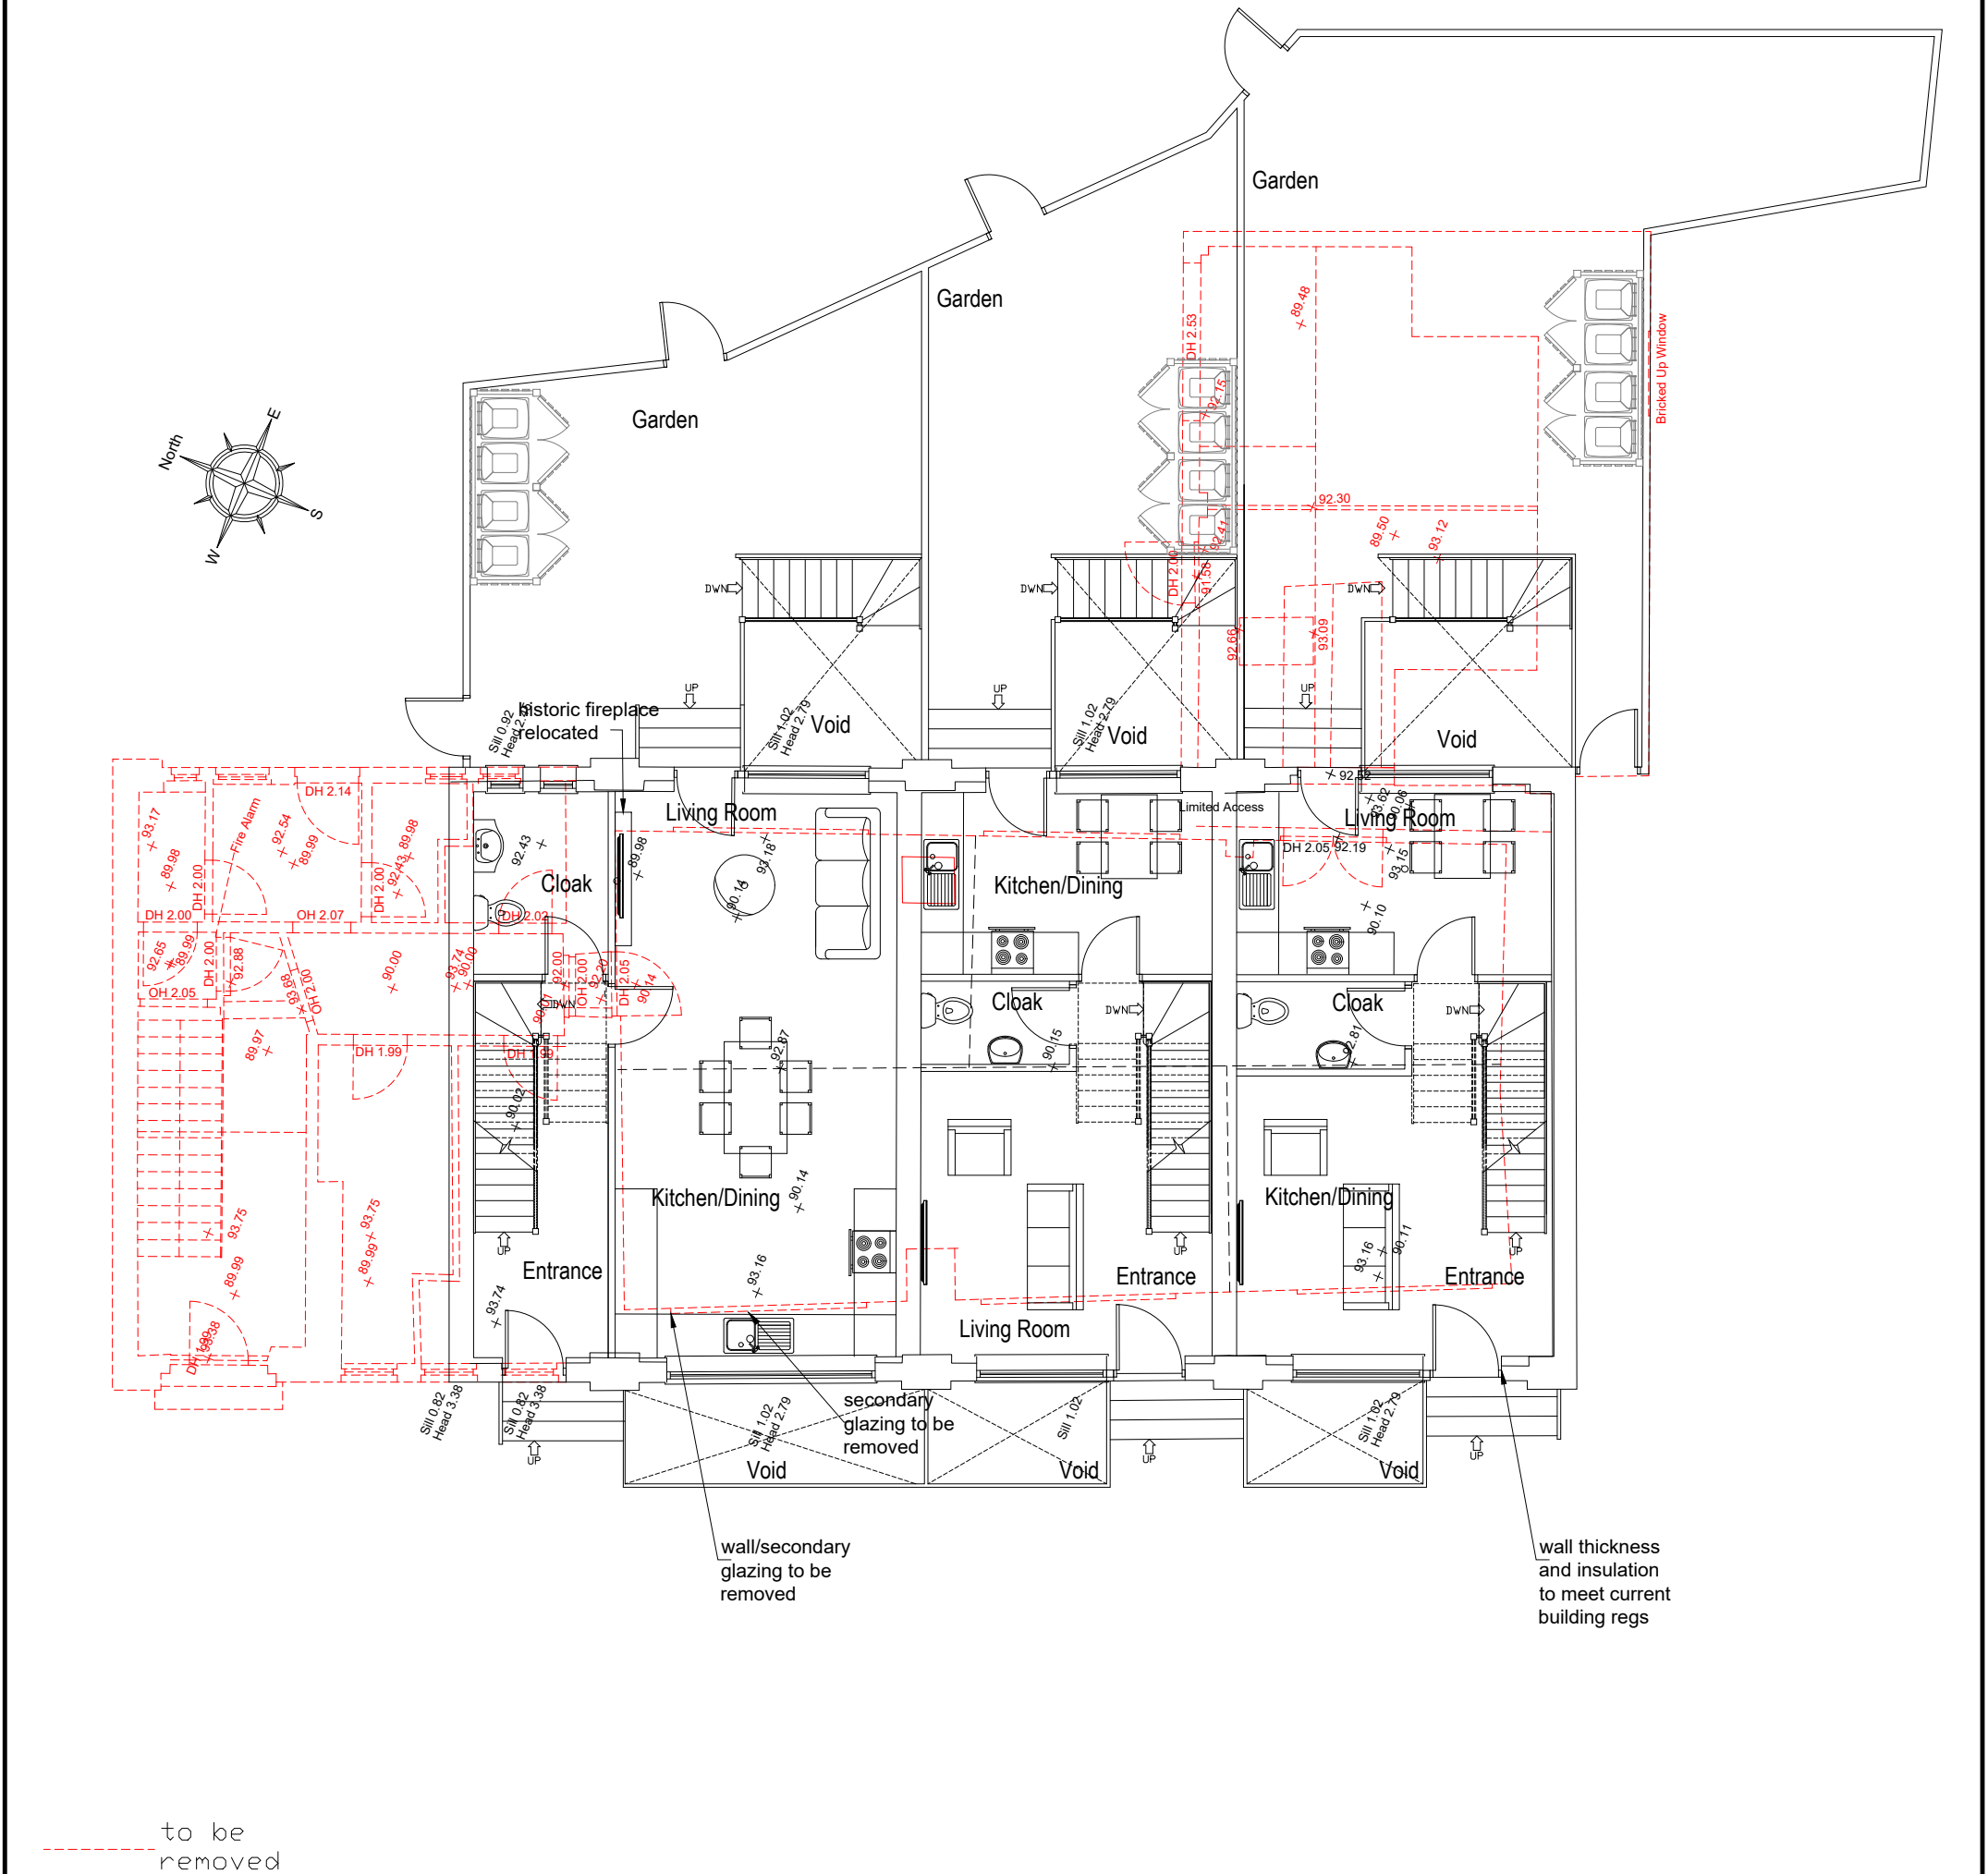

----- to be removed

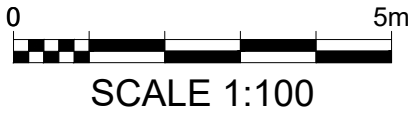

B	VOID UPDAT/BINS	II	04/10/23
A	FIRST ISSUE	II	13/07/23
REV	DESCRIPTION	BY	DATE

 HOWARD & SEDDON A.R.I.B.A. CHARTERED ARCHITECTS 64 WASHWAY ROAD SALE, CHESHIRE, M33 7RE TEL NO. 0161 - 973 8296 FAX NO. 0161 - 962 3485 E-MAIL : ADMIN@HOWARDANDEDSDON.CO.UK	PROJECT	TITLE	DRAWN	DRG No.
	PROPOSED RES. DEVELOPMENT LAND TO REAR OF EARL STREET PRESTWICH M251GQ		II	14,347
	CLIENT		DATE	102
	MR MEDHDI YAZDANPANH		SCALE	AMENDMENT
			1:100 (A3)	B