


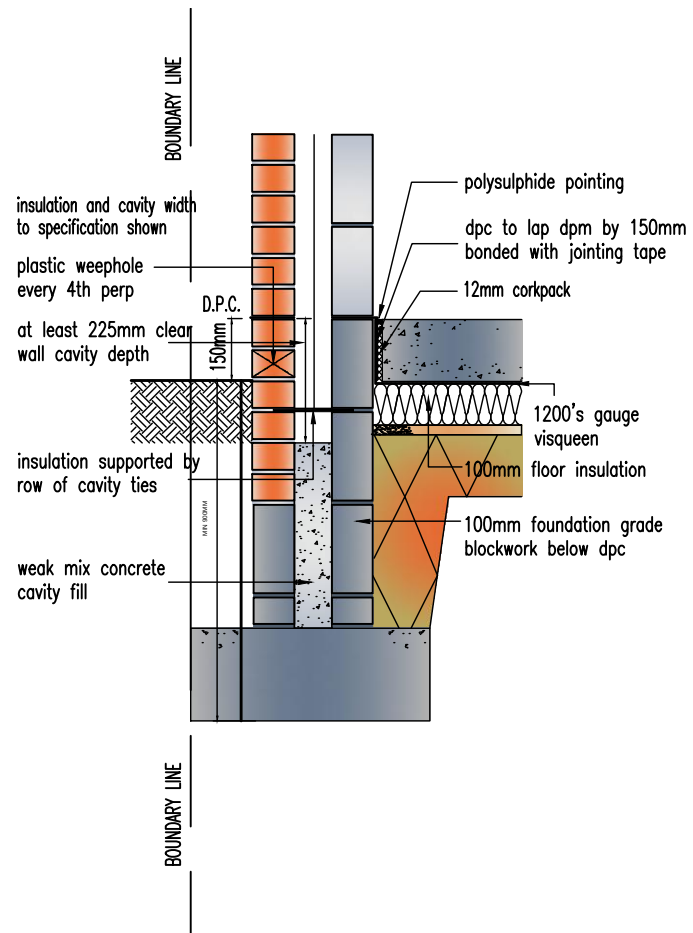

PROPOSED FOUNDATION DETAIL scale 1:20

	
Mob : 07805560652 e-mail: tdm@tdm.co.uk	
Client: MR PAUL STOCK	
Address: 166A WALLMERSLEY ROAD, BURY, BL9 6LL	
Project: TWO STOREY REAR EXTENSION AND INTERNAL WORKS	
Dwg Title: PLANNING PROPOSED FOUNDATION DETAIL	
Date: JUNE 2024	Scale: 1:20 @A4
Job No: 04.23.629	Dwg No: PL04
Drawn: D.L.	Checked: D.L.