




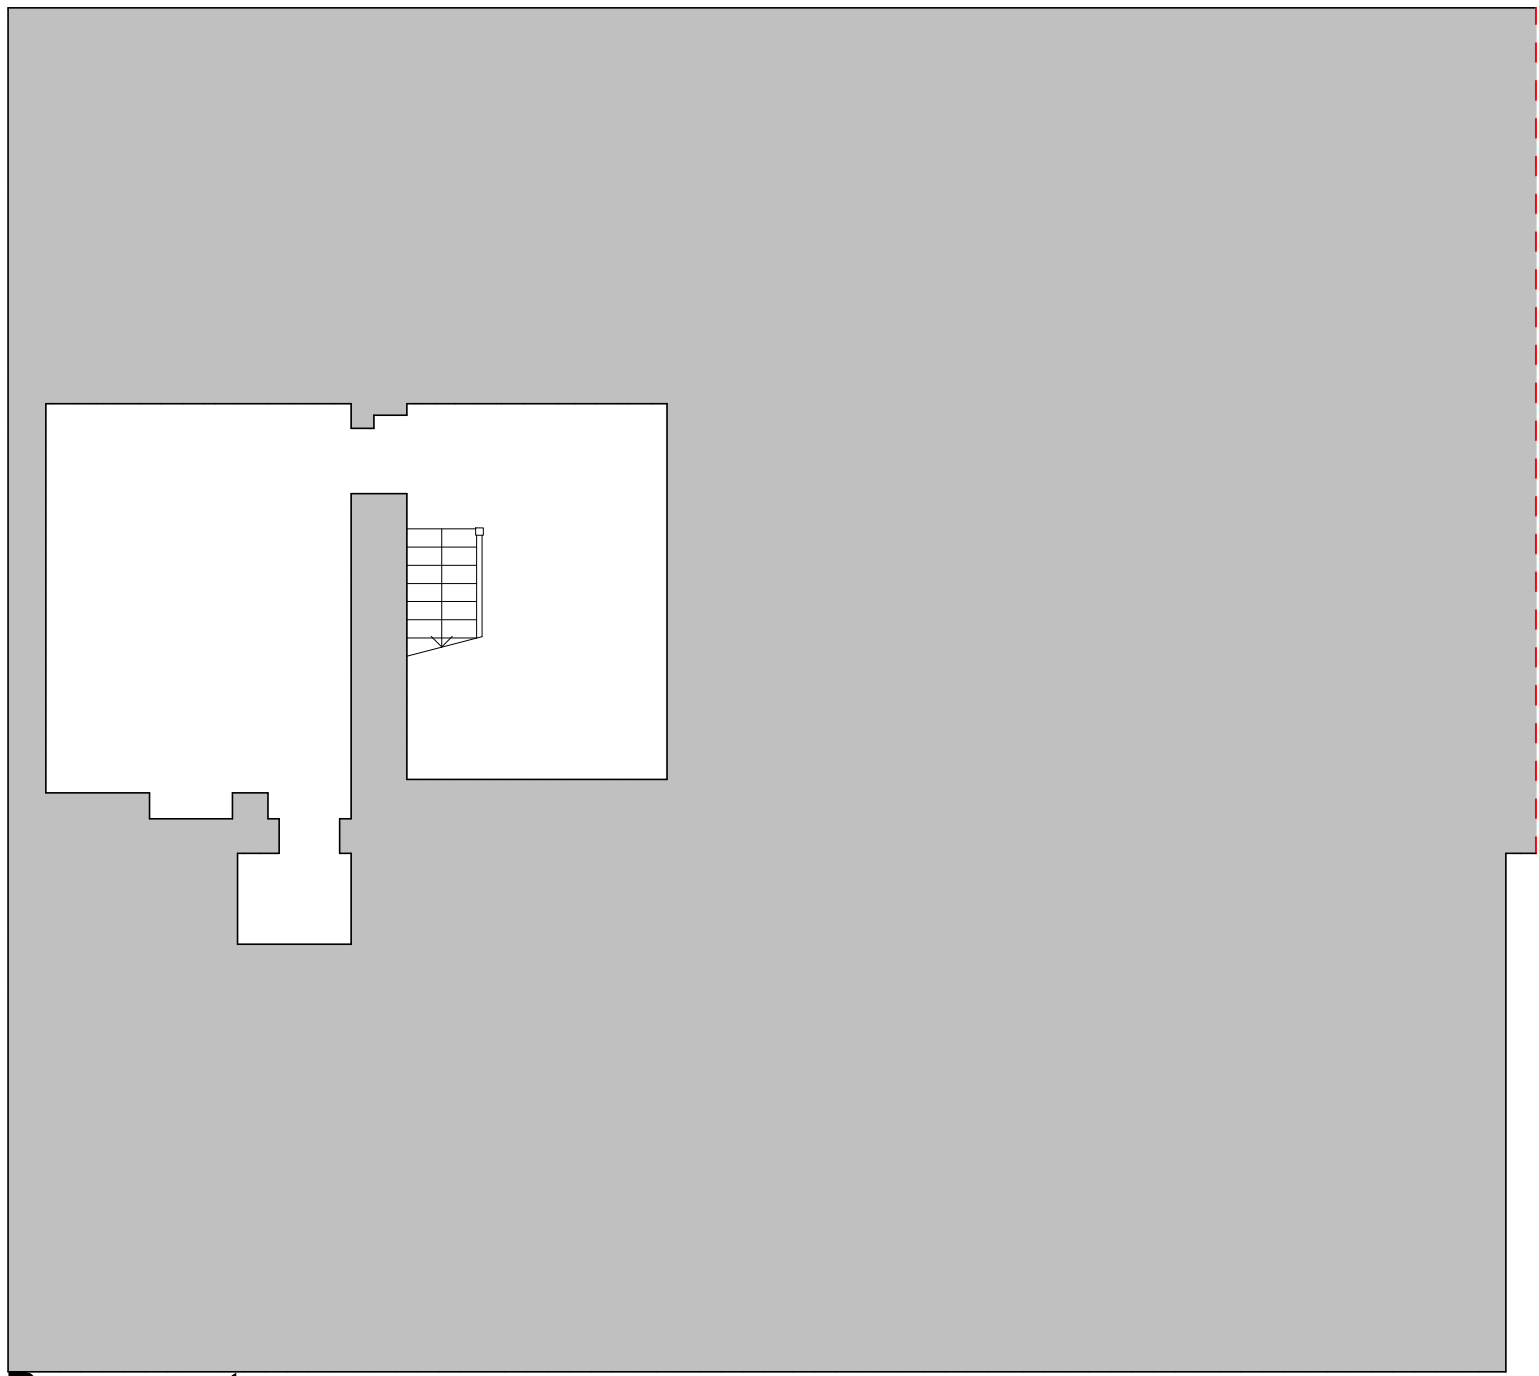


Basement

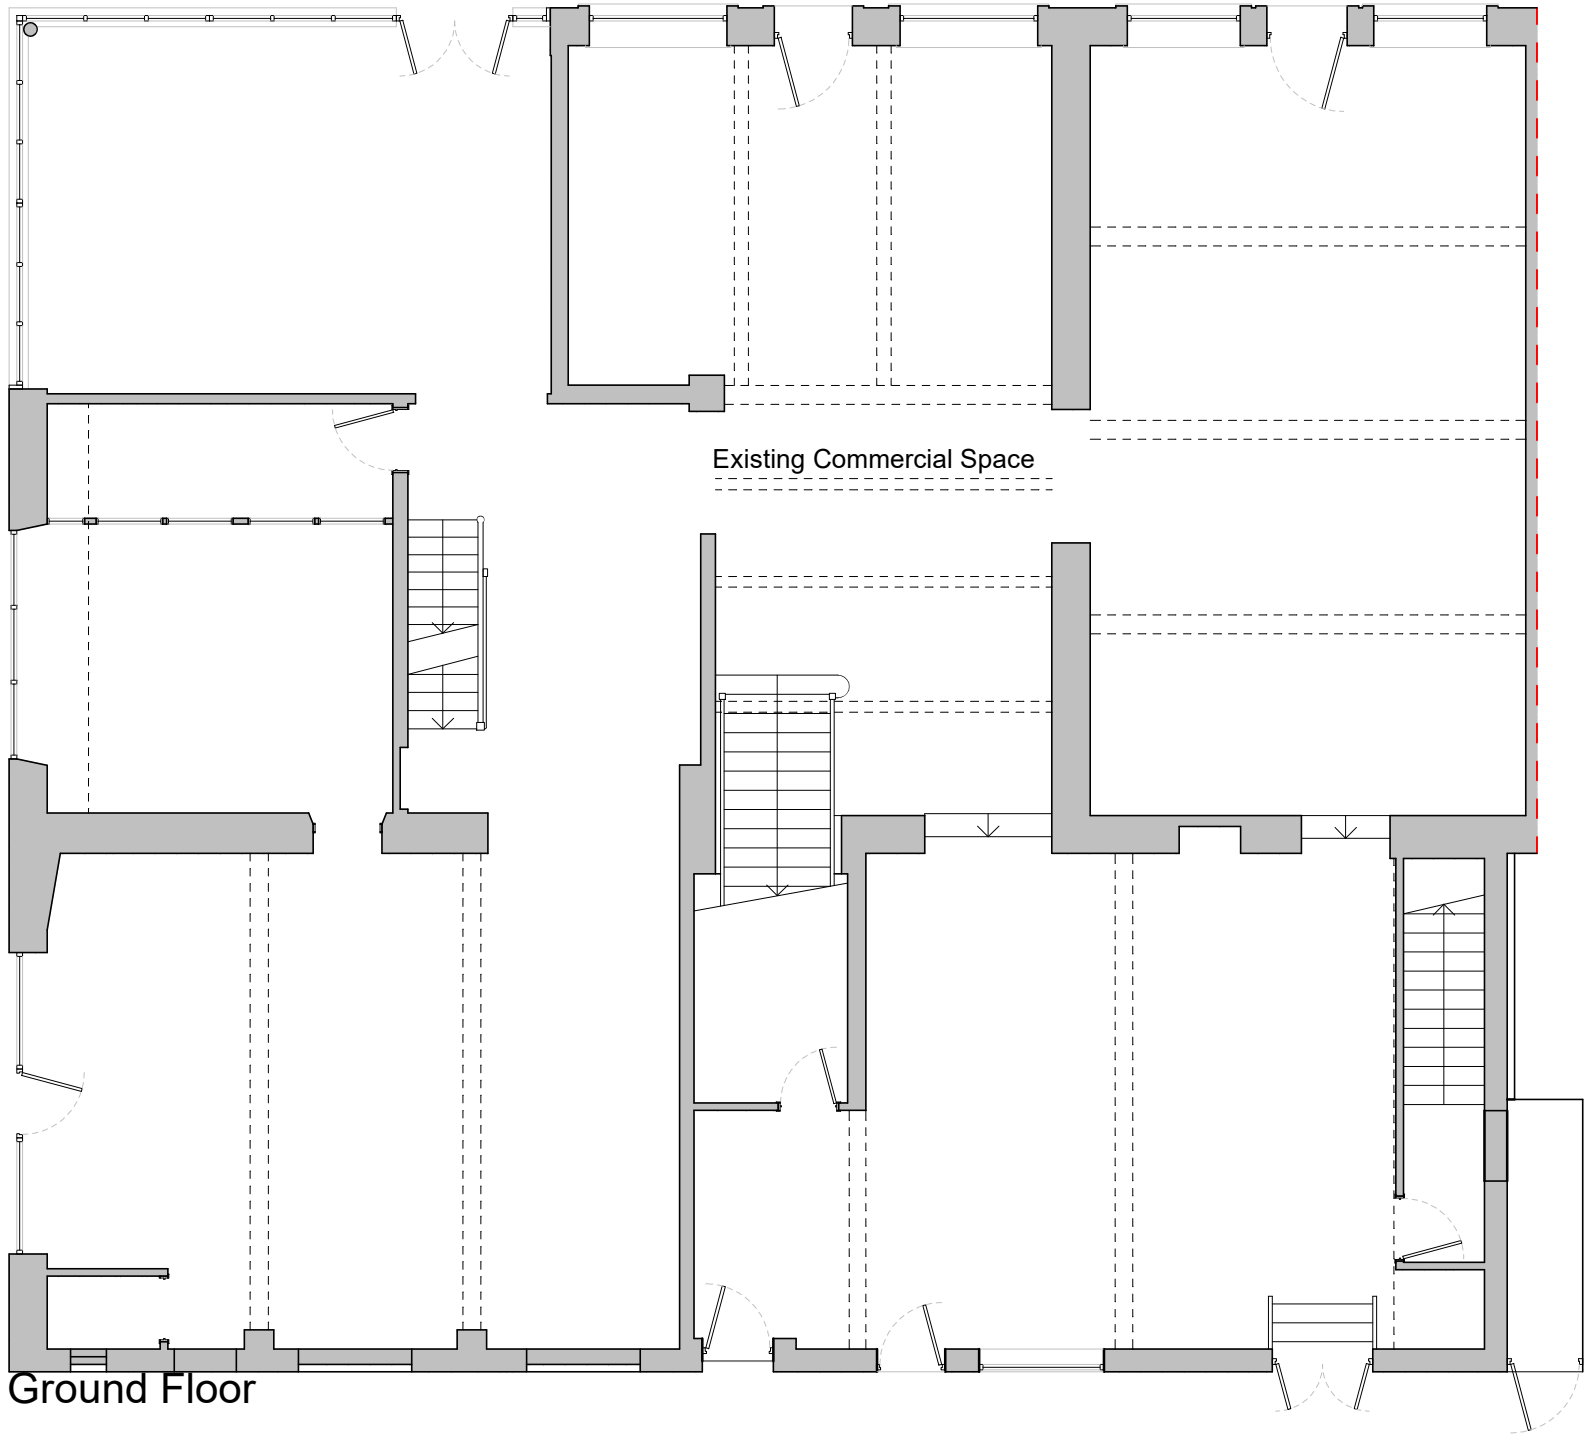


Ground Floor

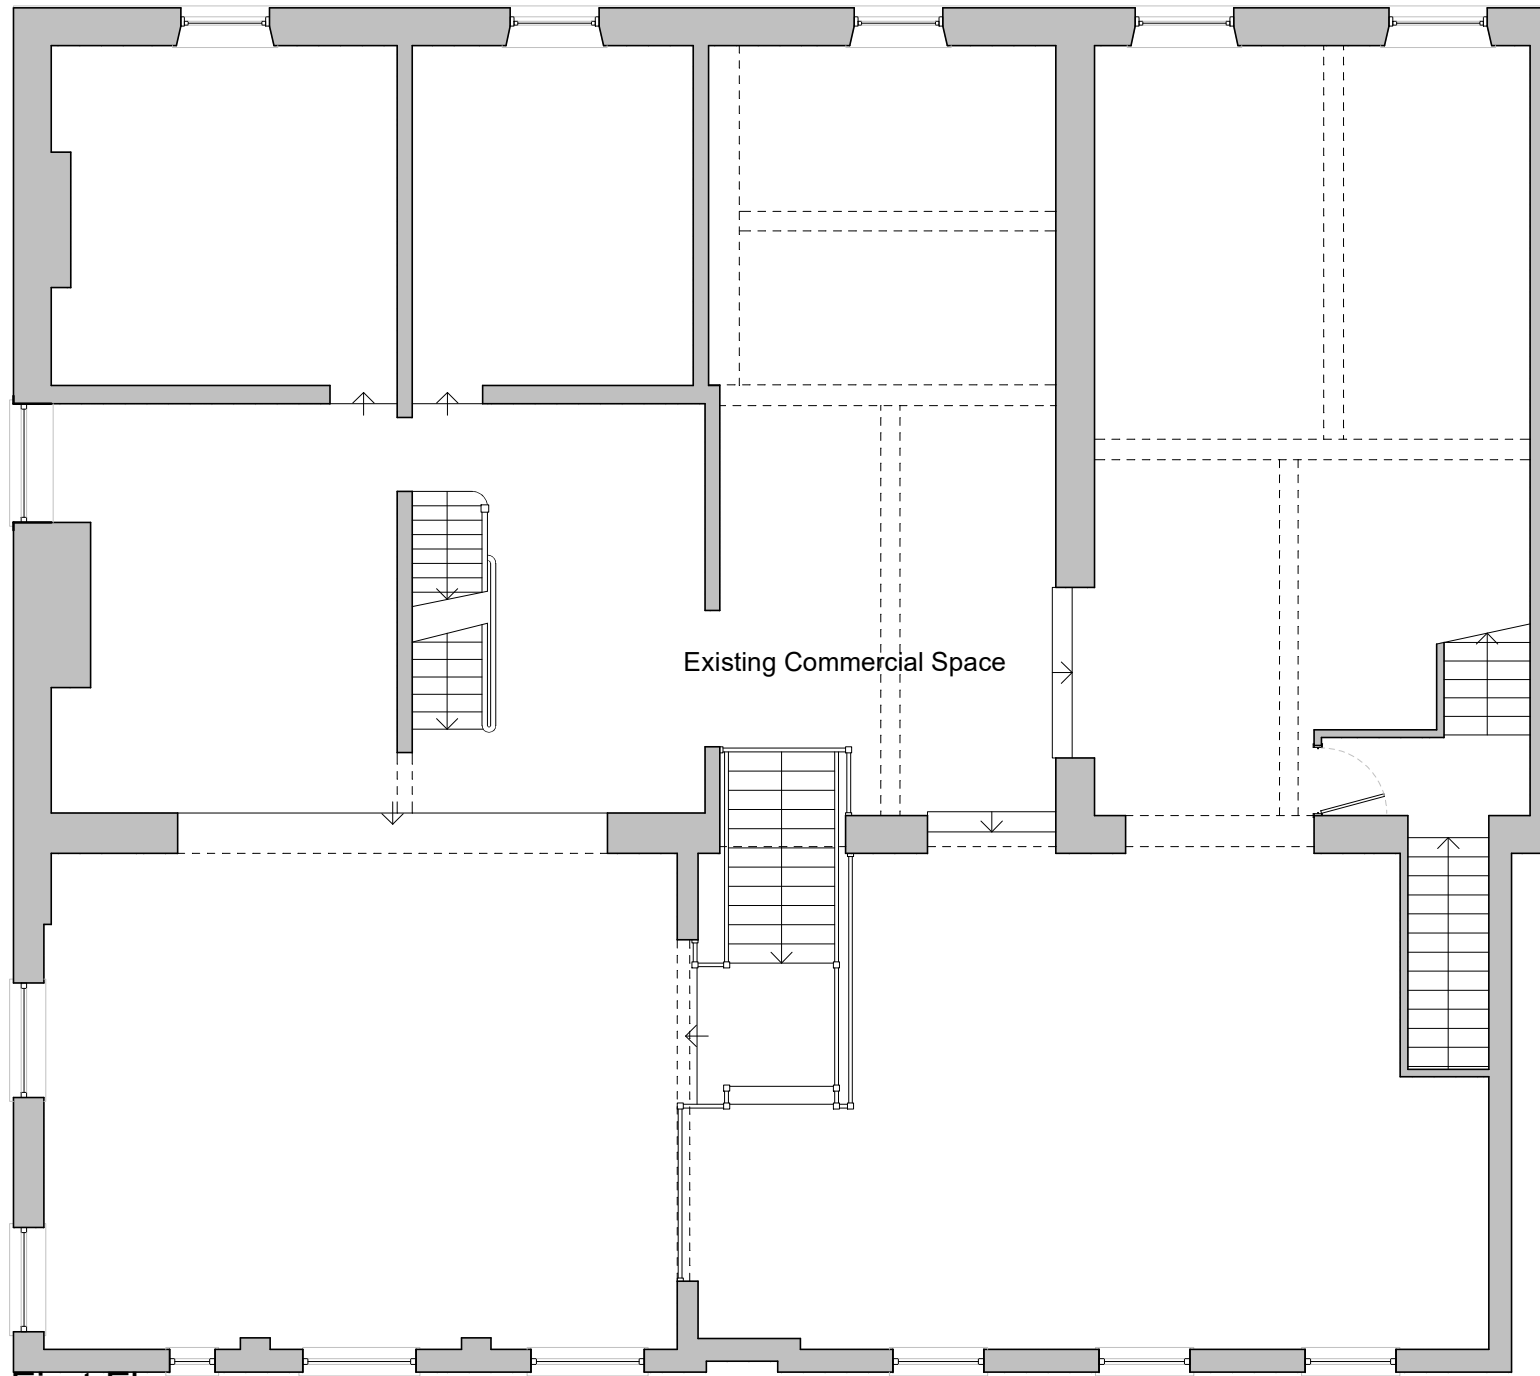


First Floor

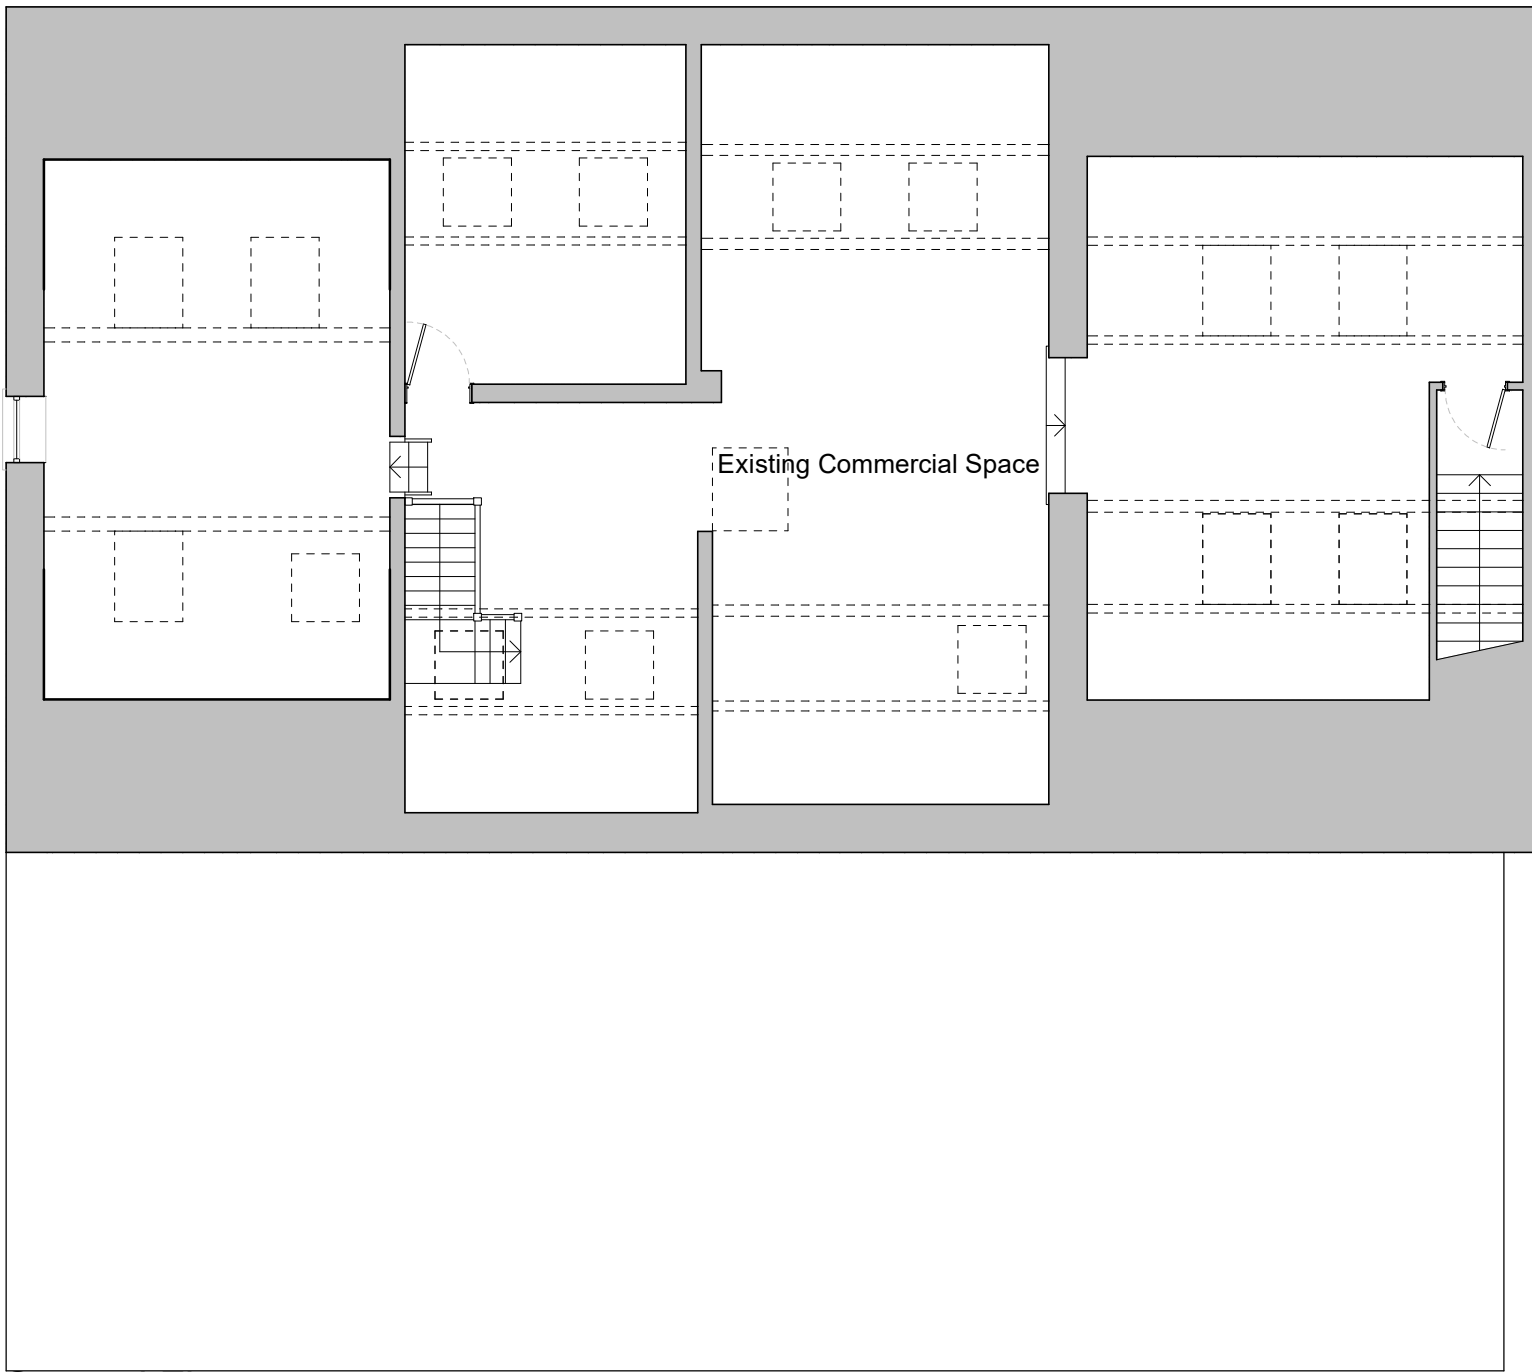

Second Floor

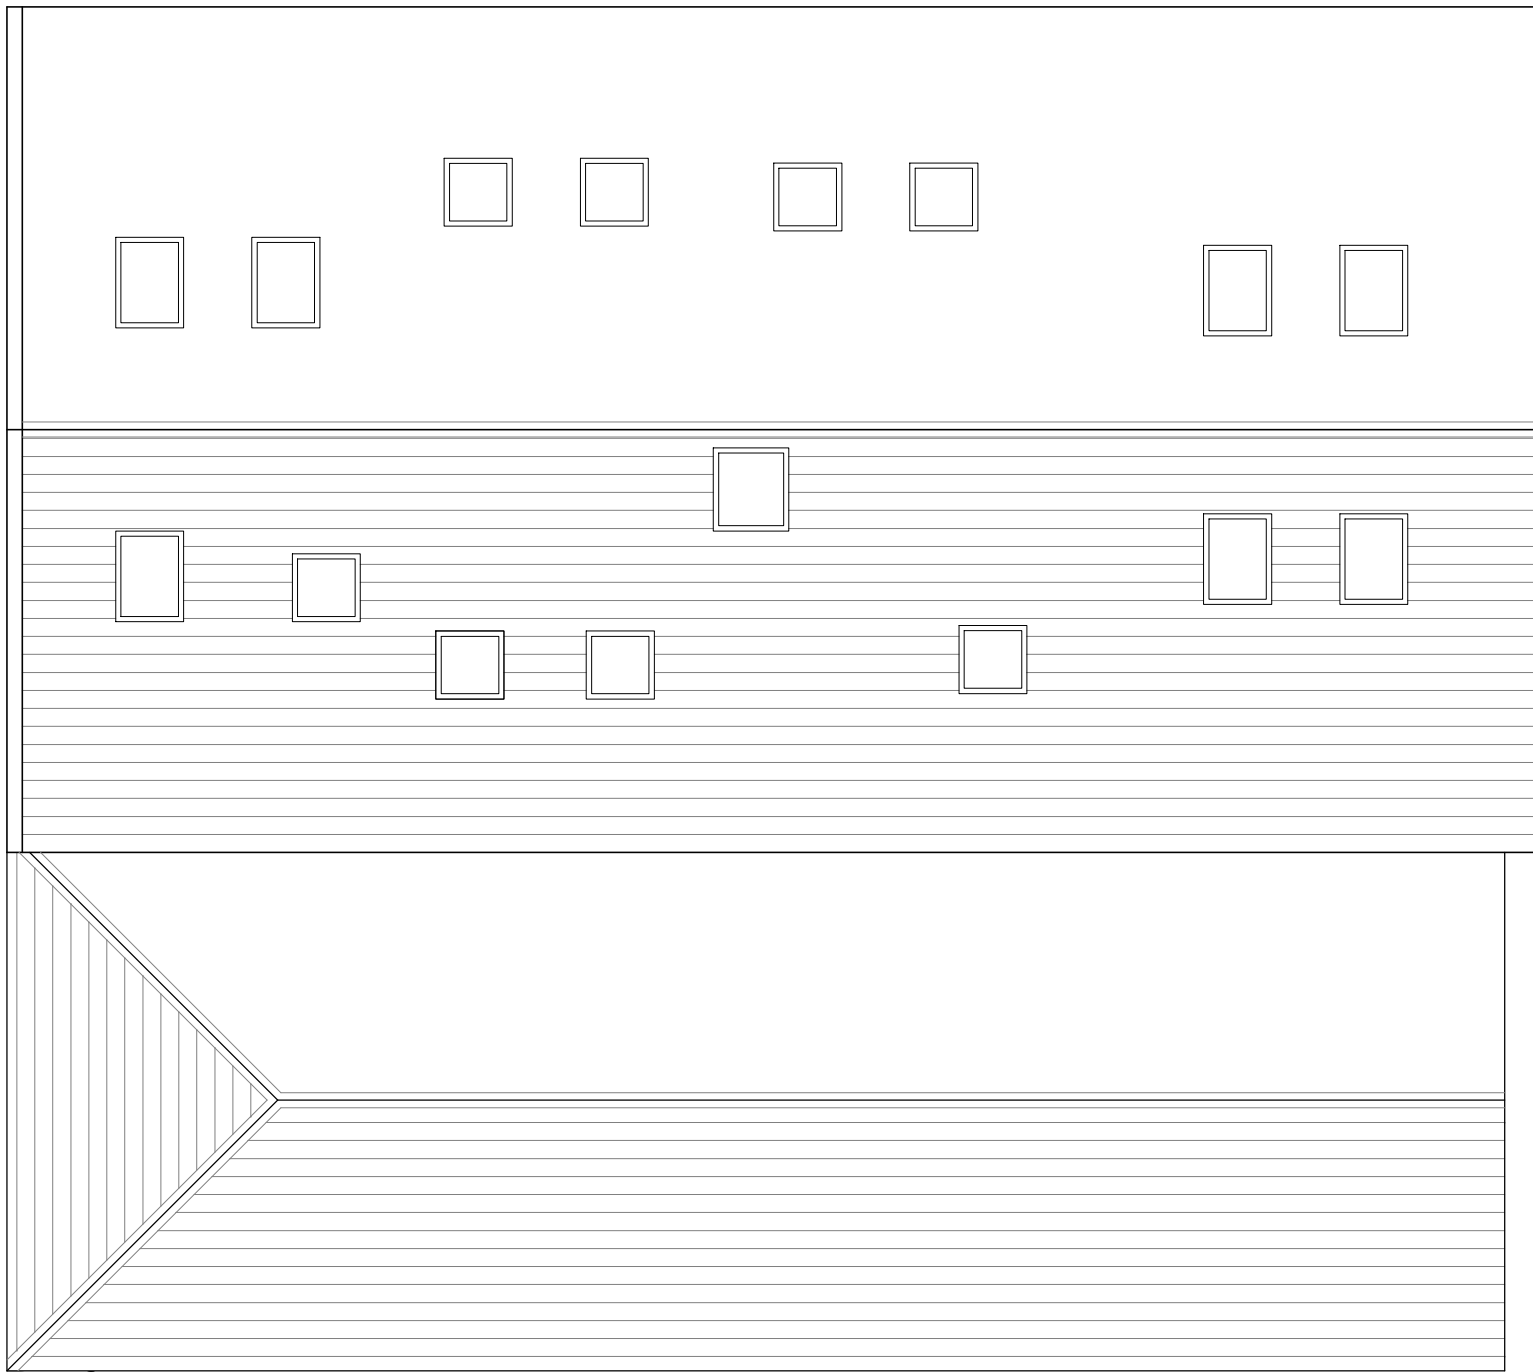

Roof

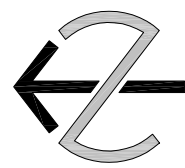

SCALE BAR 1:100

GRANT ERSKINE ARCHITECTS LTD SHALL HAVE NO RESPONSIBILITY FOR ANY USE MADE OF THIS DOCUMENT OTHER THAN FOR THAT WHICH IT WAS PREPARED AND ISSUED.

ALL DIMENSIONS SHOULD BE CHECKED ON SITE.

DO NOT SCALE FROM THIS DRAWING.

ANY DRAWING ERRORS OR DIVERGENCES SHOULD BE BROUGHT TO THE ATTENTION OF GRANT ERSKINE ARCHITECTS LTD AT THE ADDRESS SHOWN BELOW.

NOTES

FIRST ISSUE

REVISION / DESCRIPTION	DRAWN	CHECKED	DATE
1. E. E. E.	MD	MD	08/06/23
2. Amended in line with client comments	MD	MD	15/07/23

CLIENT LOGO

**GRANT
ERSKINE
ARCHITECTS**

Minshull House
67 Wellington Road North
Stockport
SK4 2LP

07974 099796
0161 236 9761

gpe@granterskinearchitects.com
www.granterskinearchitects.com

Grant Erskine Architects Limited Reg. No. 07477118

PROJECT TITLE
44-48 BOLTON STREET, RAMSBOTTOM
EXTERNAL WORKS

PROJECT NUMBER
20230425

DRAWING TITLE
PLANNING
PROPOSED PLANS

SCALE
1:100 @A1

DATE
01/06/23

DRAWING No.
(2-)A001

REVISION
B