


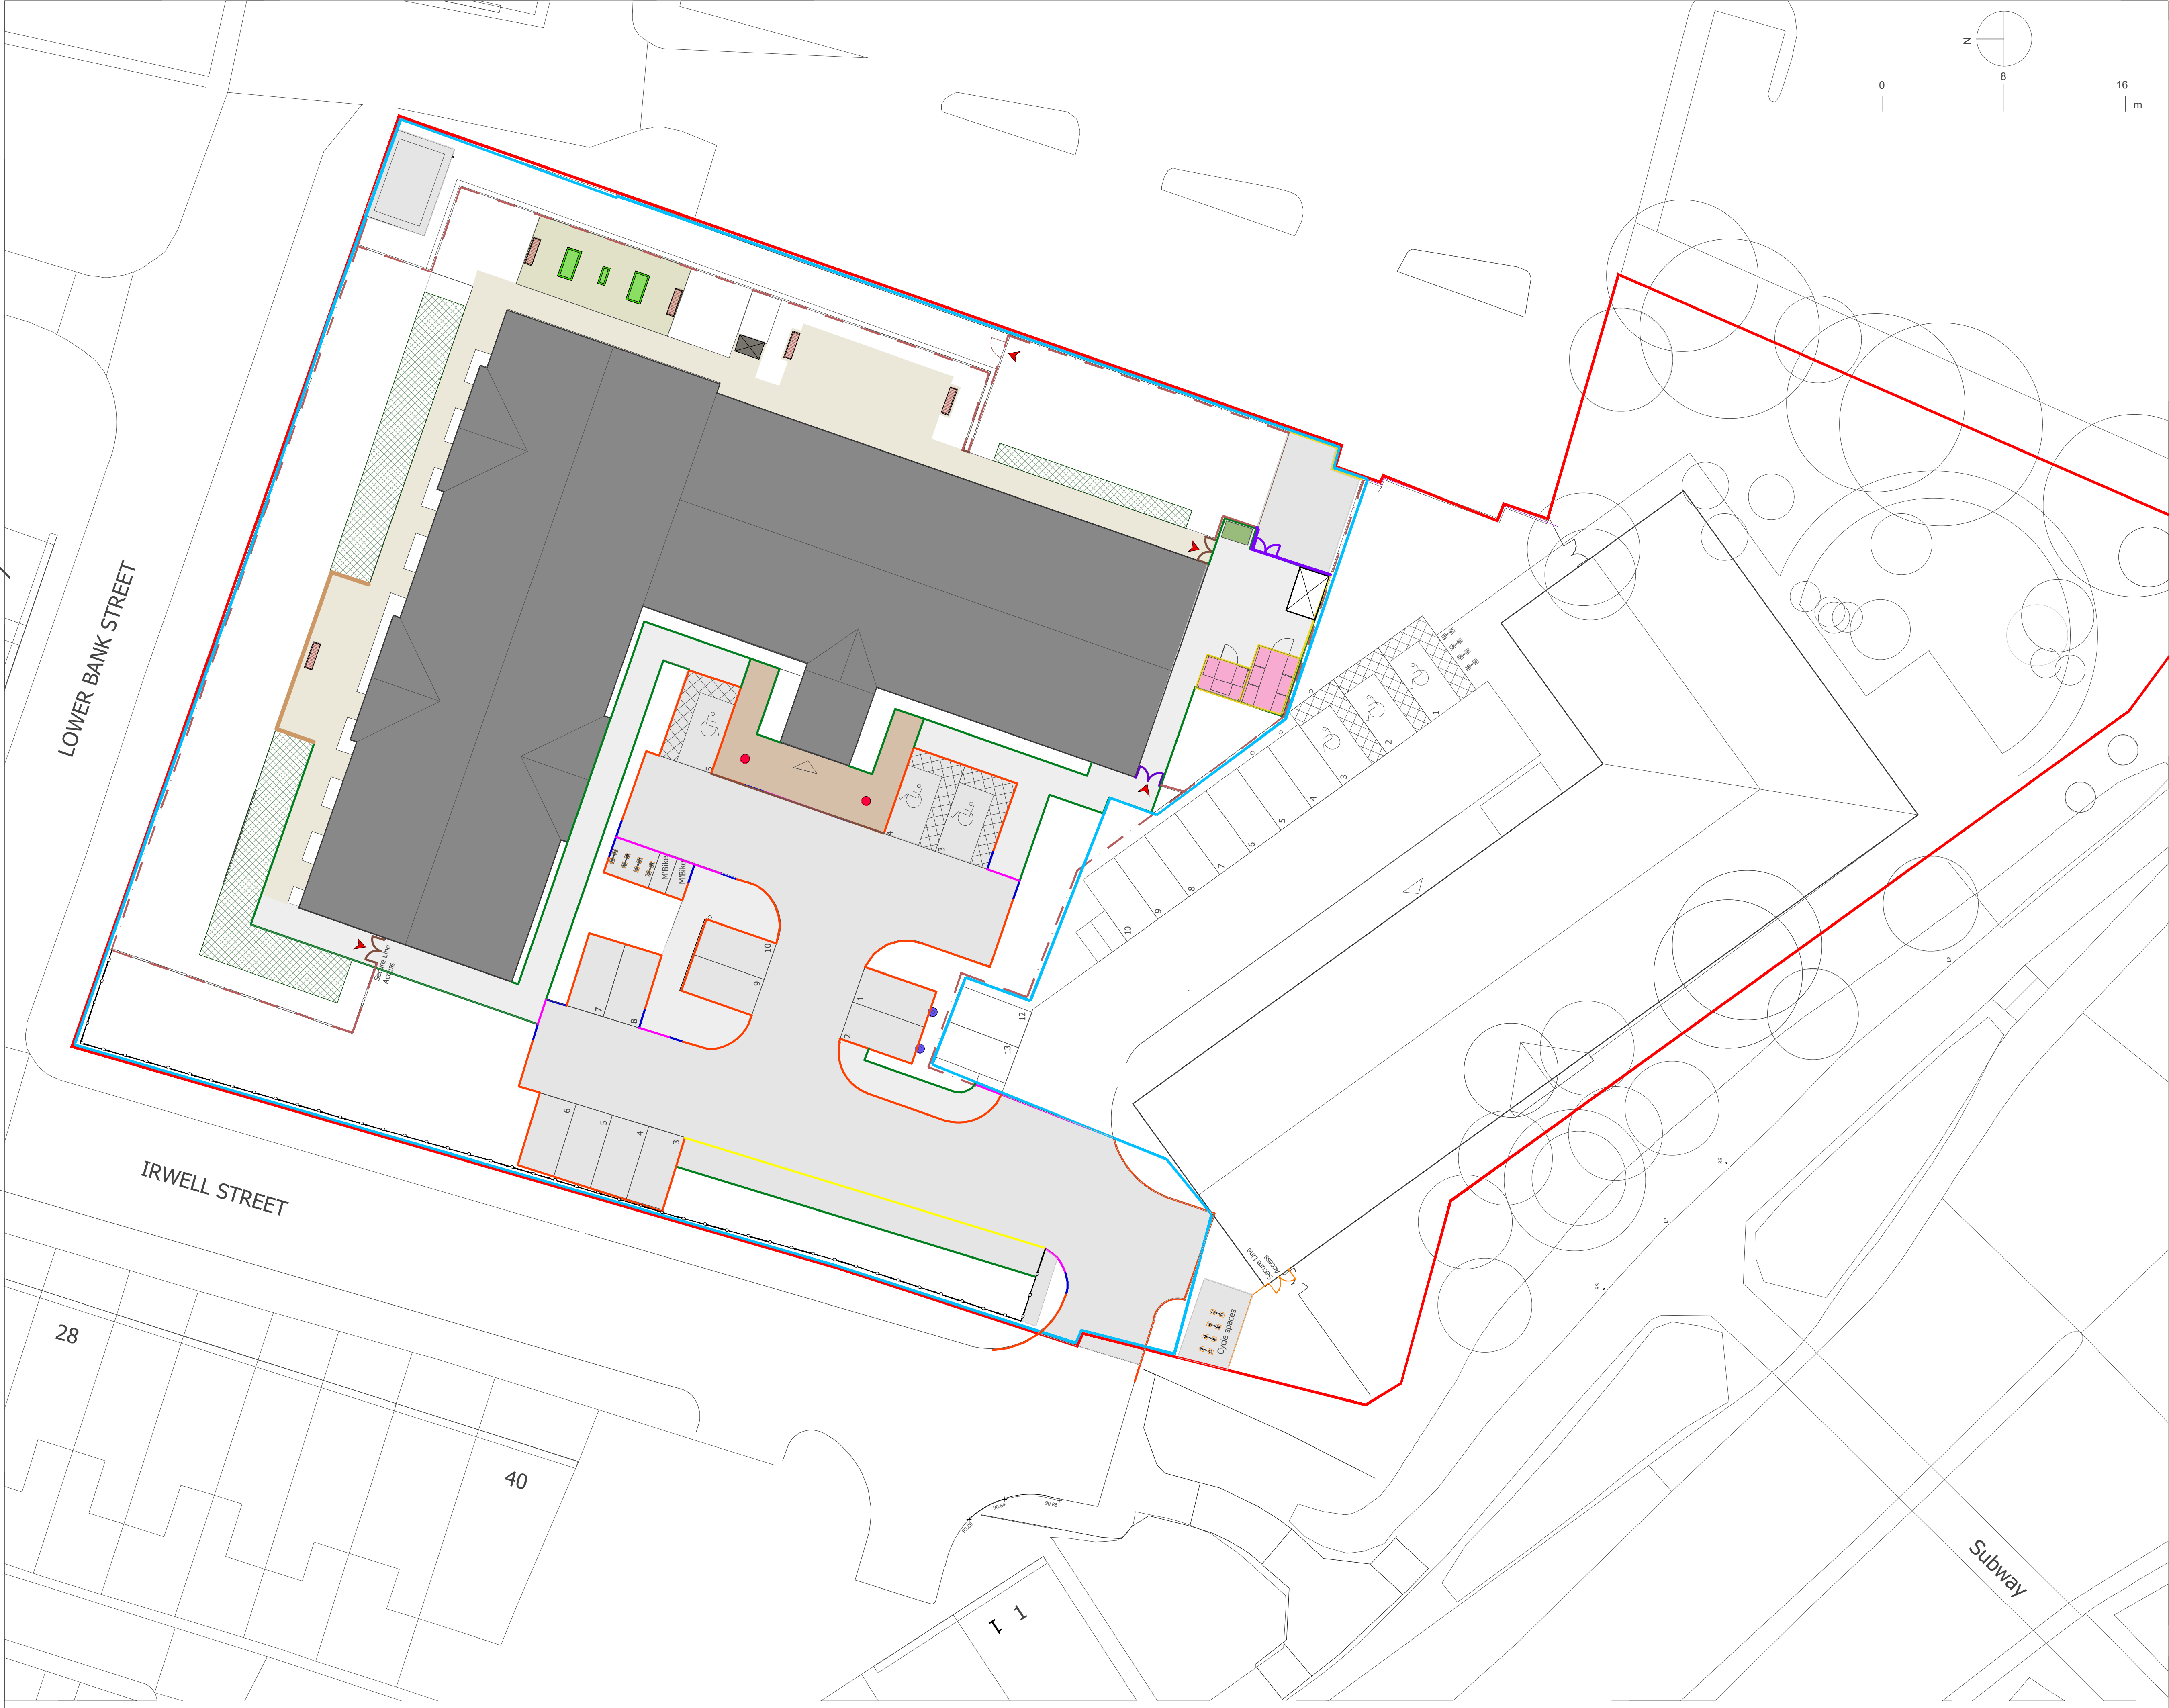

EXEMPLAR HEALTH CARE
BURY, BL9 0HD

AMENITYTREE

LANDSCAPE ARCHITECTS

KEY

SITE BOUNDARY

SECURE PERIMETER FENCE – DOUBLE SIDED BOARDING
2.1m CLOSE BOARDED TIMBER FENCE / CLOSE BOARD /
3 RAILS / WEATHERED COPING / PTSW / PAR / 25 YEAR
GUARANTEE / NO RAILS TO FACE INTERNALLY.

SECURE PERIMETER FENCE – SINGLE SIDED BOARDING
2.1m CLOSE BOARDED TIMBER FENCE / CLOSE BOARD /
3 RAILS / WEATHERED COPING / PTSW / PAR / 25 YEAR
GUARANTEE / NO RAILS TO FACE INTERNALLY.

PERIMETER FENCE
1.8m CLOSE BOARDED TIMBER FENCE / CLOSE BOARD /
3 RAILS / WEATHERED COPING / PTSW / PAR / 25 YEAR
GUARANTEE / NO RAILS TO FACE INTERNALLY.

CONTROLLED ACCESS POINTS
MAG LOCK / GATE FRAME AND SUPPORT FRAME GALVANISED
BOX SECTION / GATE CLAD IN COMPOSITE PANELS / COLOUR
TBA

ESTATE ROAD / PARKING
BLACK MACADAM TO ENGINEERS DETAILS.

FOOTPATHS
BLACK MACADAM TO ENGINEERS DETAILS.

INTERNAL PATHS & PATIOS
TOBERMORE MAYFAIR SILVER PAVIOURS 400x400x50mm.

ENTRANCE PAVILOURS
TOBERMORE MANHATTAN MIX / GRAPHITE. MID GREY. SILVER.
RATIO TO SUPPLIERS RECOMMENDATIONS / 600x150x80mm.

STANDARD KERB
PCC KERB / 125x255x915mm / NATURAL.

STANDARD TRANSITION KERB
PCC TRANSITION KERB / 125x255x150-915mm / NATURAL.

STANDARD DROPPED KERB
PCC DROPPED KERB / 125x150x915mm / NATURAL.

EDGING KERB
PCC EDGING KERB / 150x50x915mm / NATURAL.

RAISED PLANTER TYPE 1
KEDEL RECYCLED PLASTIC CRADLE BED RAISED PLANTER /
WHEEL CHAIR ACCESSIBLE / BLACK / 1200mm LONGx600mm /
GROUND FIXED.

RAISED PLANTER TYPE 2
KEDEL RECYCLED PLASTIC SLEEPERS / BLACK / 2000mm(L) X
1000mm(W)x450mm(H) / GEO TEXTILE LINER INTERNALLY.

STAFF SMOKING SHELTER
CLOSED BOARDED TIMBER PLANKS TO 3 SIDES /
300(L)x200(D)x2.1(H)cm / COMPOSITE BENCH AS ELSEWHERE /
PIR LIGHTING / GROUND FIXED ASHTRAY.

SERVICE USER SMOKING SHELTER
CLOSED BOARDED TIMBER PLANKS TO 3 SIDES /
300(L)x200(D)x2.1(H)cm / COMPOSITE BENCH AS ELSEWHERE /
PIR LIGHTING / GROUND FIXED ASHTRAY / E-cig CHARGER /
EMERGENCY CALL.

CYCLE STORAGE
GALVANISED SHEFFIELD TOAST RACKS.

BIN STORE
PROVIDE TSP WITH RPZ BACK FLOW PROTECTOR / DRAIN.

GARDEN SEATS
COMPOSITE GARDEN SEAT BY SECOND LIFE PRODUCTS /
SLOPER BENCH / BLACK GREY / 180cm LONG / GROUND FIXED.

GARDEN SHELTER
DANCYCOVER LEAN TO SHED-ARROW / 2300(L)x1650(W)x2400mm
(H) / ANTHRACITE GALVANISED STEEL / GROUND FIXED /
LOCKABLE.

EV CHARGE POINT

PERGOLA
DETAILS TBC. TIMBER PAR ALL ROUND.

ILLUMINATED BOLLARDS
MARSHALLS GEO ILLUMINATED BOLLARD / BLACK FINISH /
LED / ROOT FIXED.

LOW RETAINING EDGE
200MM HIGH PAR SOFTWOOD SLEEPER RETAINING EDGE

METAL RAILINGS
TOBERMORE HYDROPAVE REGULAR - DUO HEATHER /
208X173X60 & 173X173X60

KITCHEN GARDEN
TOBERMORE HYDROPAVE REGULAR - DUO HEATHER /
208X173X60 & 173X173X60

ASTRO TURF
30mm COMPACT PILE WITH CUSHION MATT

BOW TOP FENCE
1200mm HIGH BLACK BOW TOP FENCE TO
ARCHITECTS DETAILS

STANDARD KERB
REDUCED INSTALLATION HEIGHT 50mm ABOVE HIGHWAY

R.07	29.07.24	Updated to Architect's latest revisions	AP
R.06	16.07.24	Astro added in lieu of Amenity Tree	AC
R.05	10.07.24	Design development	AC
R.04	12.03.24	Scheme amended - WBA GA 22 GA-AL-PL-003-P15	AC
R.03	05.03.24	Scheme amended - WBA GA 06.03.24	AC
R.02	28.02.24	Additional tree added	AC
R.01	22.02.24	First issue	AC

REV NO.	DD.MM.YY	DESCRIPTION OF REVISION	INITIALS

PREPARED BY

AMENITY TREE

STATUS

FOR COMMENT

TITLE

HARDWORKS AND BOUNDARY TREATMENTS

DWG.NO	REVISION
AT.24.11879.101	R.07

SCALE	DRAWN	APPROVED	DATE
1:200 @ A1	AC	SD	16.07.24