
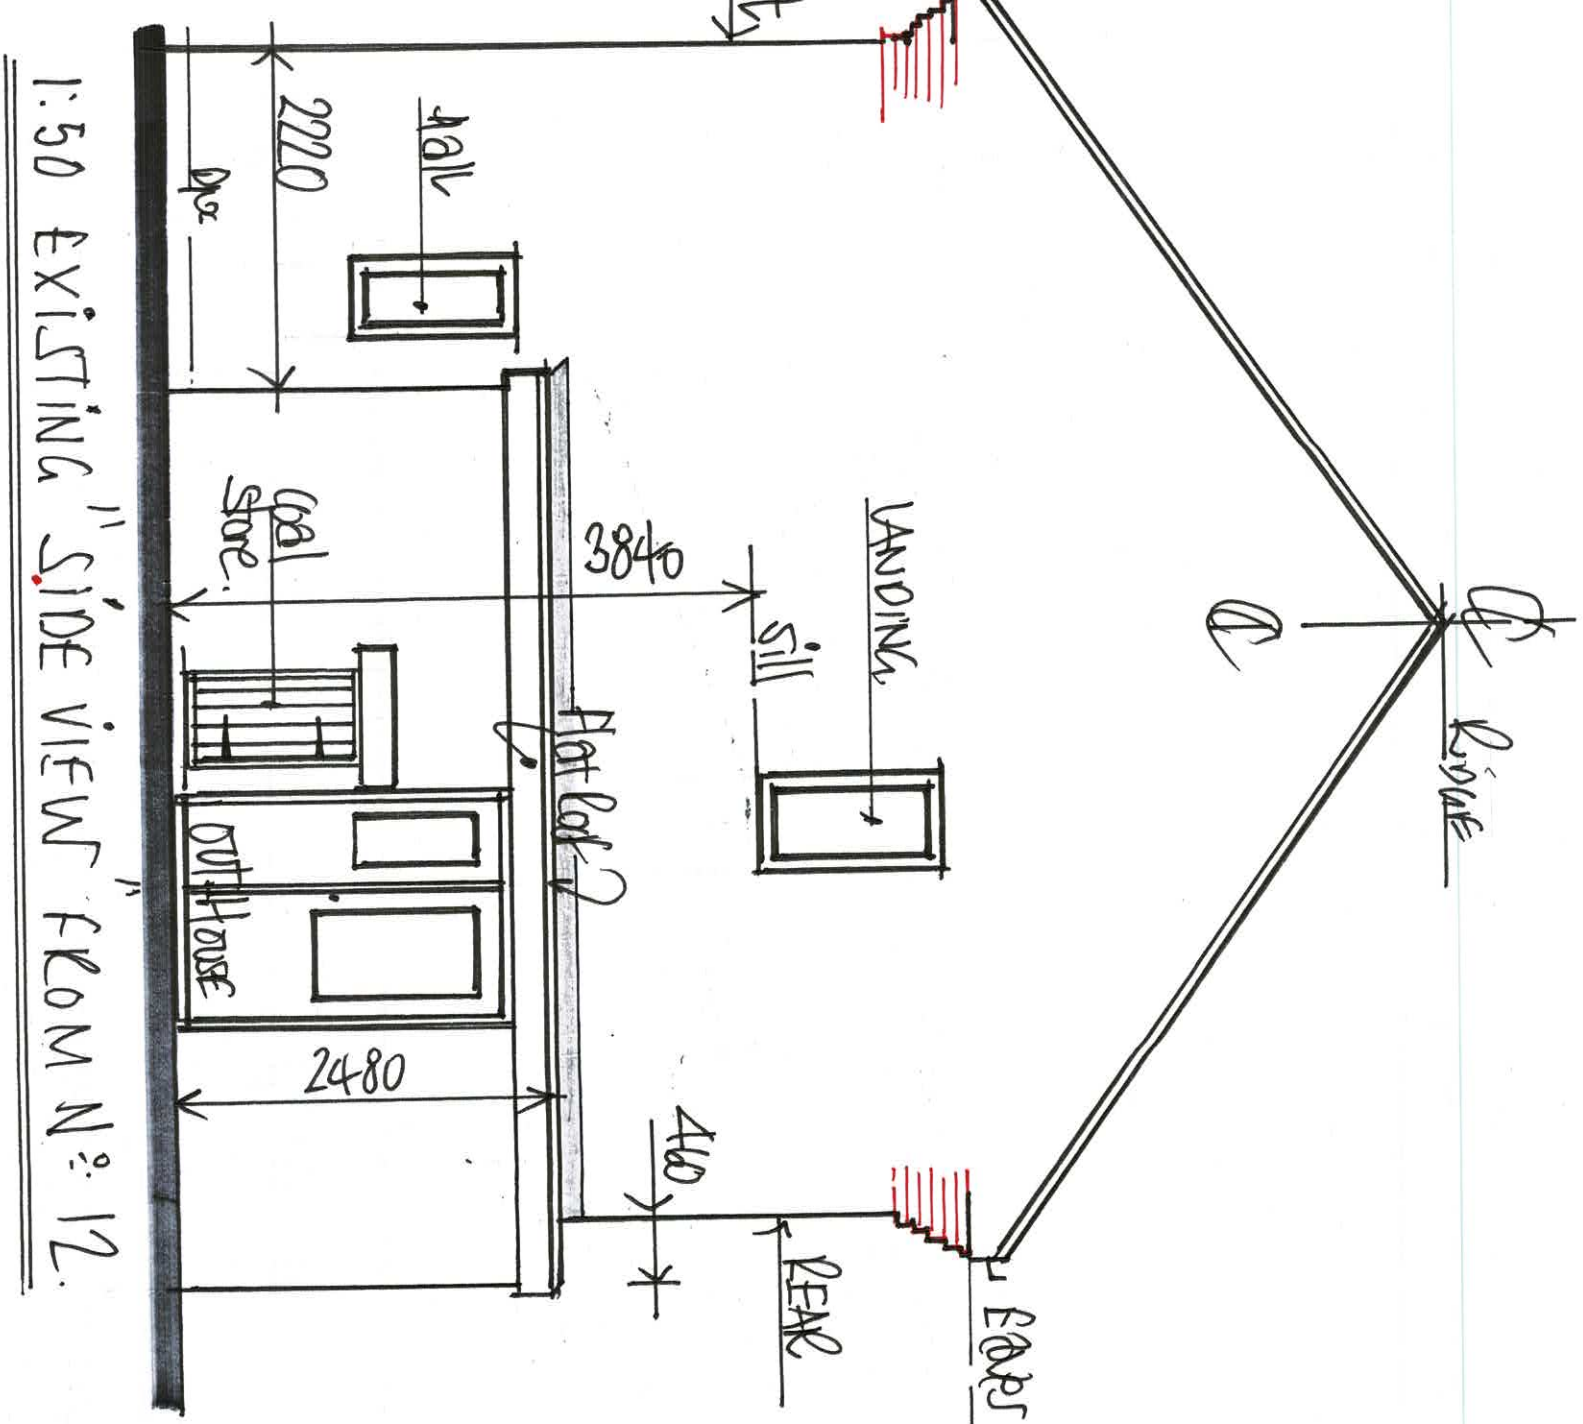


EXISTING MATERIALS:-


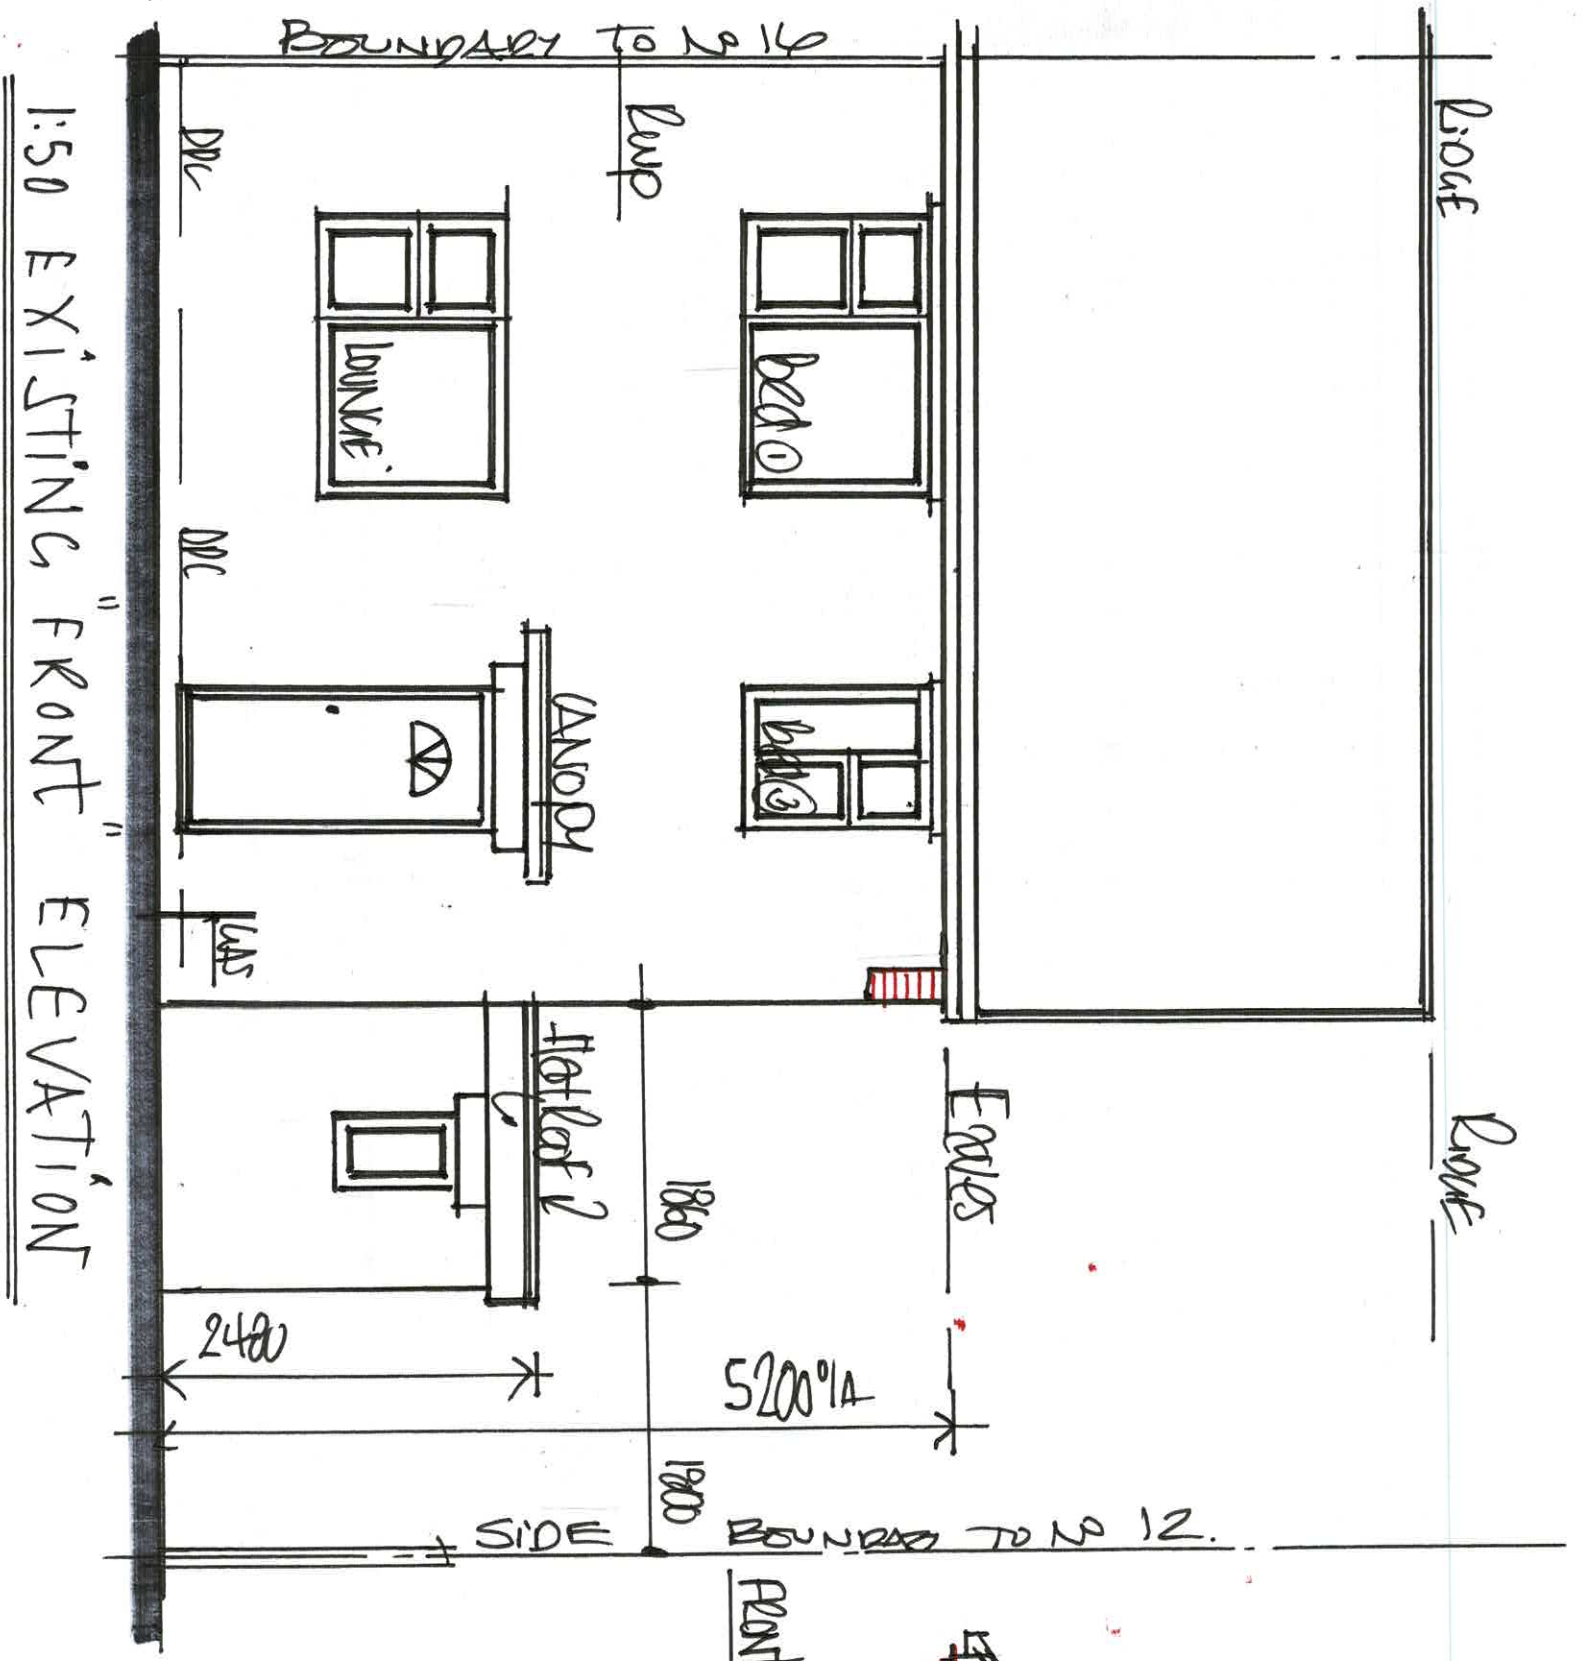

D R G N: 2