




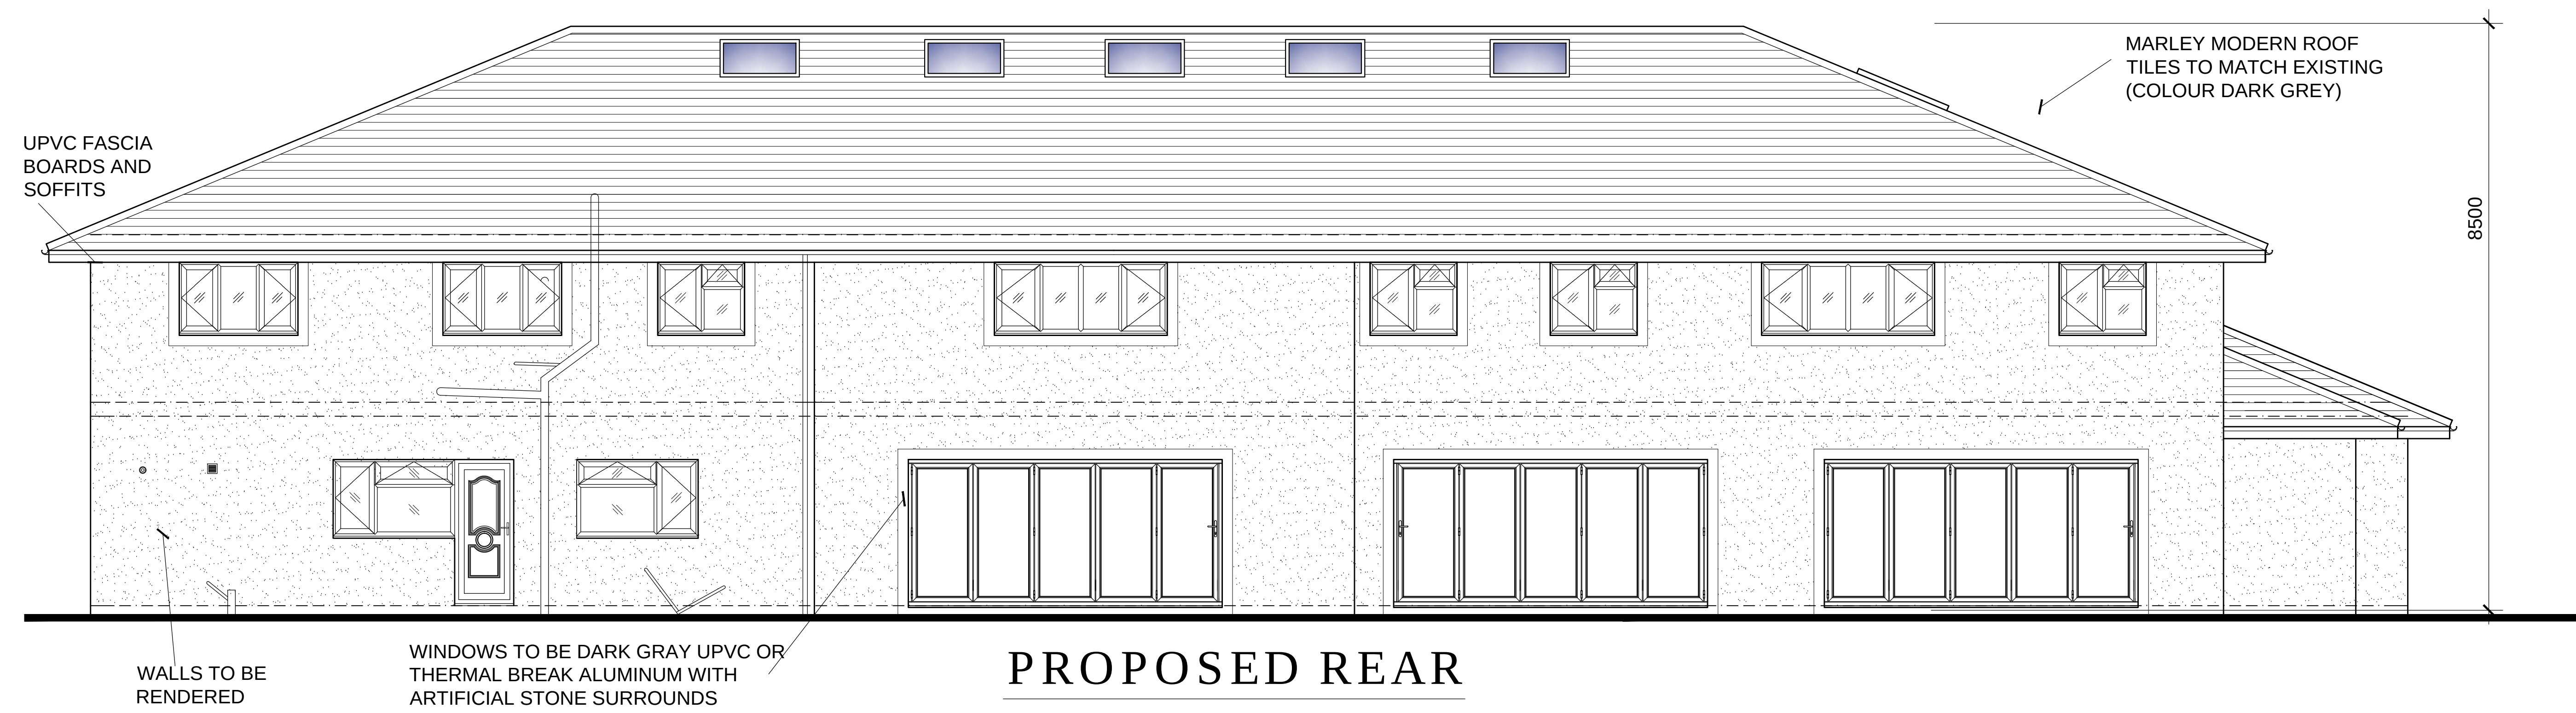

PROPOSED REAR

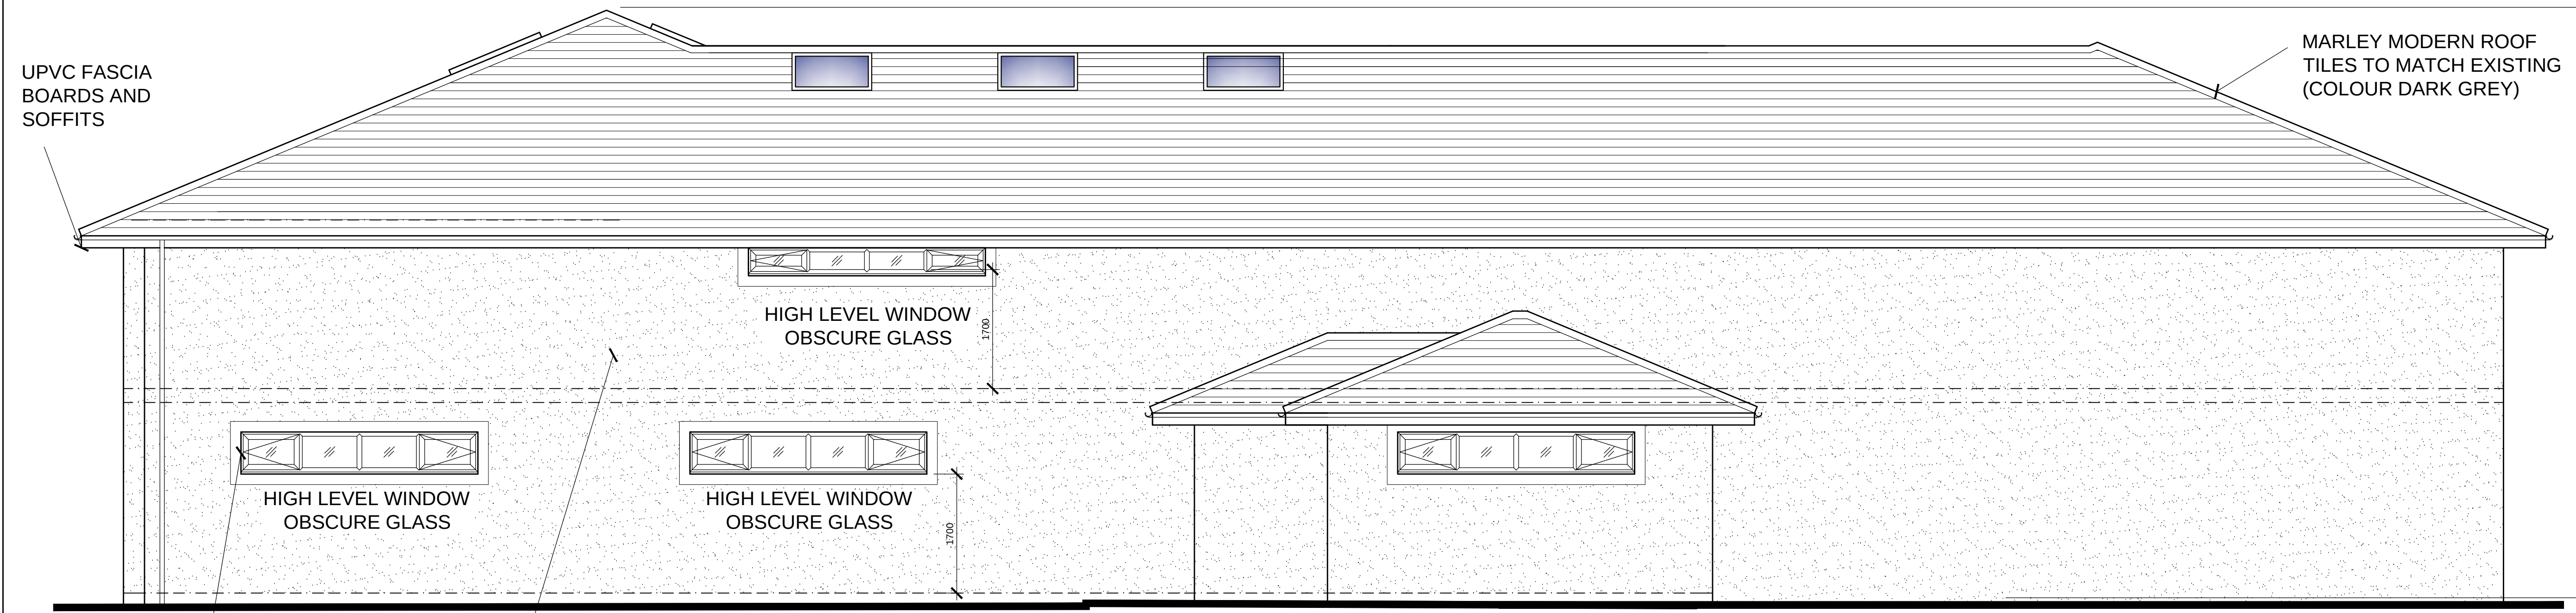

PROPOSED SIDE

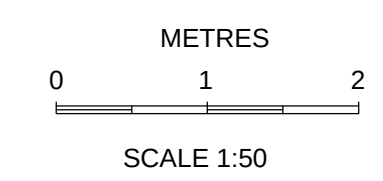

A	10-10-2023	Garage & 1st flr. over altered to increase distance from boundary		
B	13-10-2023	Call height to side elevation windows changed		
C	16-10-2023	Side extension set back 300 & windows added to games room		
REV	DATE	AMENDMENTS	INT	
Harry Jackson Surveyors Limited				
Unit 4A Farnworth Park Industrial Estate				
Wellington Street, Farnworth, Bolton BL4 7BY				
Tel: 01204 701740 Mobile: 07931 321879				
CLEWT	Mrs Shahana Begum			
ADDRESS	The Gatehouse Woodhill Road			
	Bury BL8 1BN			
PROJECT	Extension & Alts to Existing Dwelling			
TITLE	Proposed Elevations (Sheet 2 of 3)			
DRAWING No.	06	REV	C	
SCALE	1:50	DATE	Sept 2017	
DRAWN BY	EE	SHEET SIZE	A1	
CHECKED BY	HJ	COPRIGHT	©	