


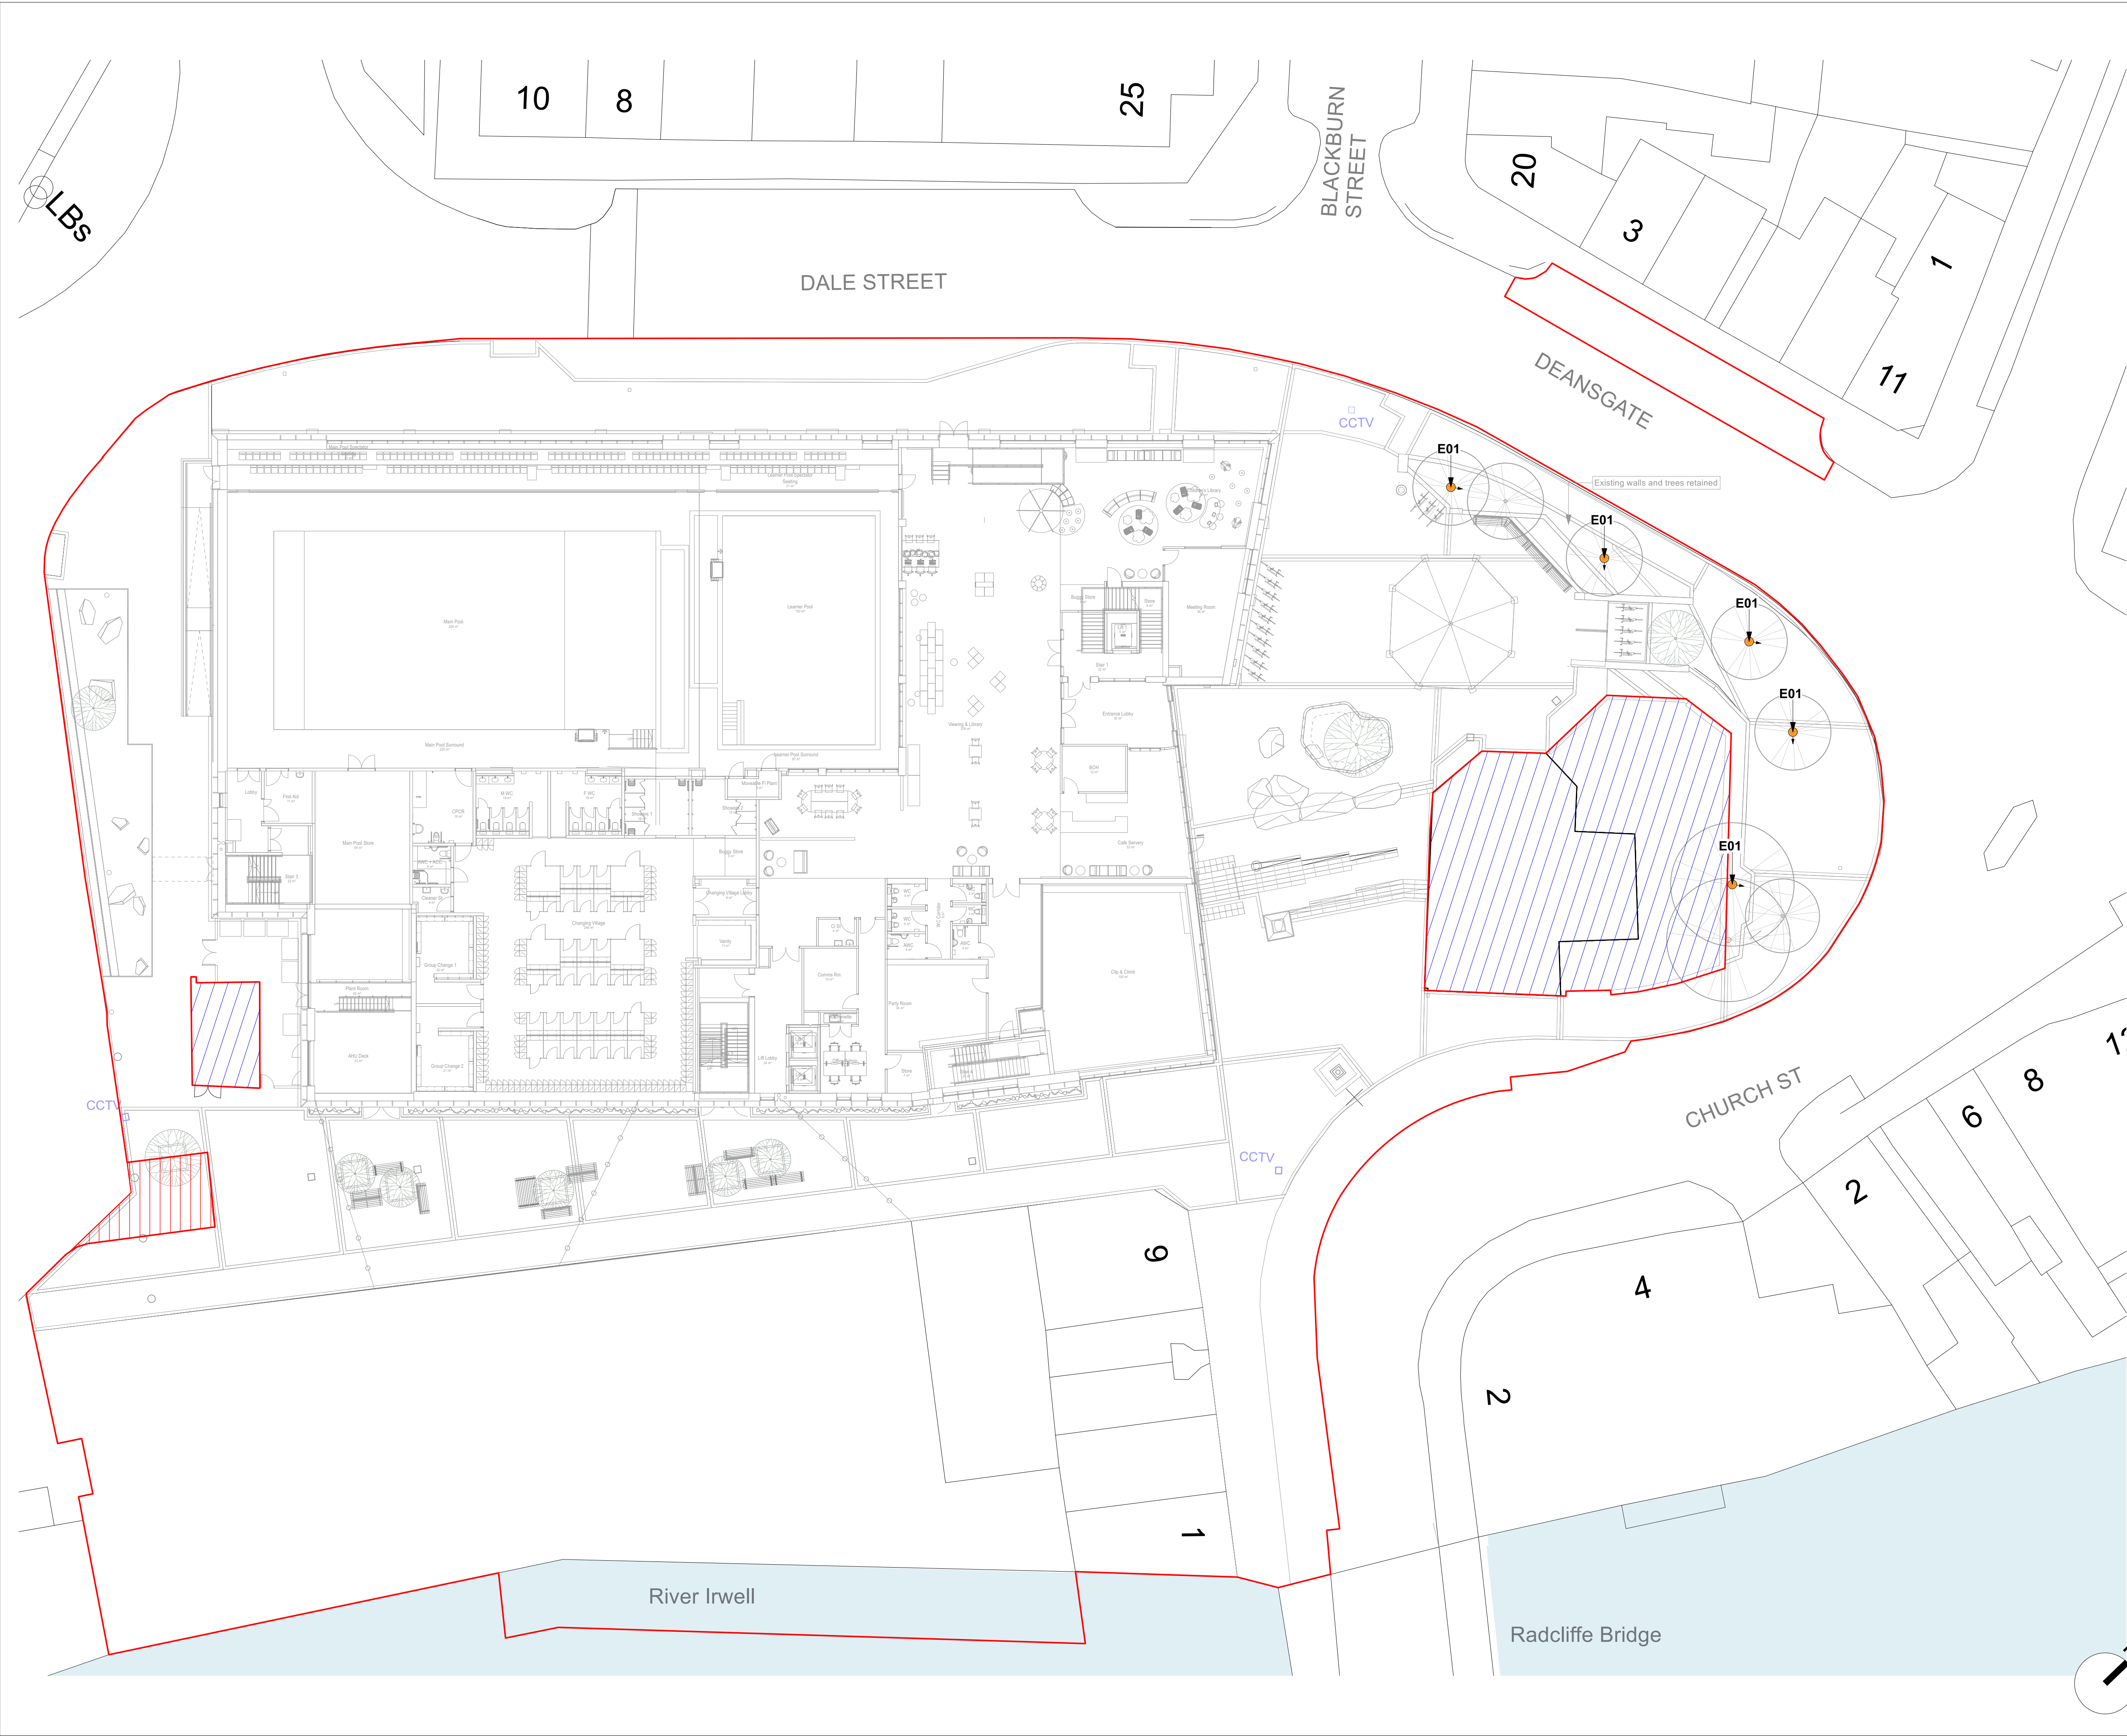

THIS DRAWING IS COPYRIGHT PROTECTED AND MAY NOT BE REPRODUCED IN WHOLE OR PART WITHOUT WRITTEN AUTHORITY FROM THE OWNER.

NOTES:

1. Do not scale from this drawing.
2. Always work to noted dimensions.
3. All dimensions are in millimetres unless otherwise stated.
4. All setting out, levels and dimensions to be agreed on site.
5. The dimensions of all materials must be checked on site before being laid out.
6. This drawing must be read with the relevant specification clauses and detail drawings.
7. Order of construction and setting out to be agreed on site.

KEY:

- Project Redline Boundary
- Unadopted Area
- Existing Site Structures - no proposed works

E01 **SCHWEGLER NEST BOX 1B (32MM ENTRANCE HOLE) [E1]**
Location: See plan for placement on existing trees
Direction: Face away from prevailing winds, rain and strong sunlight.
Height: 2m above ground
Quantity: 5no.
Note: All locations, numbers and specification to be agreed with Ecologist

S3-P08	28-06-2023	Highway & Binstore updates	RM	RM
S3-P07	26-05-2023	Stage 04 Issue	JTO	RM
S2-P06	23-02-2023	BIN STORE SHOWN	RM	RM
S2-P05	27-01-2023	STAGE 03	JTO	RM
S2-P04	17-10-2022	STAGE 03	JTO	RM
S2-P03	05-08-2022	STAGE 03	JTO	RM
S2-P02	19-07-2022	STAGE 03	JTO	RM
S2-P01	16-06-2022	STAGE 03	JTO	RM

Revision	Date	Description	Drawn	Apprvd.

Planit I.E. Limited
E: info@planit-ie.com W: planit-ie.com
MANCHESTER
2 Back Grafton St., Altrincham, WA14 1DY
T: 0161 928 9281
LONDON
Unit 6 Waterside, 44-48 Wharf Road, London, N1 7UX
T: 0207 253 5678
LIVERPOOL
Tempest 5.3, 12 Tithebarn Street, Liverpool, L2 2DT
T: 0151 363 1230

Client	Bury Council	
Project	Radcliffe Civic Hub	
Drg Title	Ecological Enhancement	
Created on	Created by	Approved by
13-06-2022	JTO	RM
Scale	Size	Workstage
1:200	A1	Stage 04
Drg No.	Suitability	Revision
RADHUB-PIE-00-00-DR-L-0010	S3	P08

© Planit I.E. Limited