



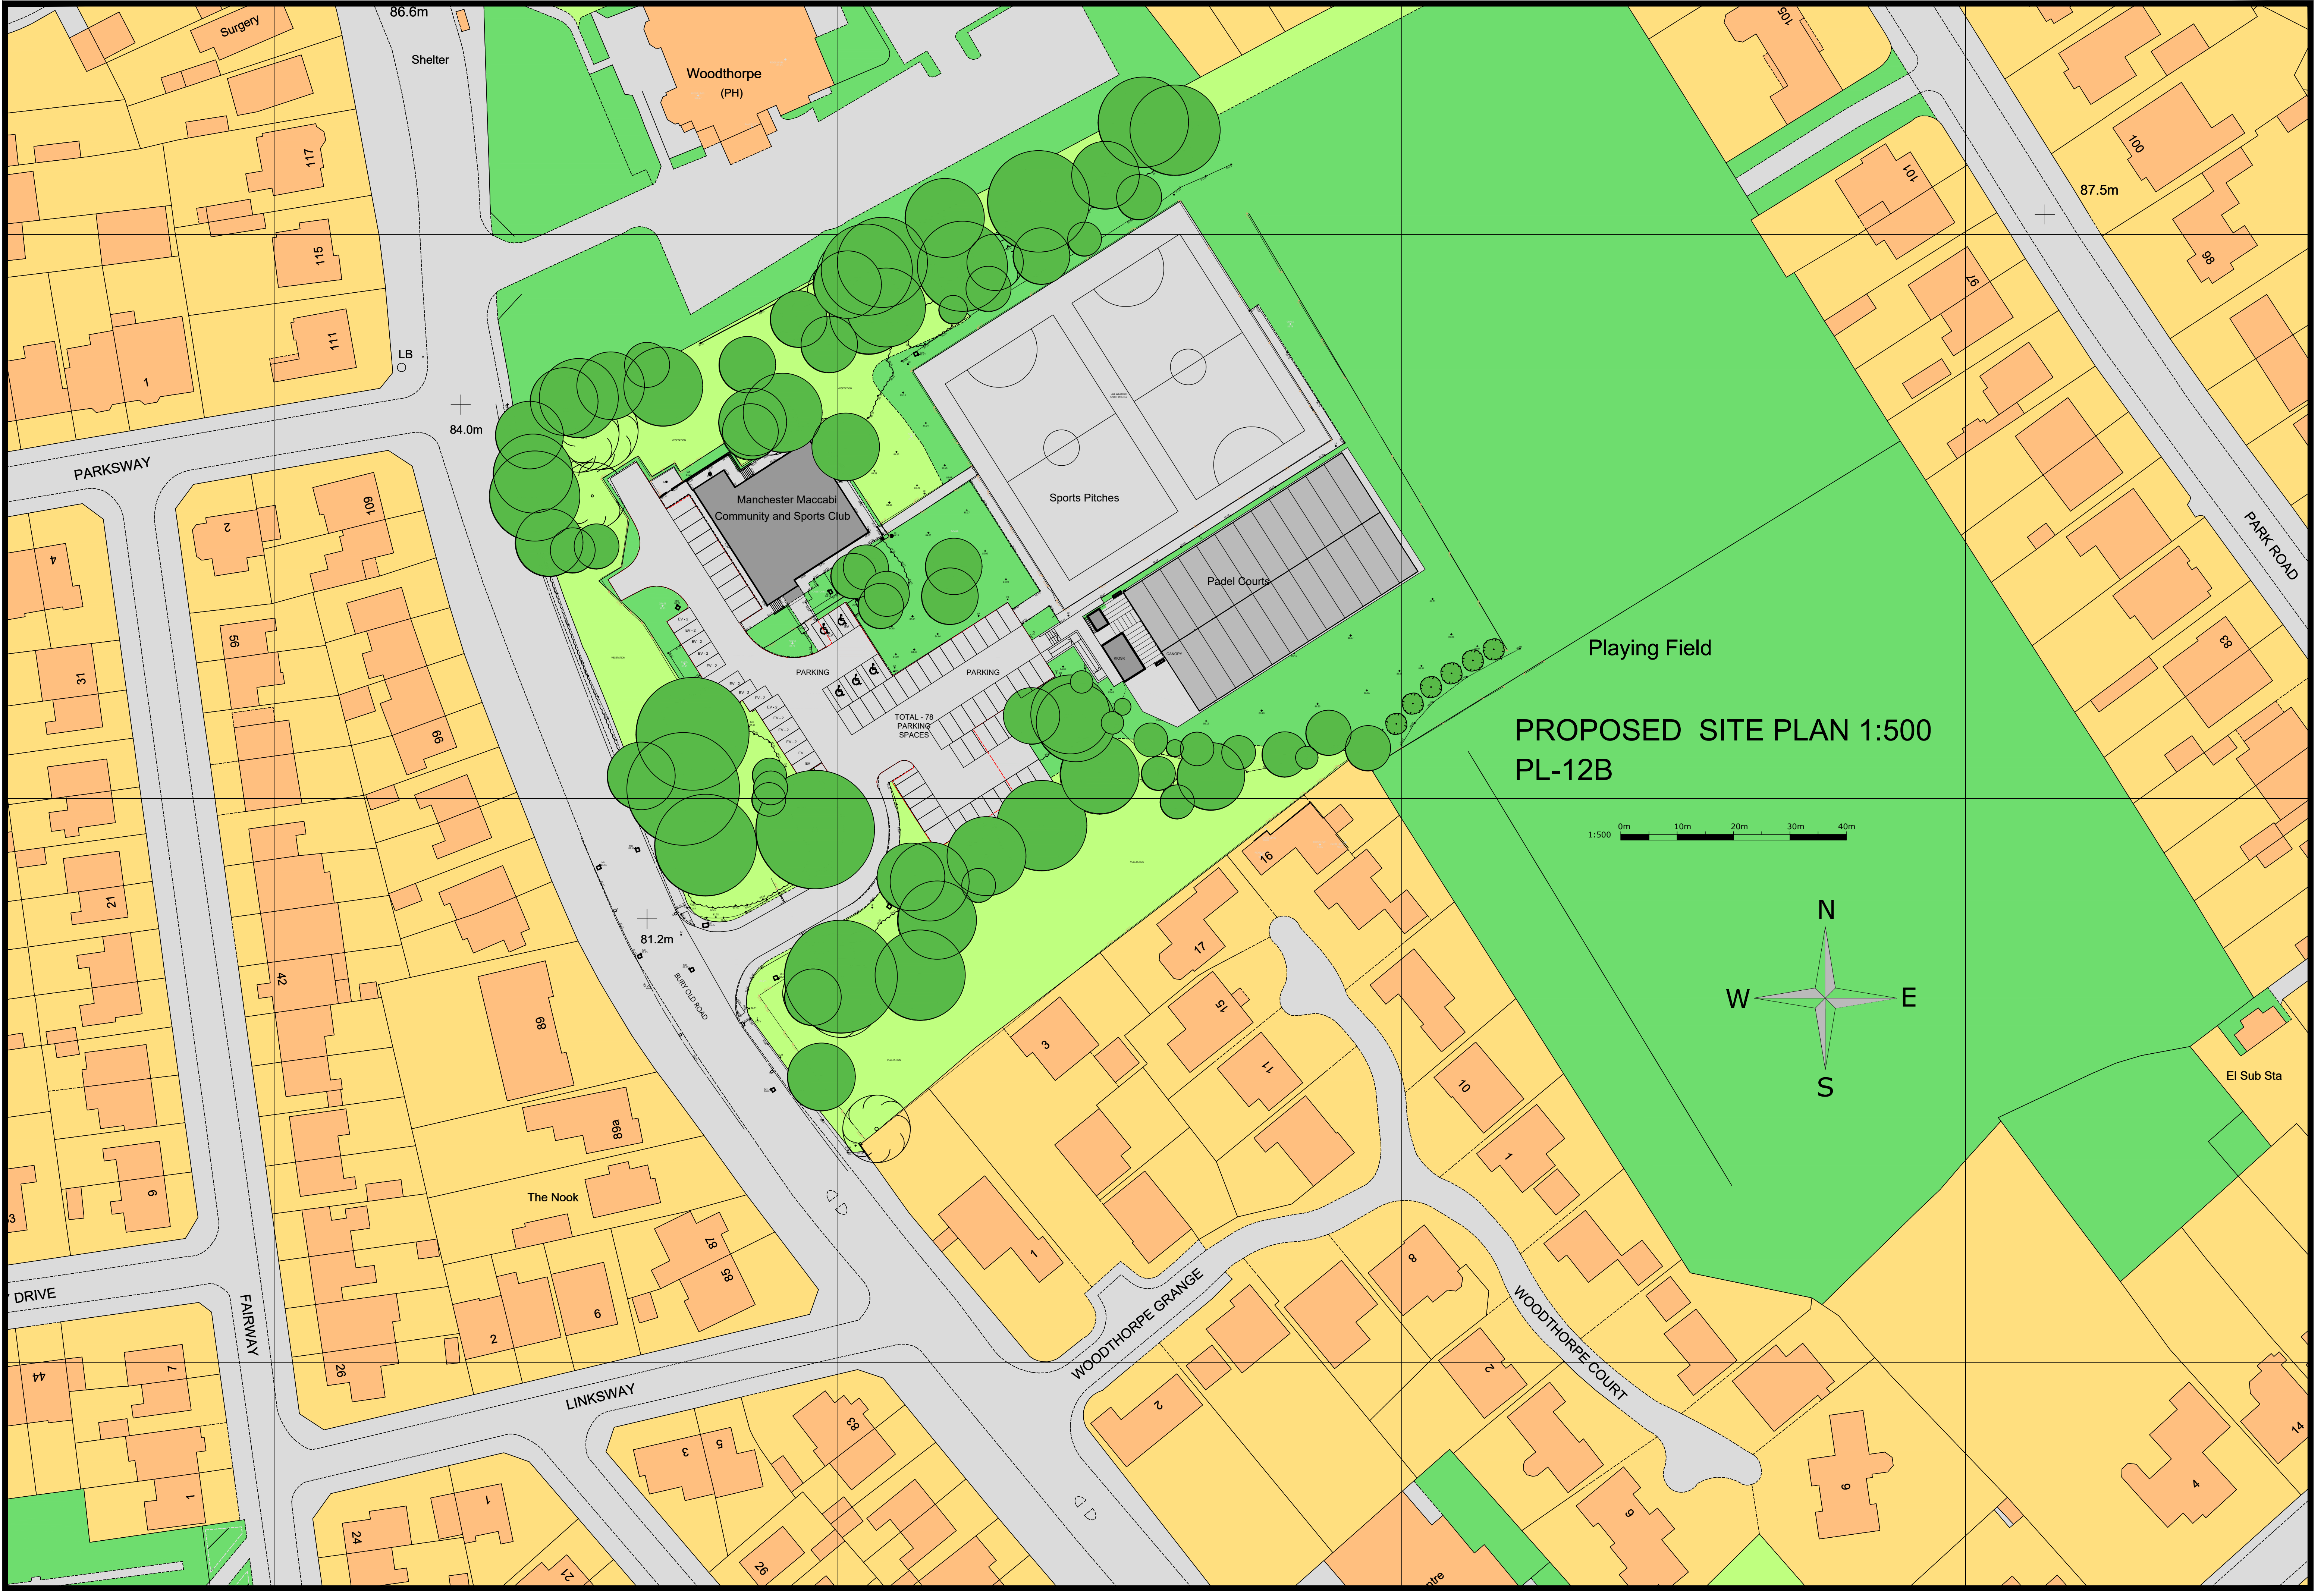

PROPOSED SITE PLAN 1:500  
PL-12B

1:500 0m 10m 20m 30m 40m

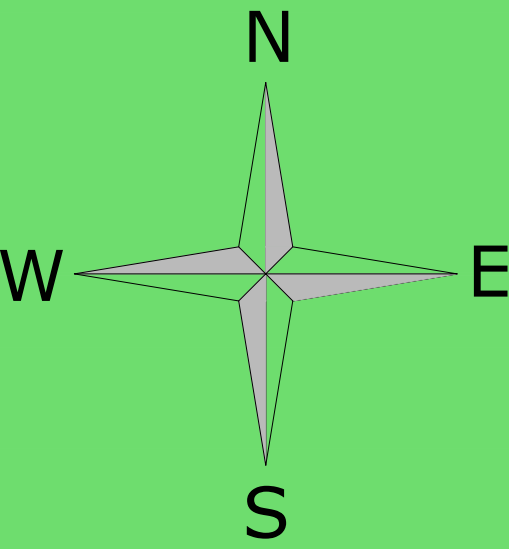

Manchester Maccabi  
Community and Sports Club

Sports Pitches

Padel Courts

PARKING

PARKING

TOTAL - 78  
PARKING  
SPACES

Playing Field

El Sub Sta

WOODTHORPE GRANGE

WOODTHORPE COURT

LINKSWAY

FAIRWAY

PARKWAY

PARK ROAD

Woodthorpe  
(PH)

Surgery

Shelter

LB

The Nook