




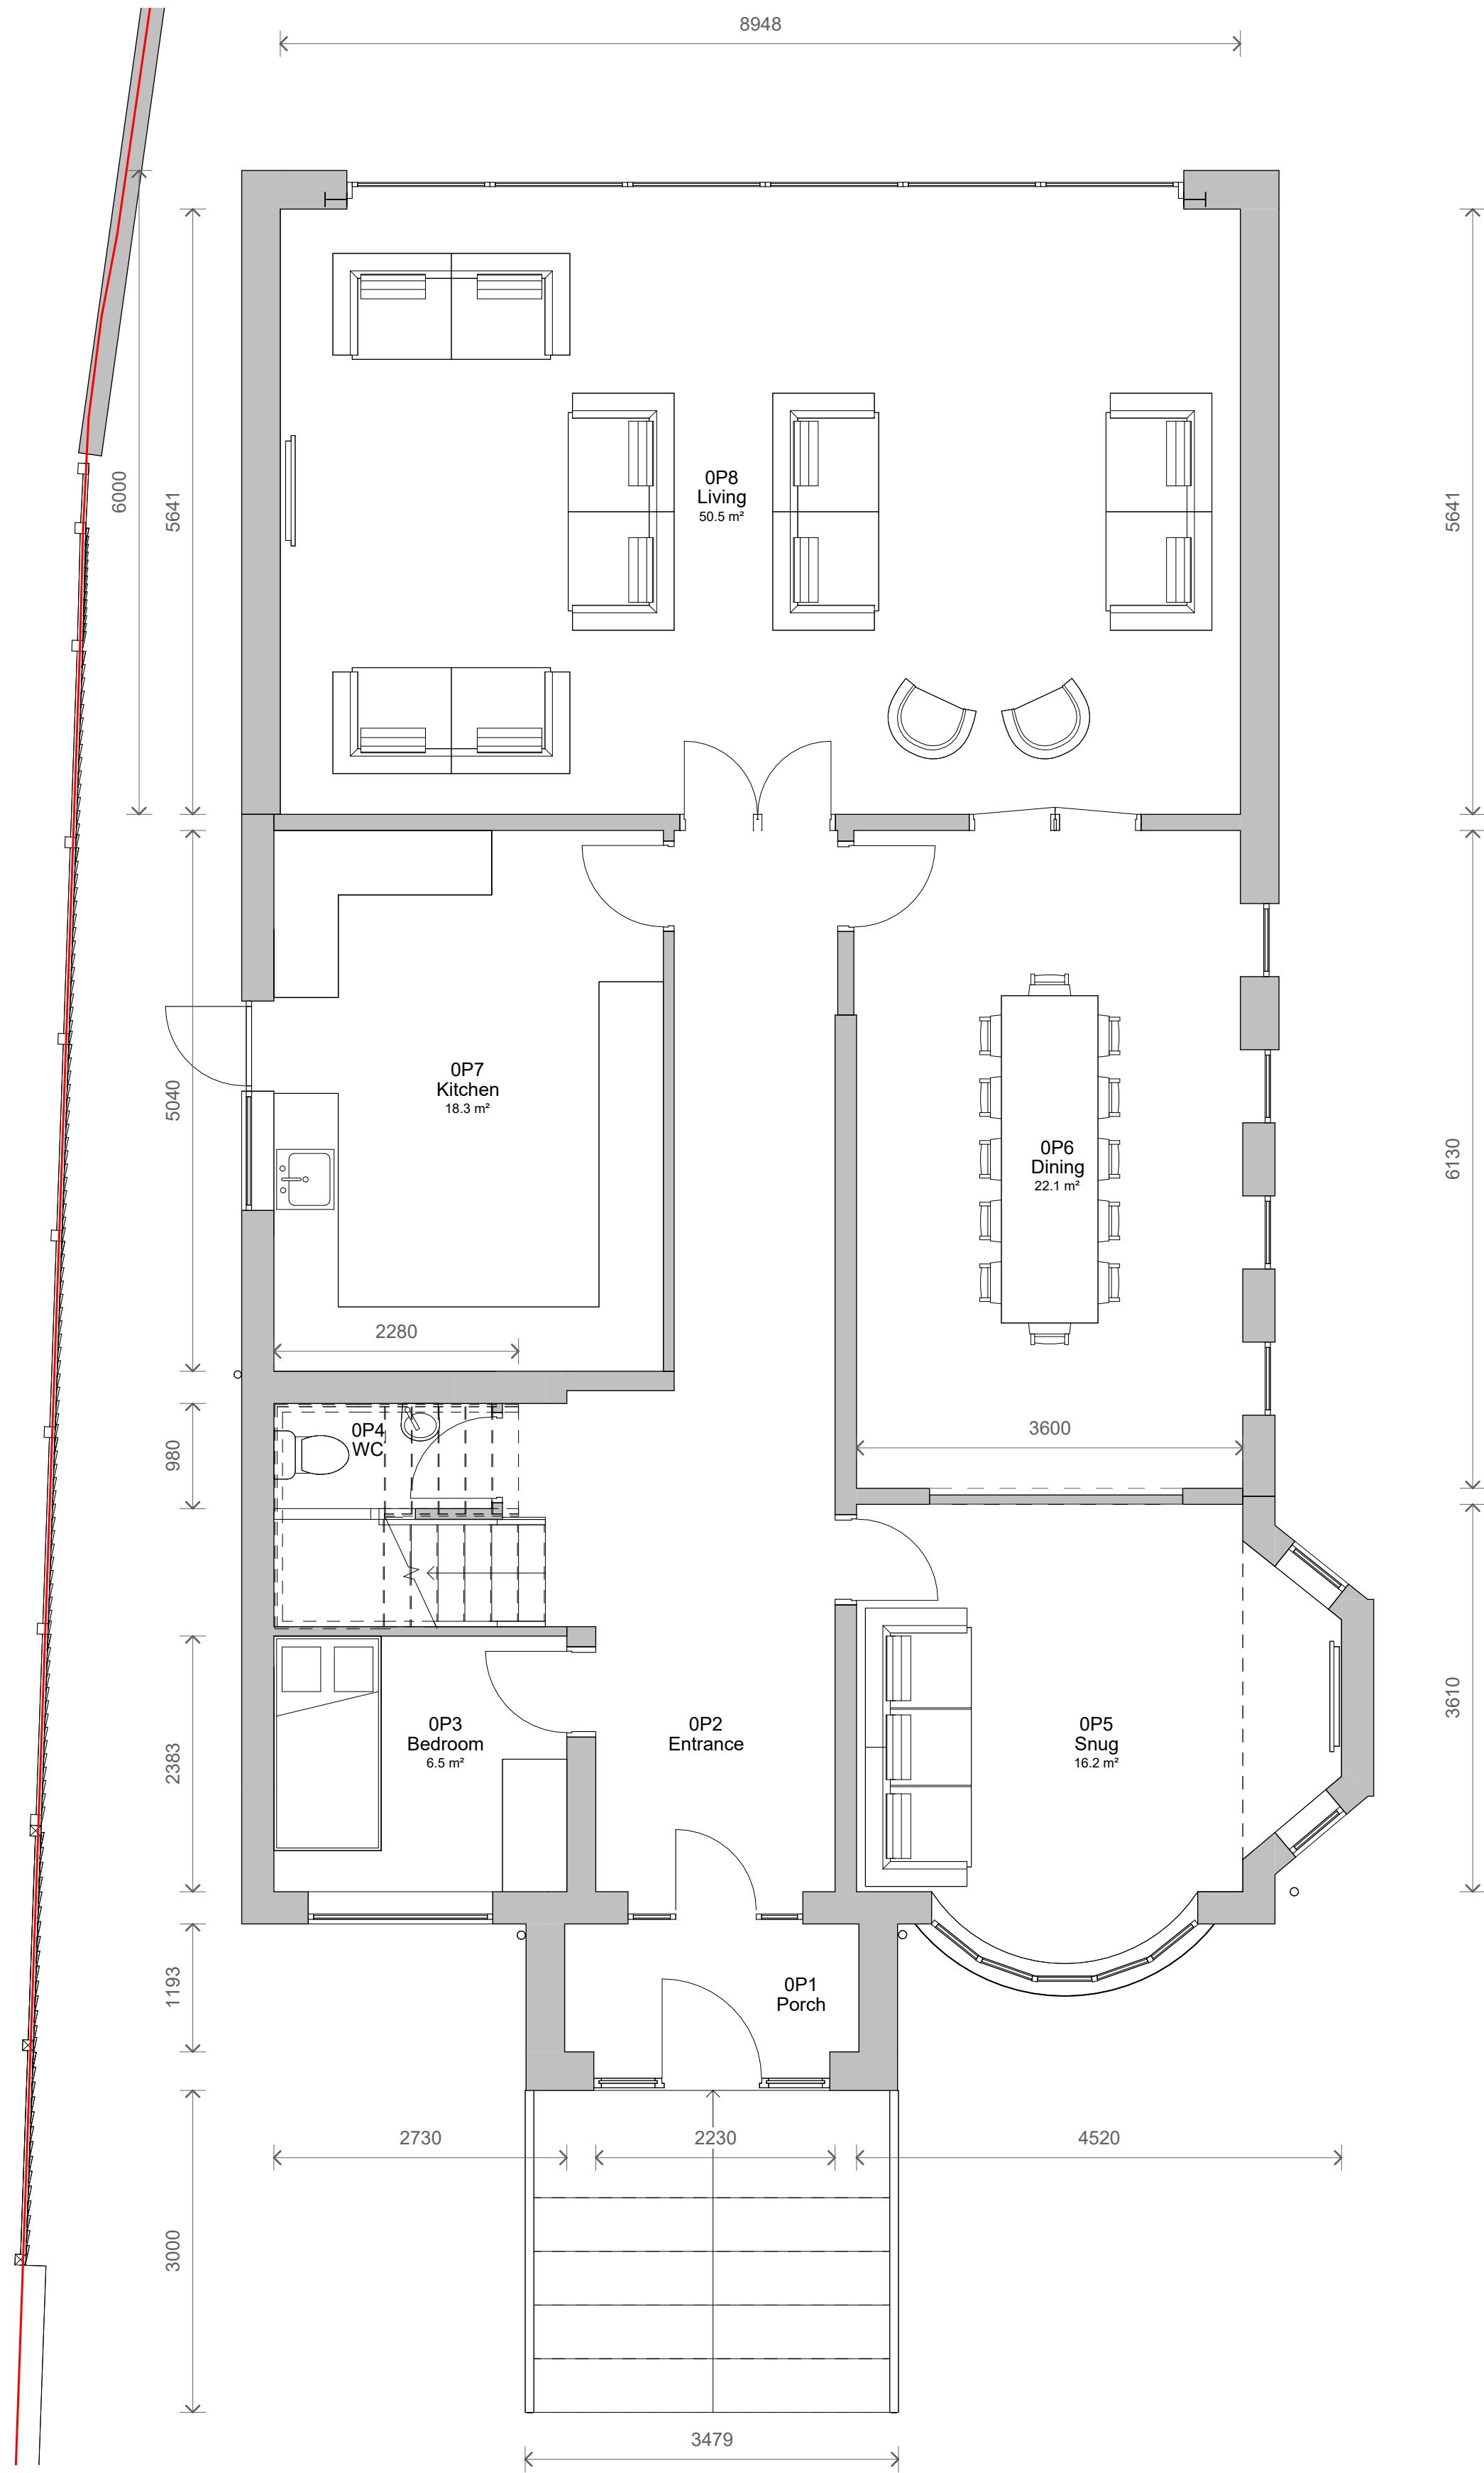

1 Level 0 - Proposed  
1 : 50

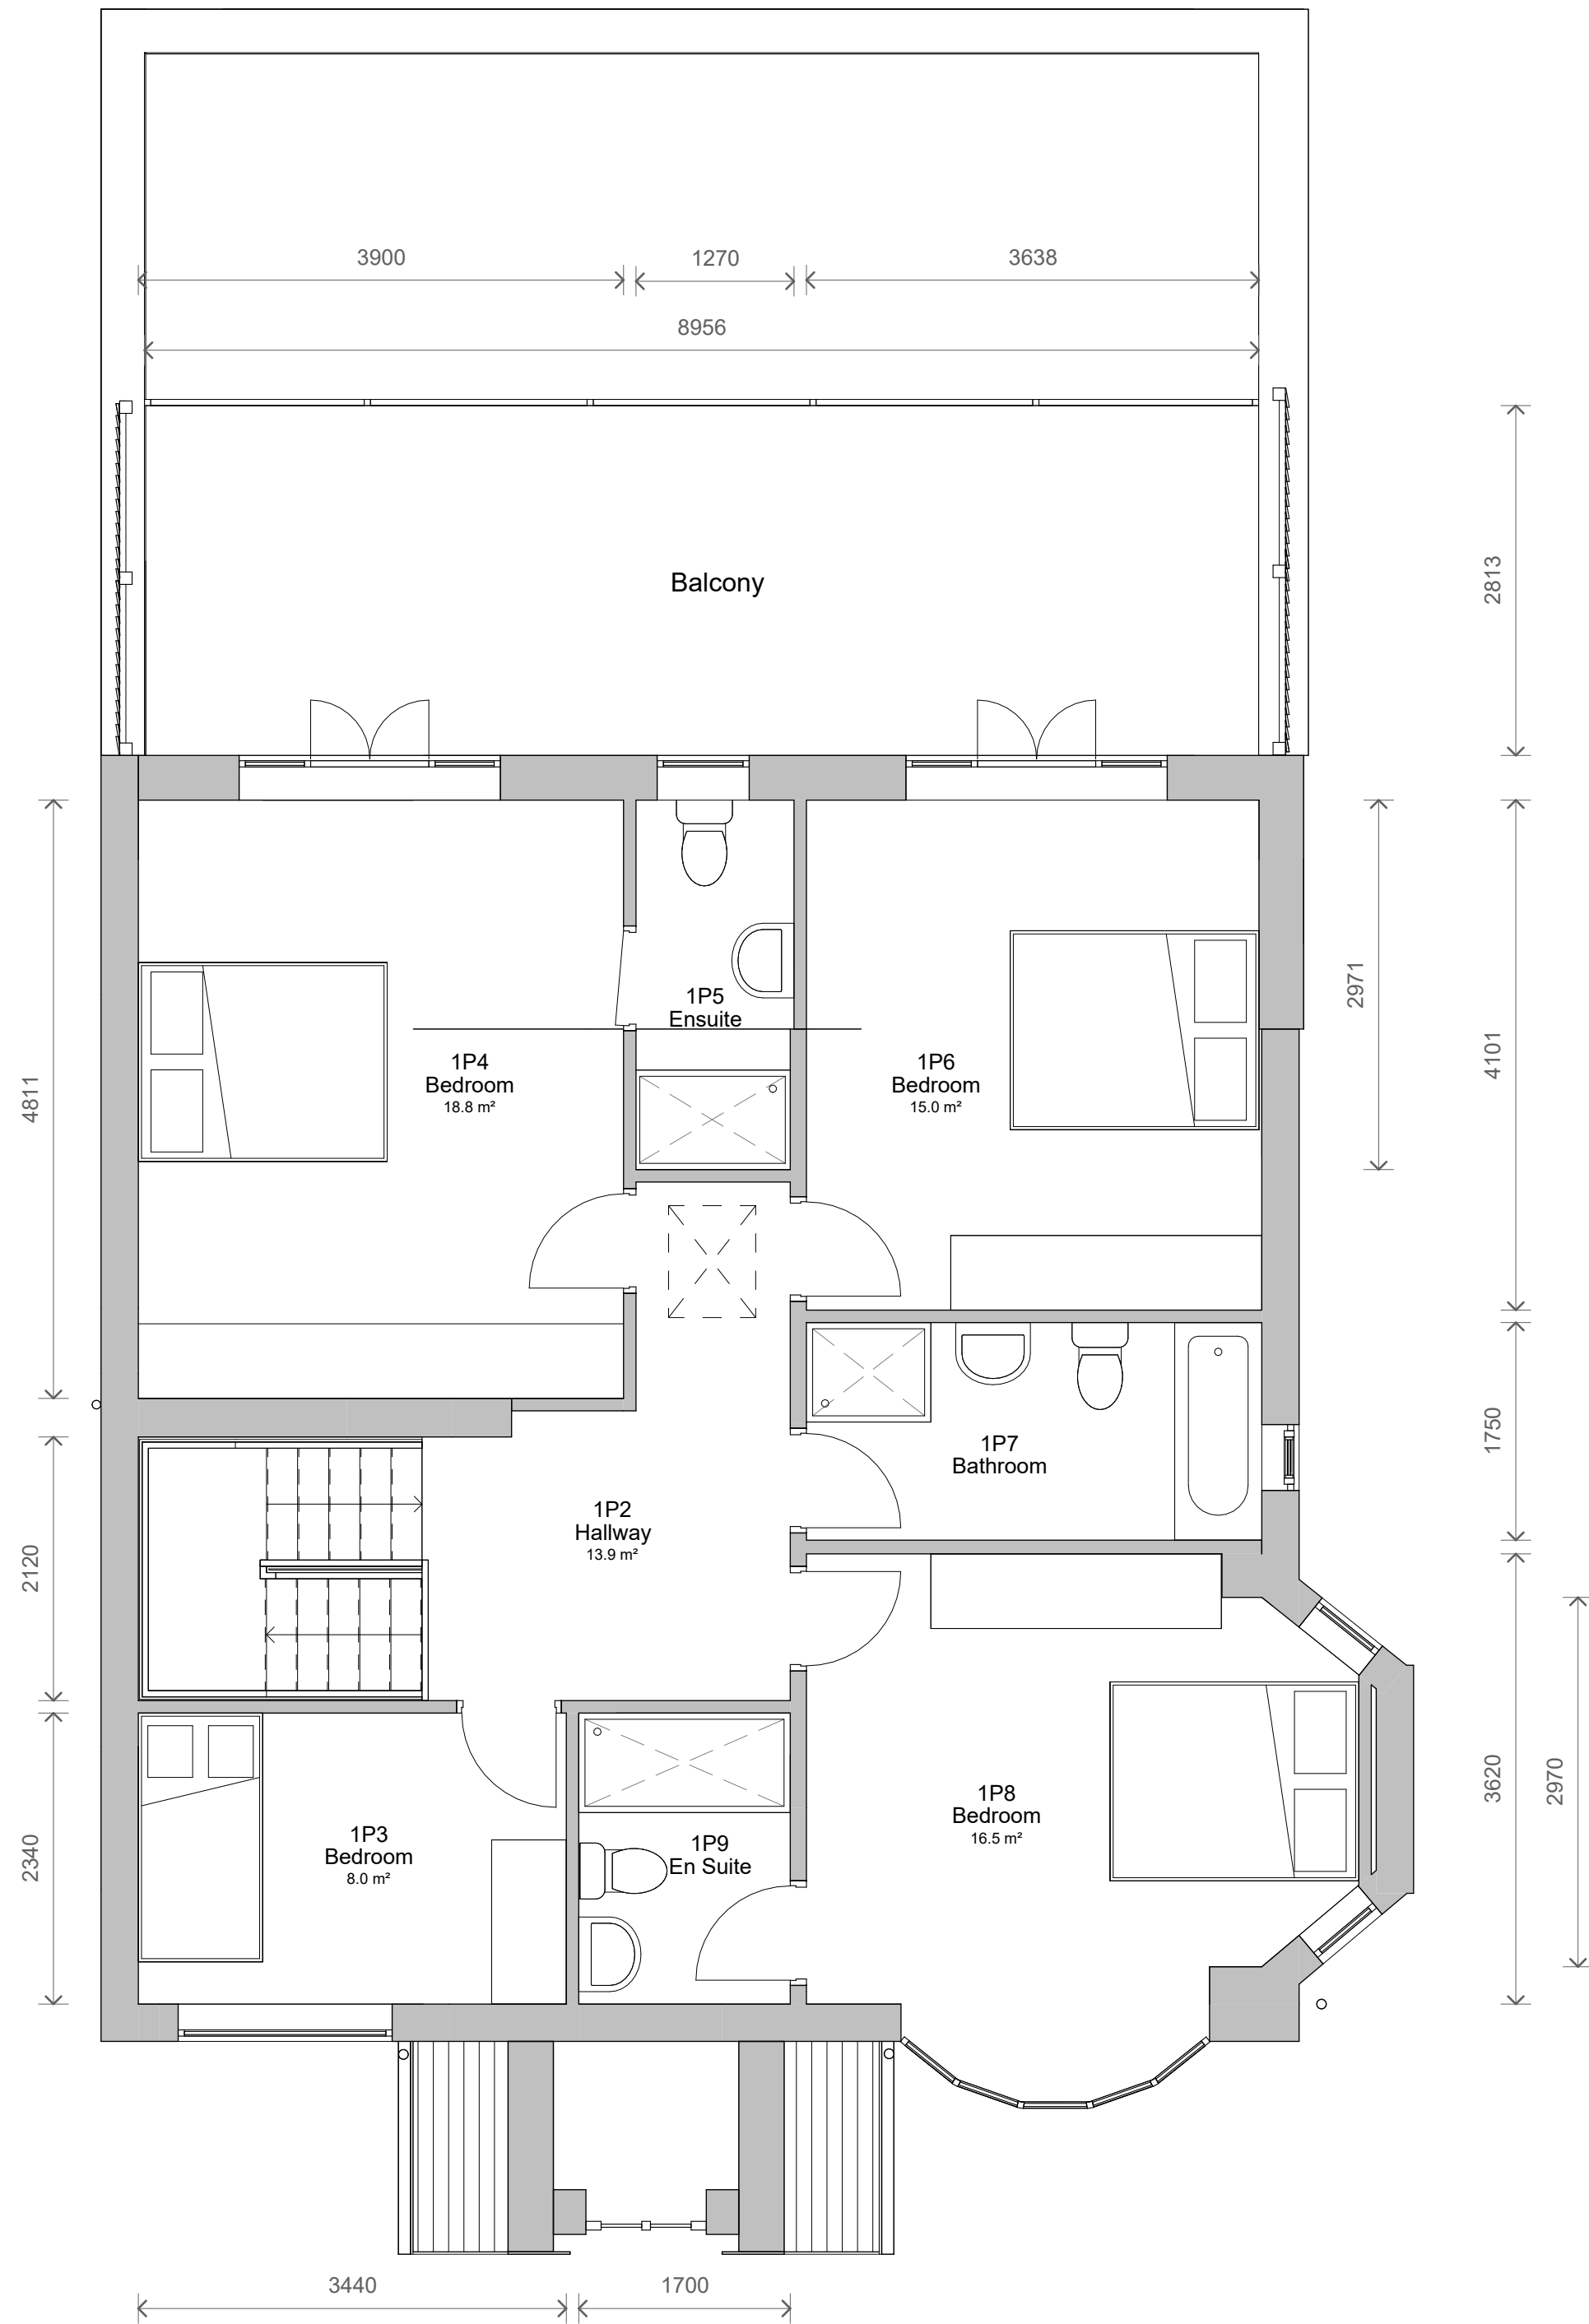

2 Level 1 - Proposed  
1 : 50

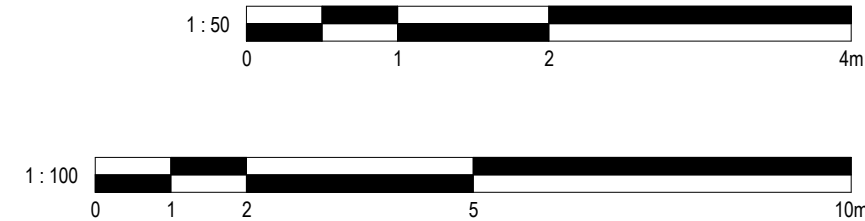

| No.   |            | Description           | Date |
|---|------------|-----------------------|------|
| PROJECT   |            | 59 Agecroft Road East |      |
| TITLE   |            | Proposed Plans        |      |
| CLIENT   |            | Naseer                |      |
| STATUS   |            | BUILDING REGS         |      |
| DRAWN BY   | DATE       | SCALE (@ A1)          |      |
| JB   | 21/01/2025 | 1 : 50                |      |
| PROJECT NUMBER   |            | DRAWING NUMBER        | REV  |
| GSS23122.3   |            | 003                   |      |
| <b>GOLD SKETCH</b><br>S T U D I O S<br>www.goldsketch.co.uk info@goldsketch.co.uk 0161 792 9595   |            |                       |      |
| <small>NOTES:<br/>© COPYRIGHT - ALL RIGHTS RESERVED.<br/>THIS DRAWING SHALL NOT BE REPRODUCED WITHOUT PRIOR WRITTEN CONSENT.<br/>DRAWING TO BE USED FOR THE STATUS INDICATED ONLY.<br/>ALL DIMENSIONS AND SETTING OUT SHALL BE CHECKED AND CONFIRMED ON SITE. ANY DISCREPANCIES TO BE REPORTED TO THE ARCHITECT IMMEDIATELY.<br/>THIS DRAWING IS THE PROPERTY OF GOLD SKETCH. IT IS TO BE USED IN ACCORDANCE WITH CURRENT BUILDING REGS AND LEGISLATION. RELEVANT CODES OF PRACTICE AND BRITISH STANDARDS. ALL DIMENSIONS ON THIS DRAWING ARE IN MILLIMETRES UNLESS OTHERWISE STATED.</small> |            |                       |      |