


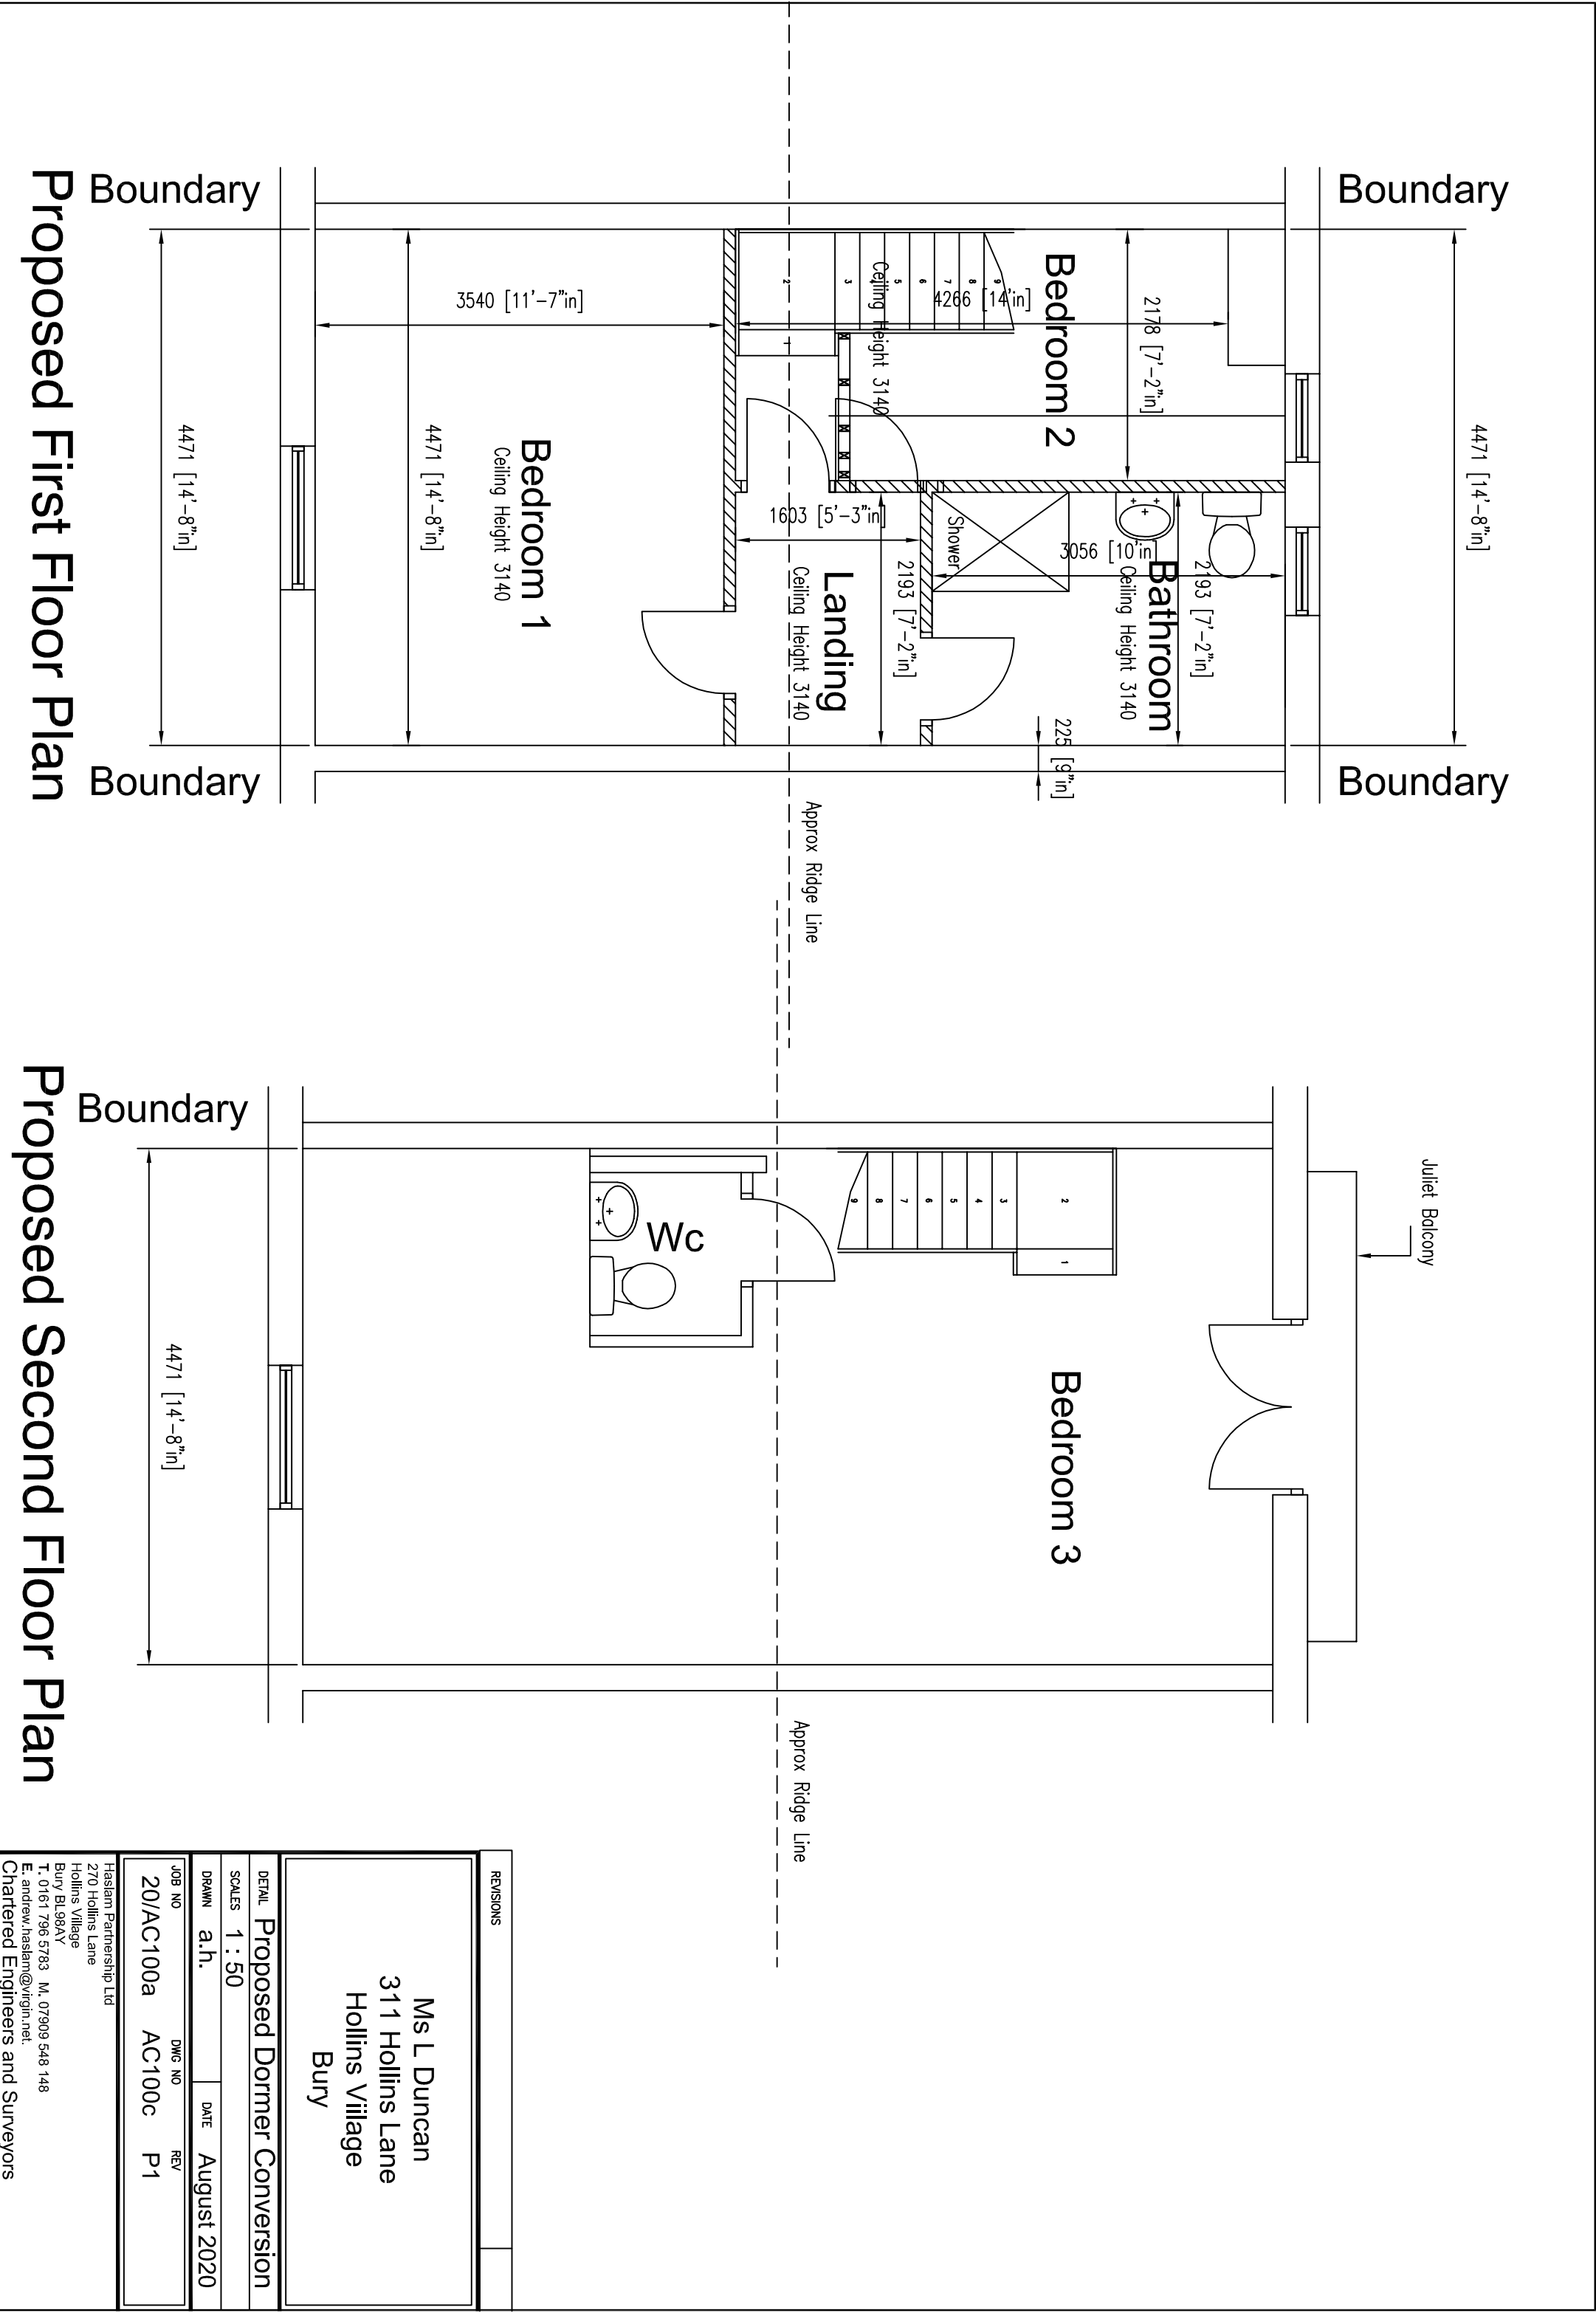

Ms L Duncan
311 Hollins Lane
Hollins Village
Bury

REVISIONS

DETAIL Proposed Dormer Conversion

SCALES 1 : 50

DRAWN a.h. DATE August 2020

JOB NO 20/AC100a DWG NO AC100c REV P1

Haslam Partnership Ltd
270 Hollins Lane
Hollins Village
Bury BL98AY
T. 0161 796 5783 M. 07909 548 148
E. andrew.haslam@virgin.net
Chartered Engineers and Surveyors