
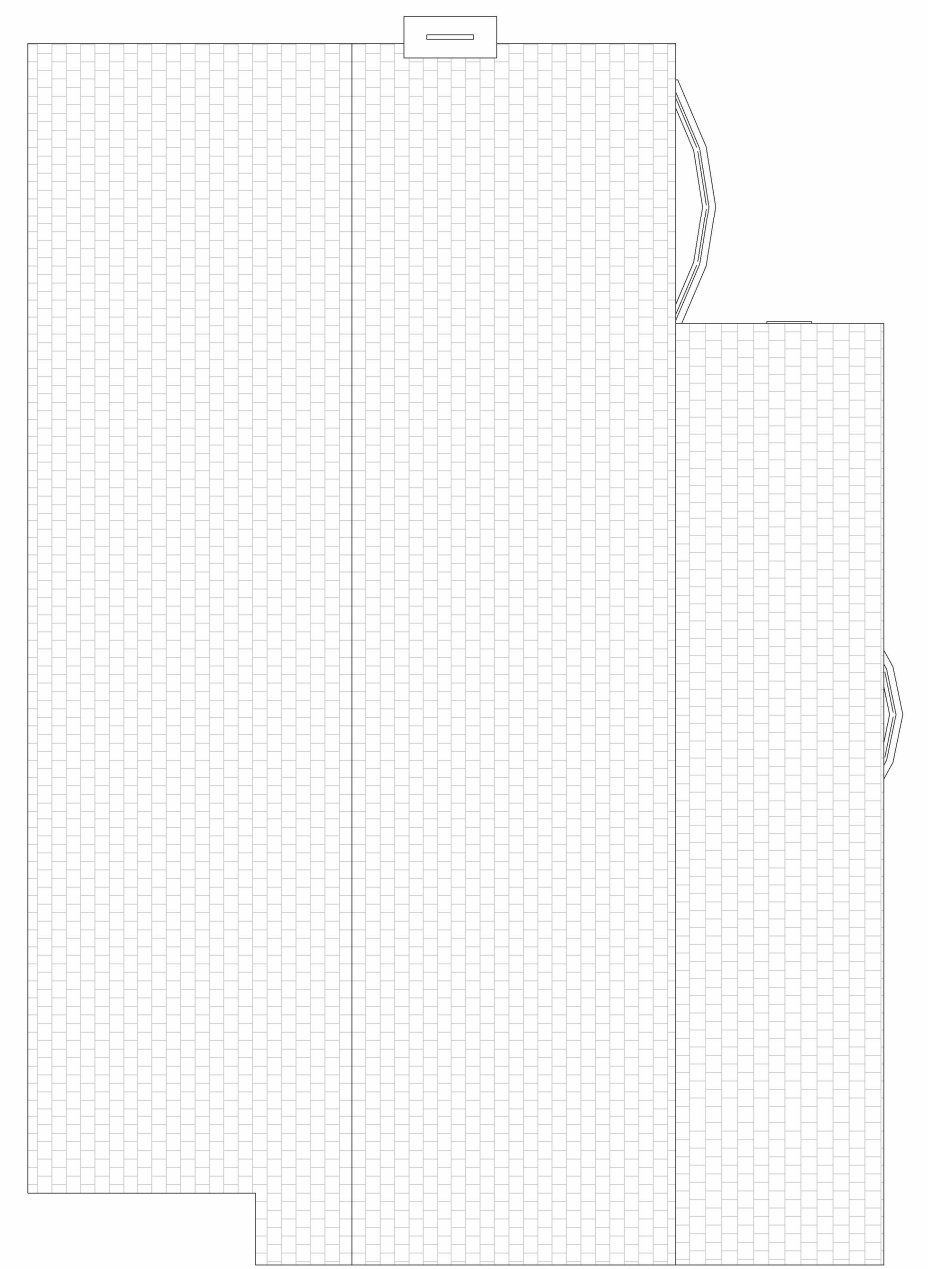
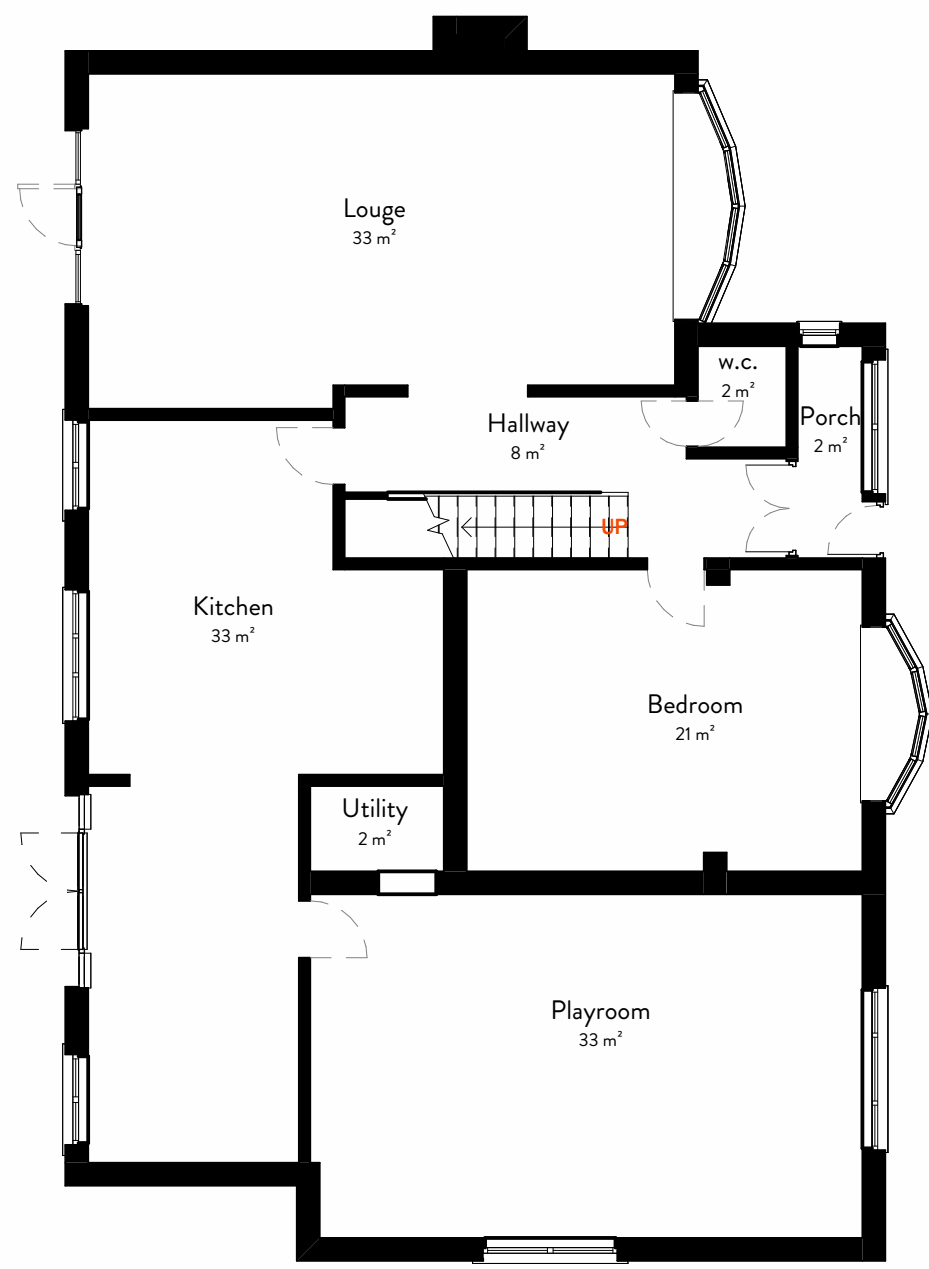
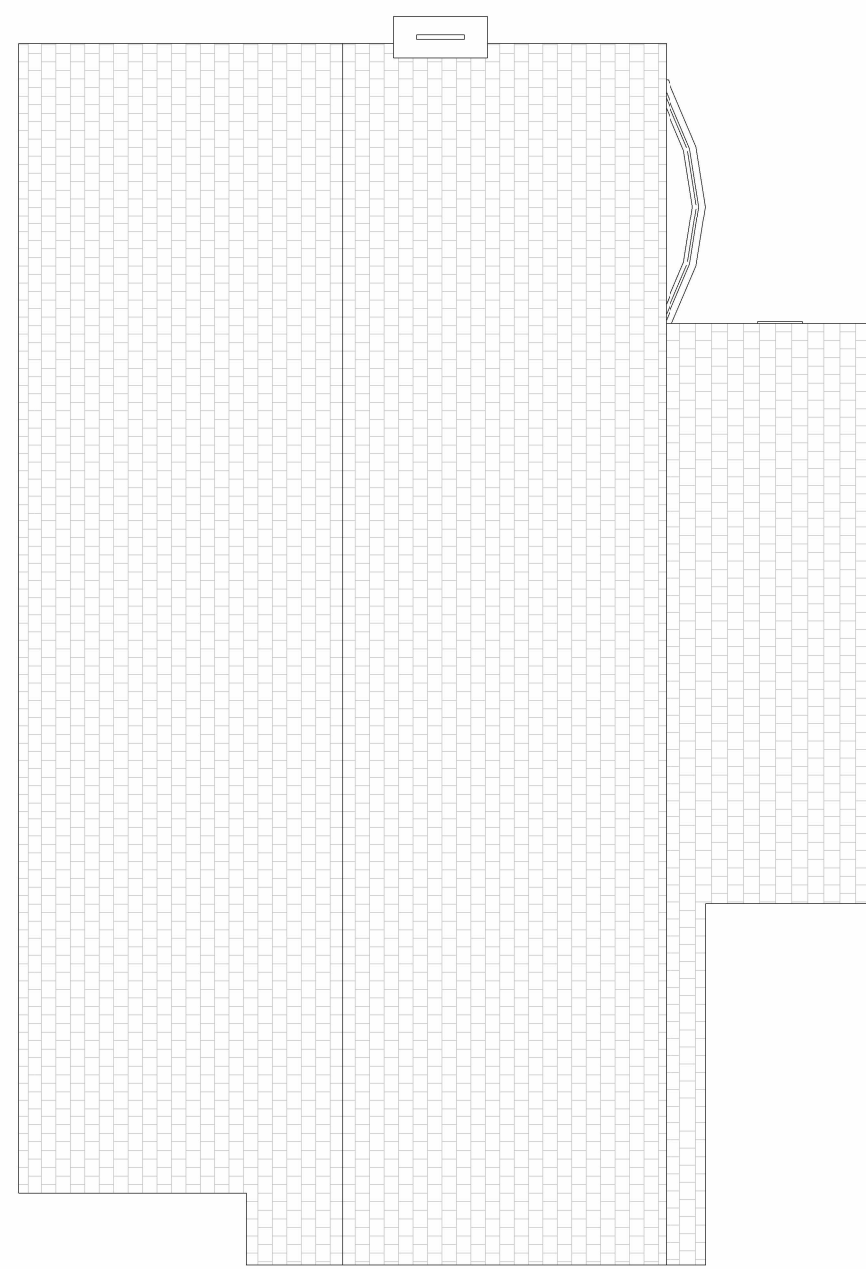


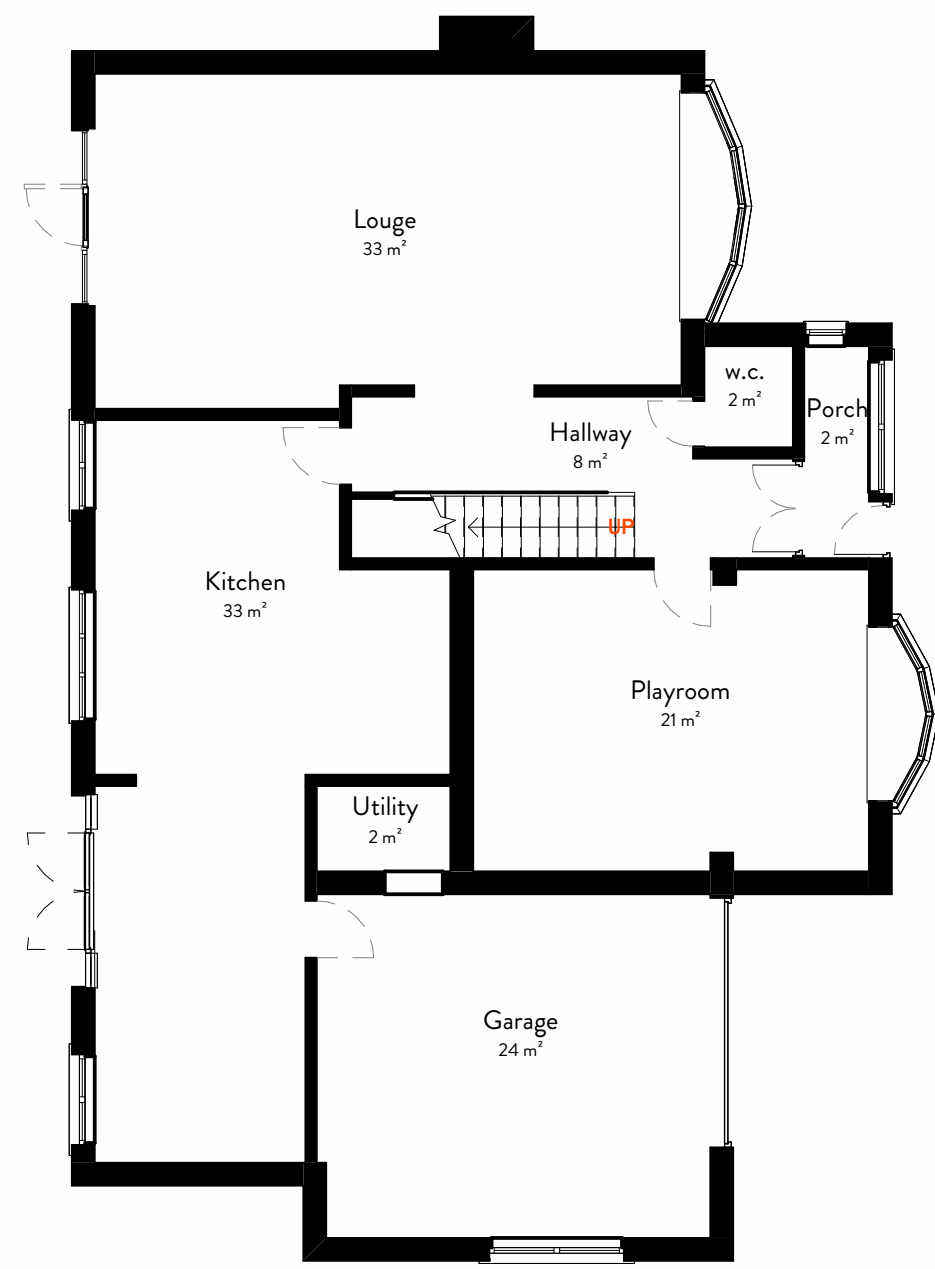

1 Ground Floor - Existing
1:100




2 First Floor - Existing
1:100

3 Roof Plan - Existing
1:100

4 Ground Floor - Proposed
1:100

5 First Floor - Proposed
1:100

6 Roof Plan - Proposed
1:100

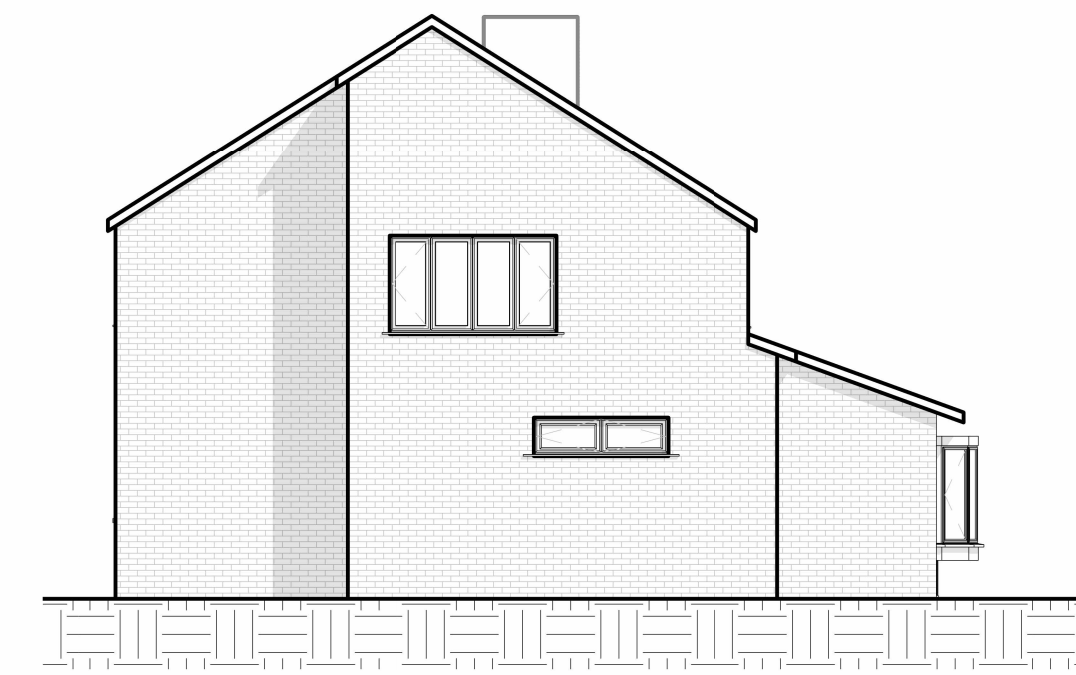
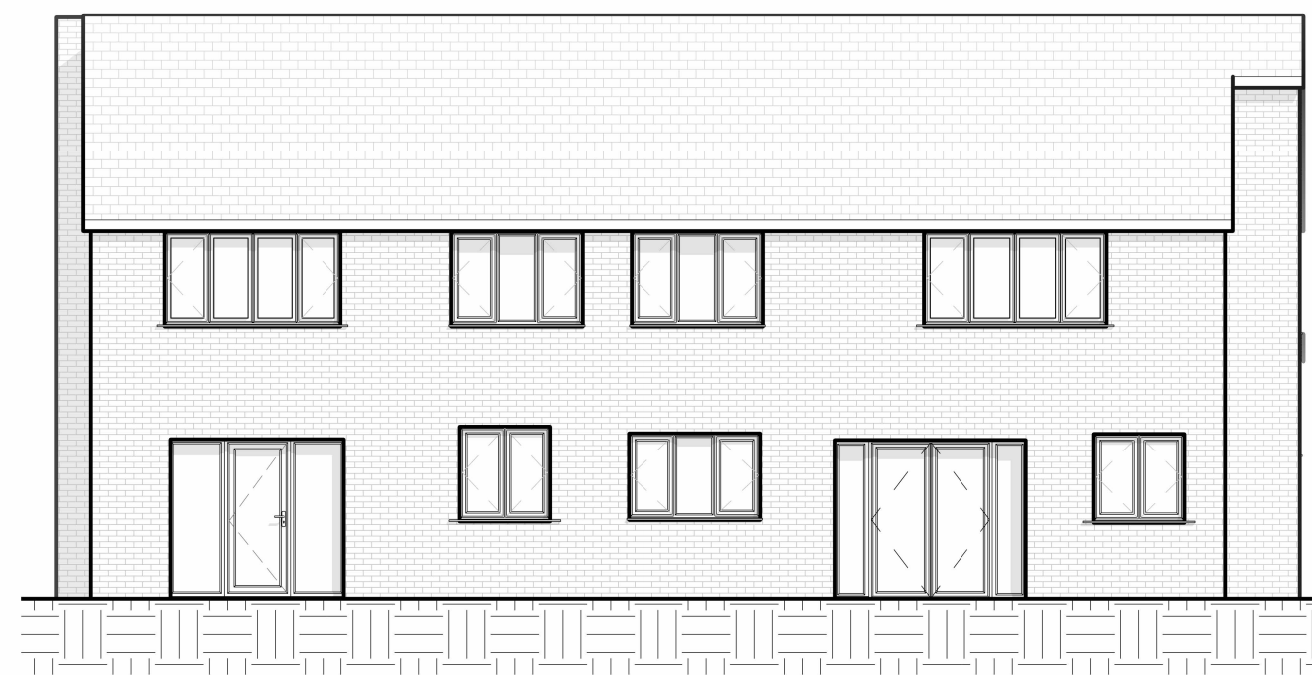
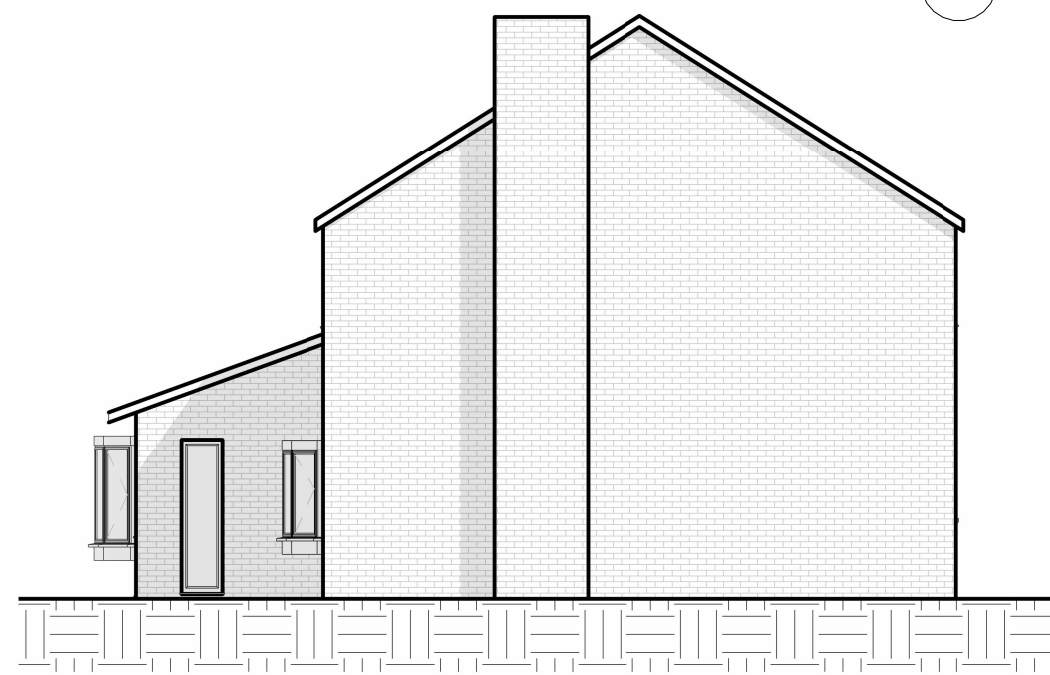


7 East - Existing
1:100

8 North - Existing
1:100

9 West - Existing
1:100

10 South - Existing
1:100

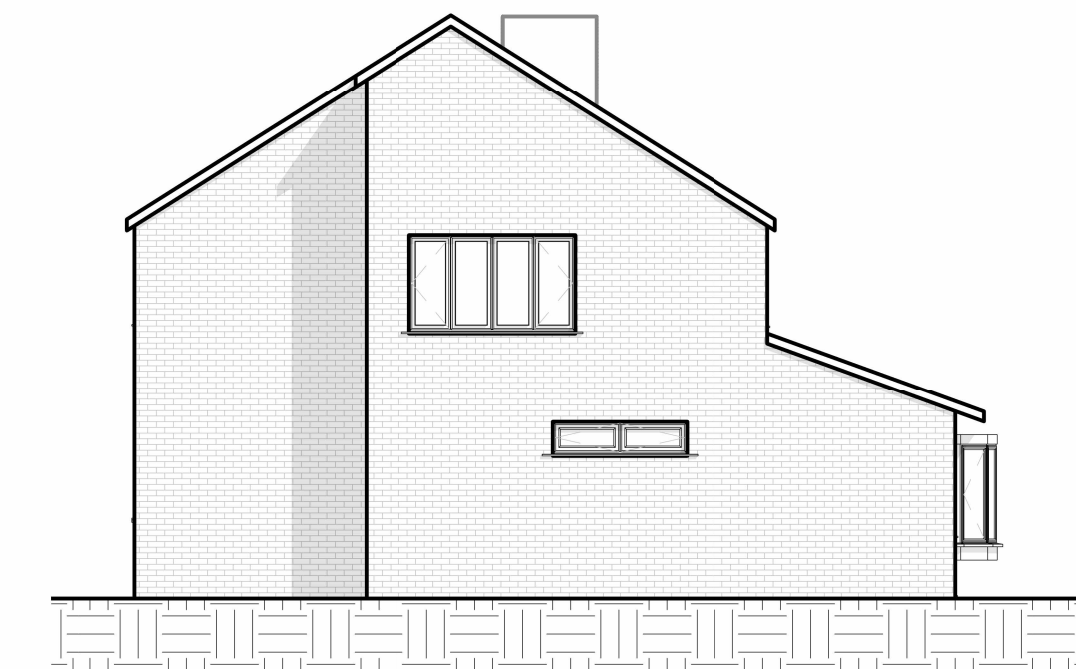
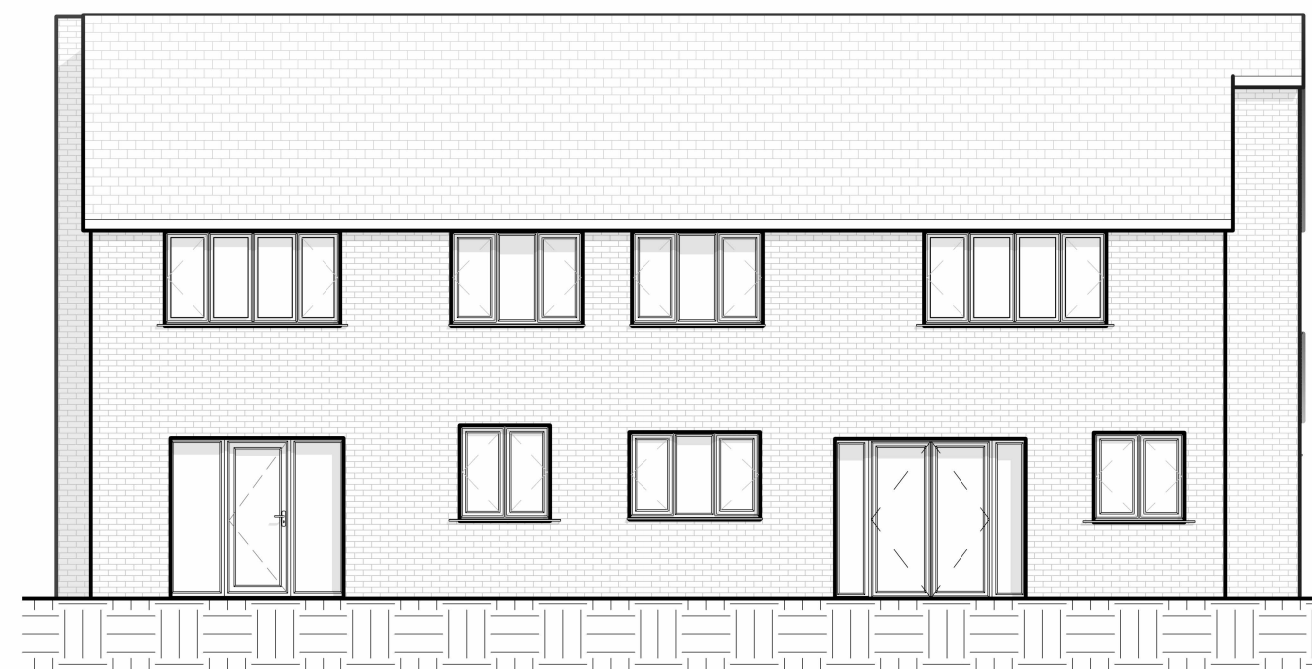
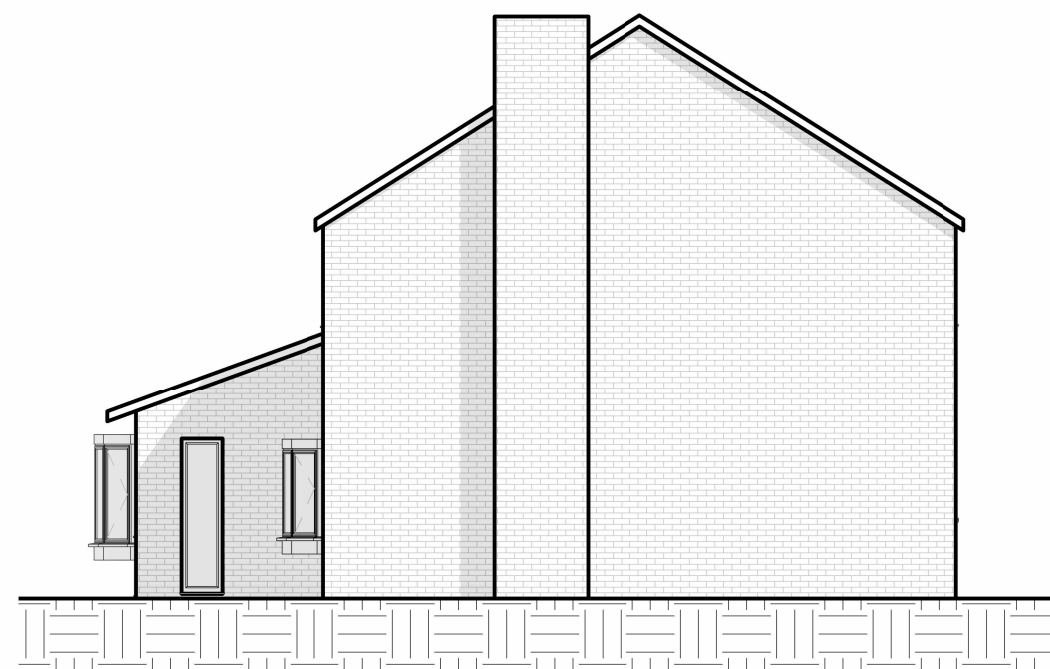


11 East - Proposed
1:100

12 North - Proposed
1:100

13 West - Proposed
1:100




14 South - Proposed
1:100

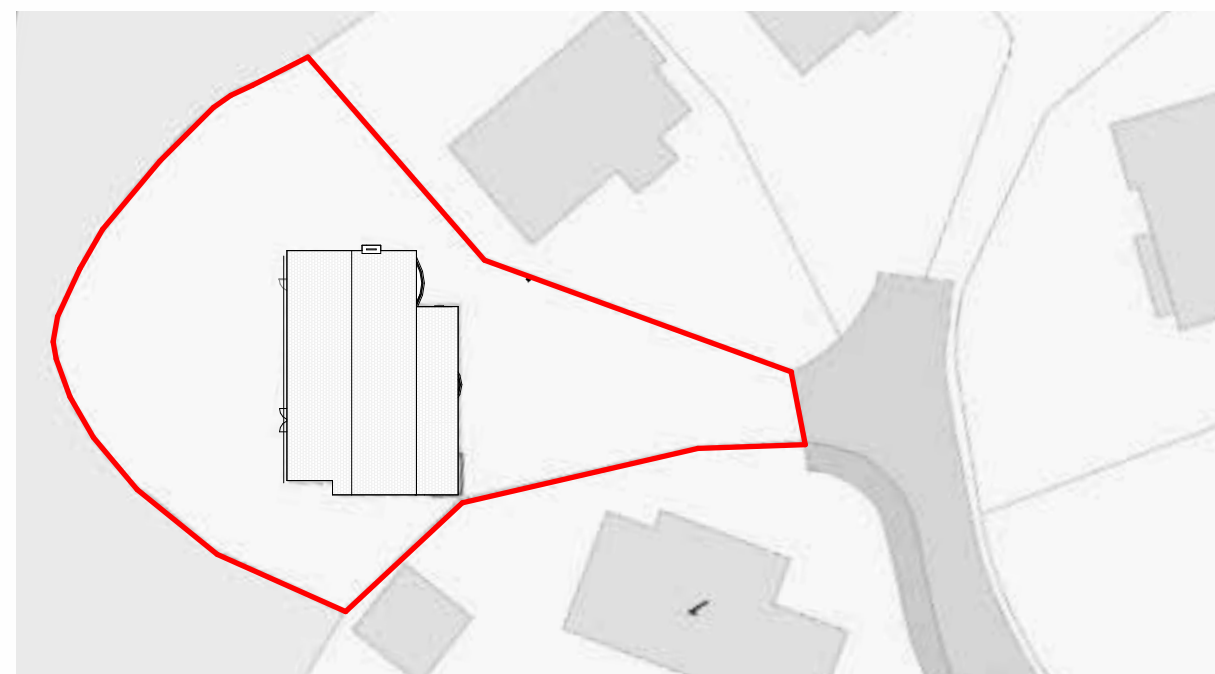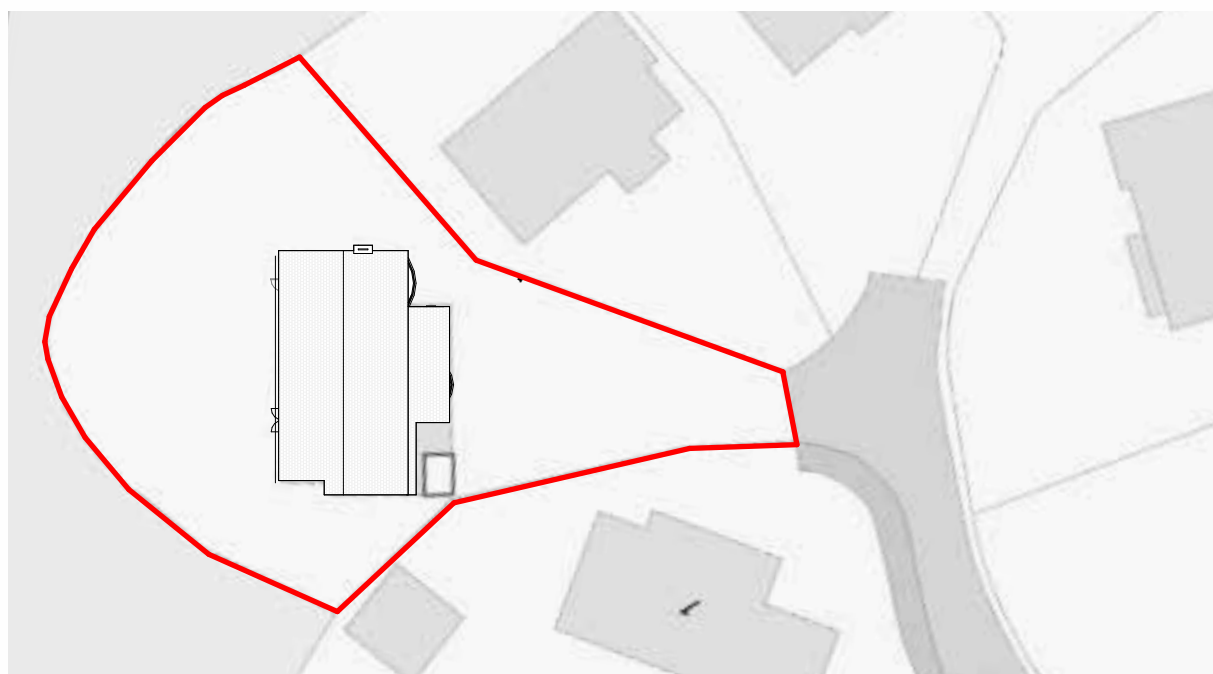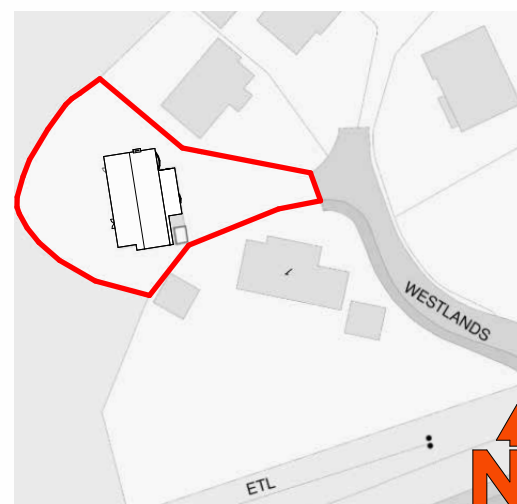

15 Site - Existing
1:1250

16 Block Plan - Existing
1:500

17 Block Plan - Proposed
1:500

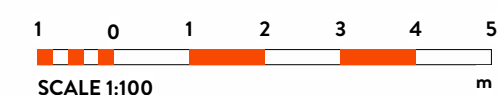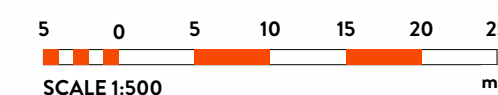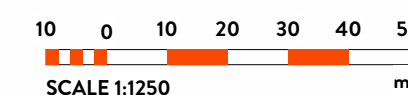

PL2 Site plan amended for clarity 30 01 23
PL1 Planning 08 11 22

REV Details By Date

Stamp:

ISSUED FOR PLANNING



Project:

2 WESTLANDS

Project Address:
2, Westlands, Whitefield, Bury, M45 7HH

Title:
**EXISTING AND
PROPOSED PLANS**

Dates: 08 11 22 Drawn by: AH1 Checked by: JC

Scale on A1: As indicated

Project No: JC_137 Drawing No: A1.1 Revision: PL2

General Notes

This drawing must be read in conjunction with JCD's specification and all other relevant documentation and drawings

All dimensions are to be checked on site with any discrepancies reported to the designer prior to the works being carried out.

JCD accept no liability for any expense, loss or damage of whatsoever nature and however arising from any variation made to this drawing or in the execution of the work to which it relates which has not been referred to them and their approval obtained.

This drawing is copyright and is sent to you in confidence. It must not be copied, used or disclosed in whole or in part to third parties without our written permission. It remains the property of JCD and must be returned on request.

© JC Design Group Ltd

© Crown Copyright and database rights 2021 OS 100047474.
RED LINE INDICATES BOUNDARY