




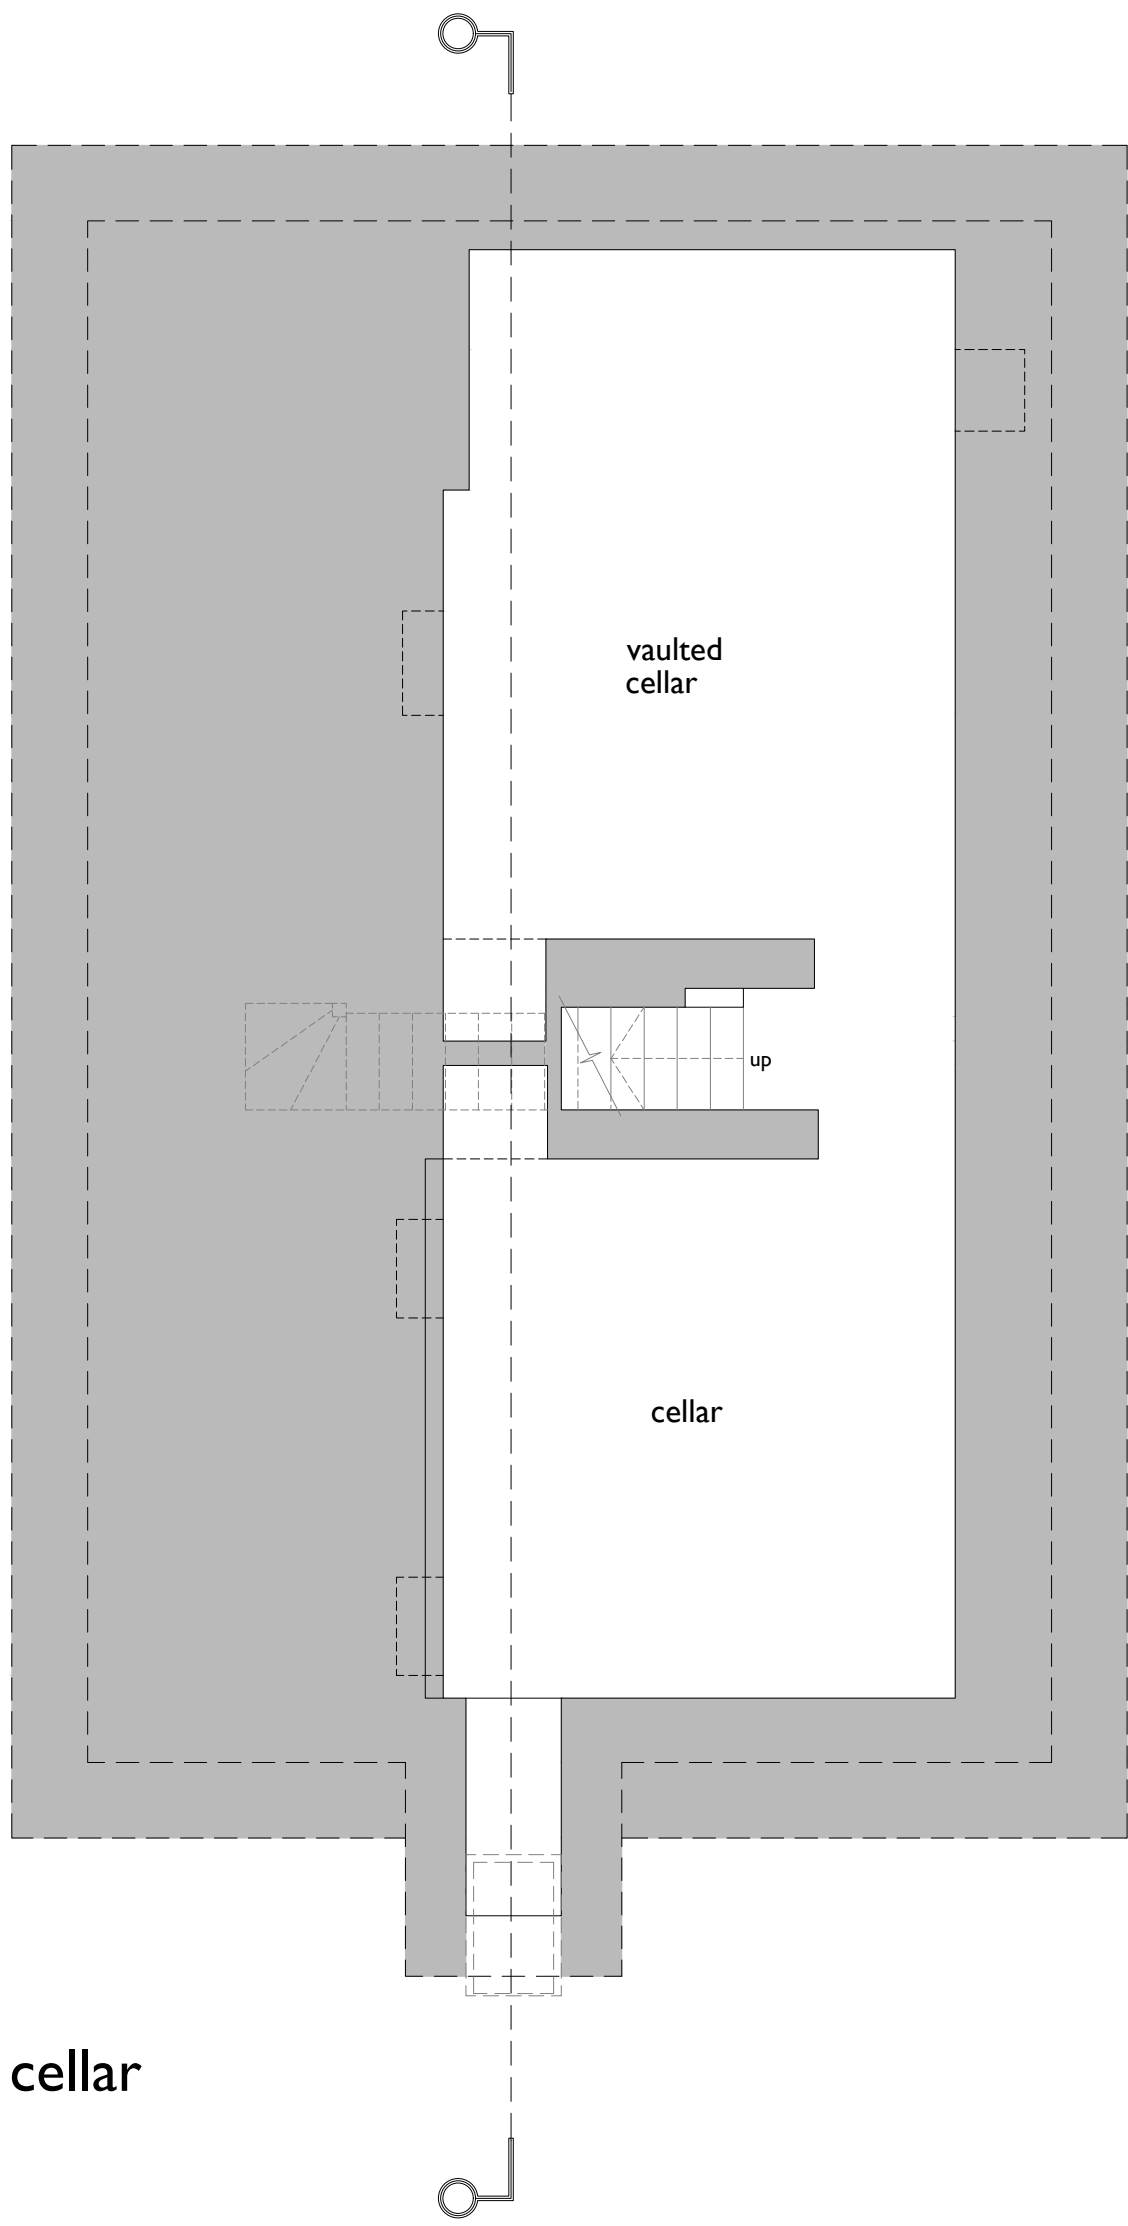


cellar

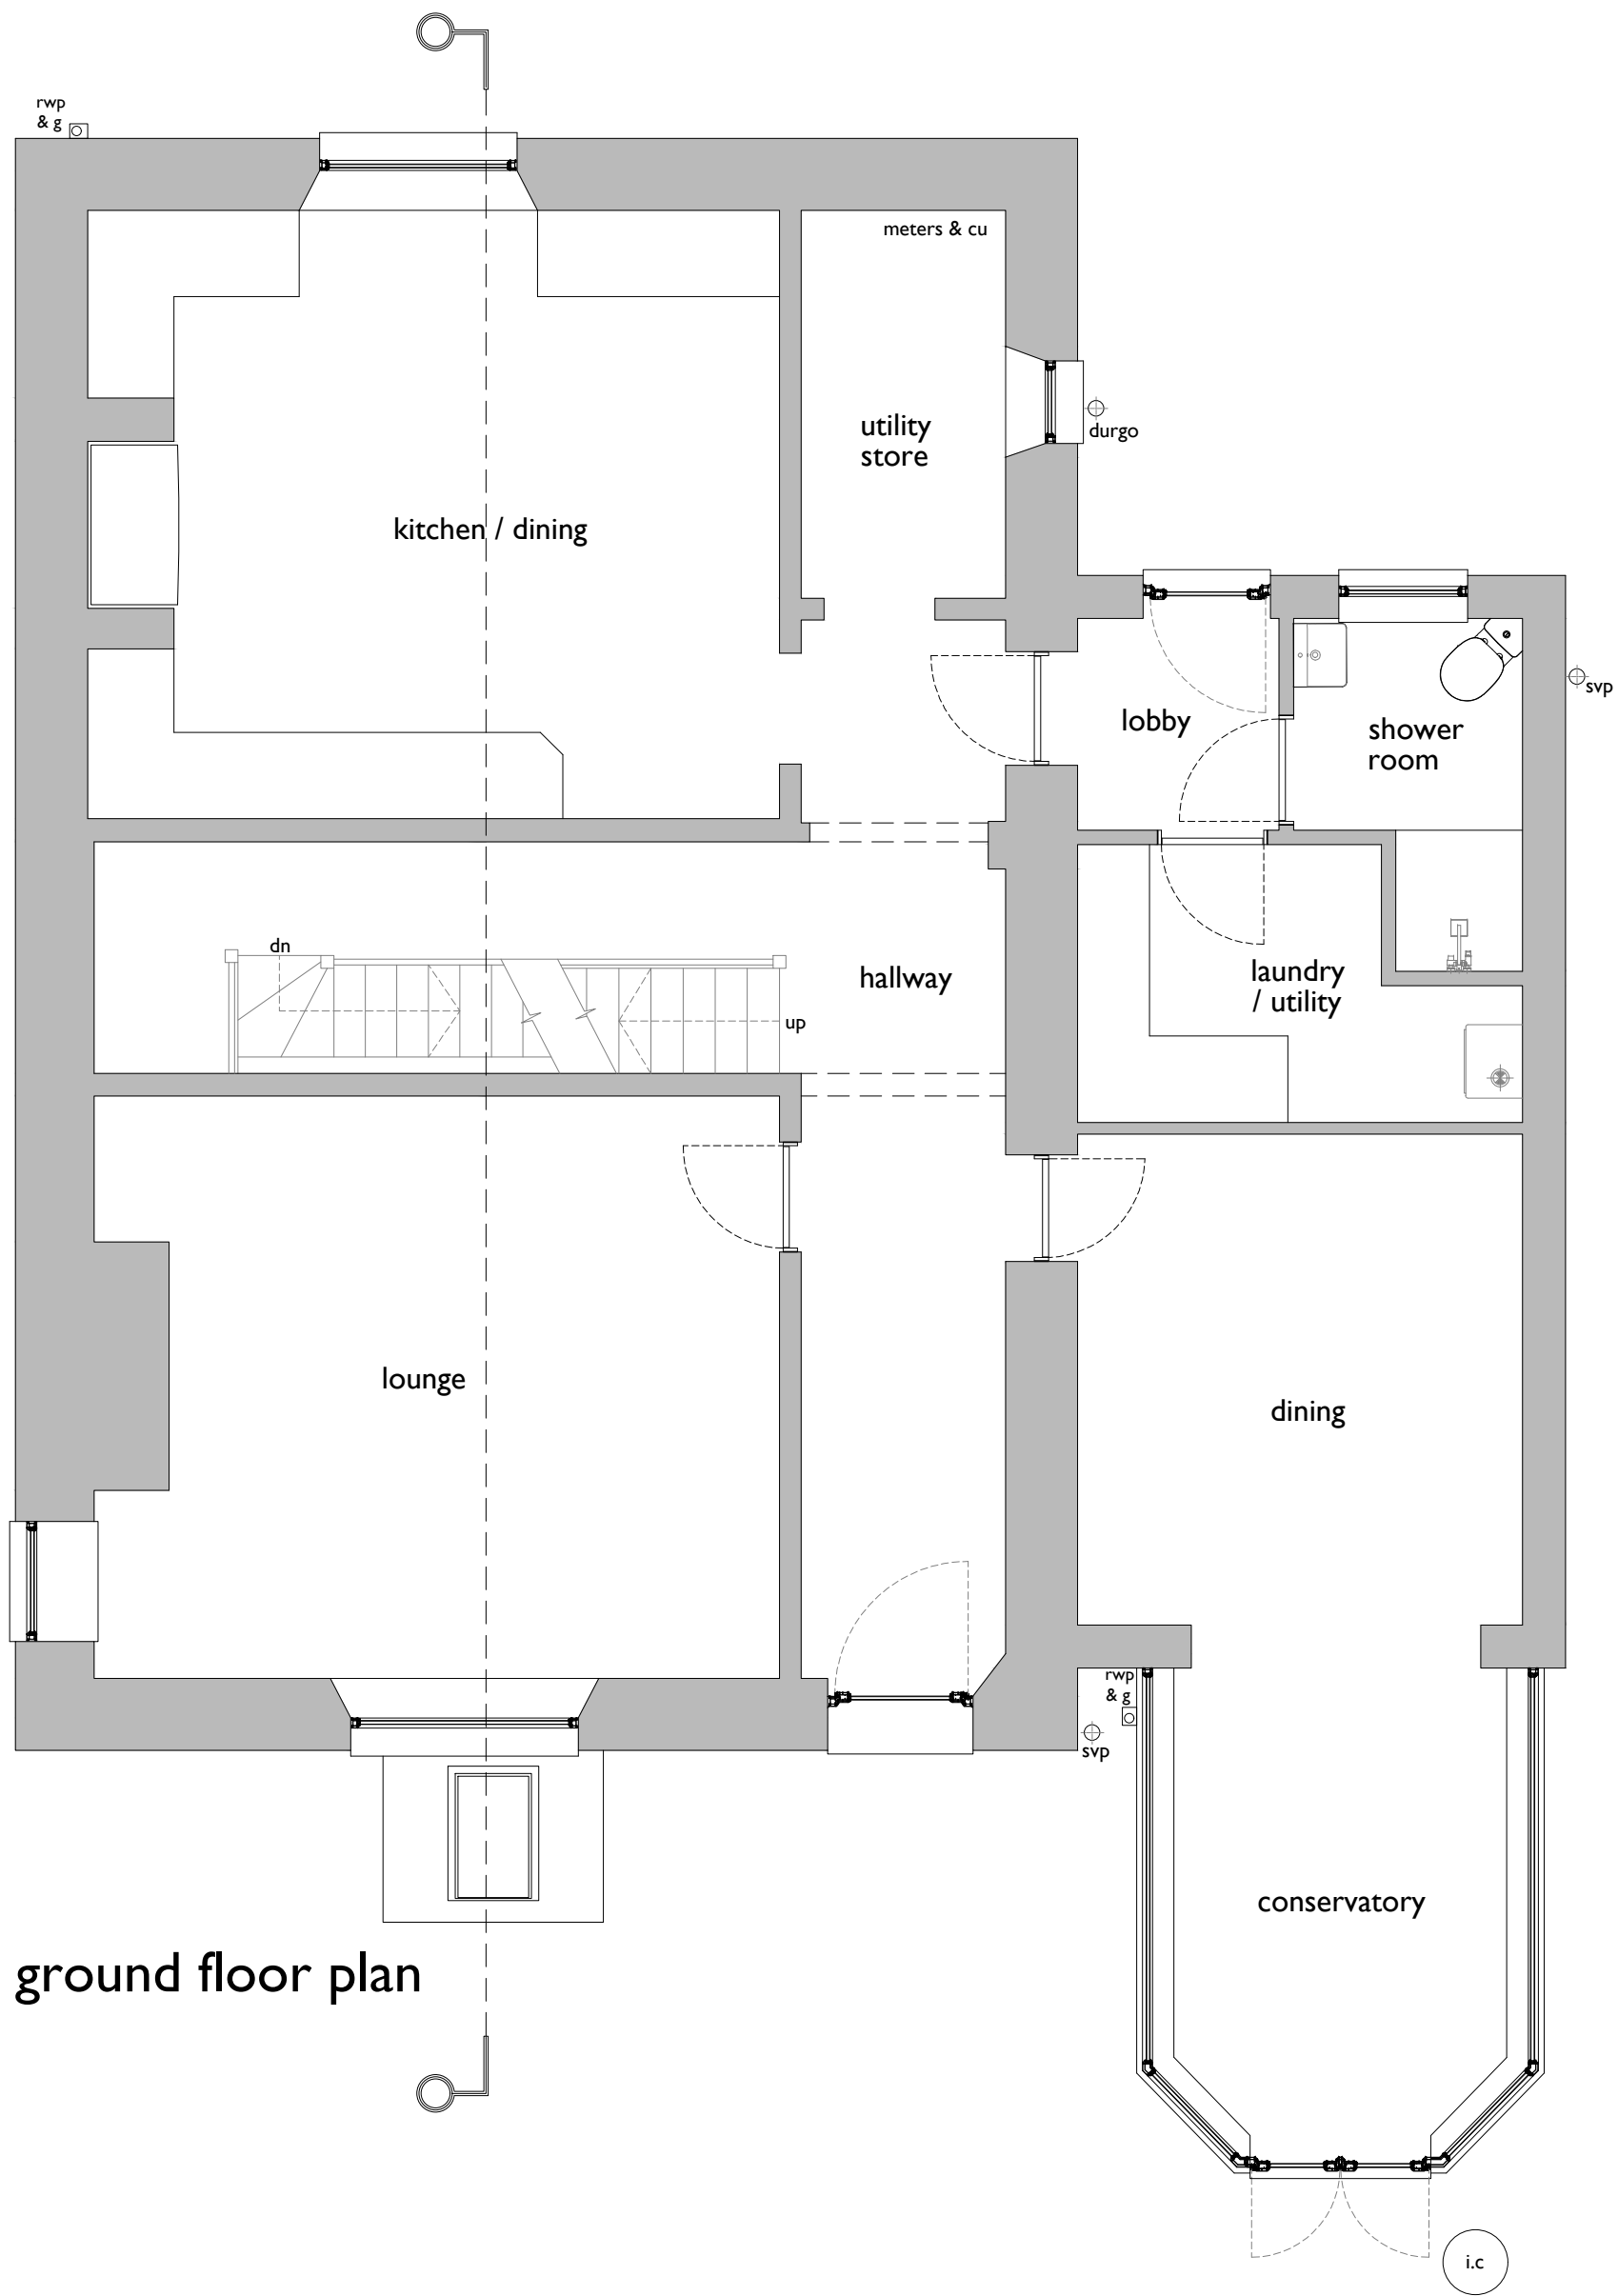

ground floor plan

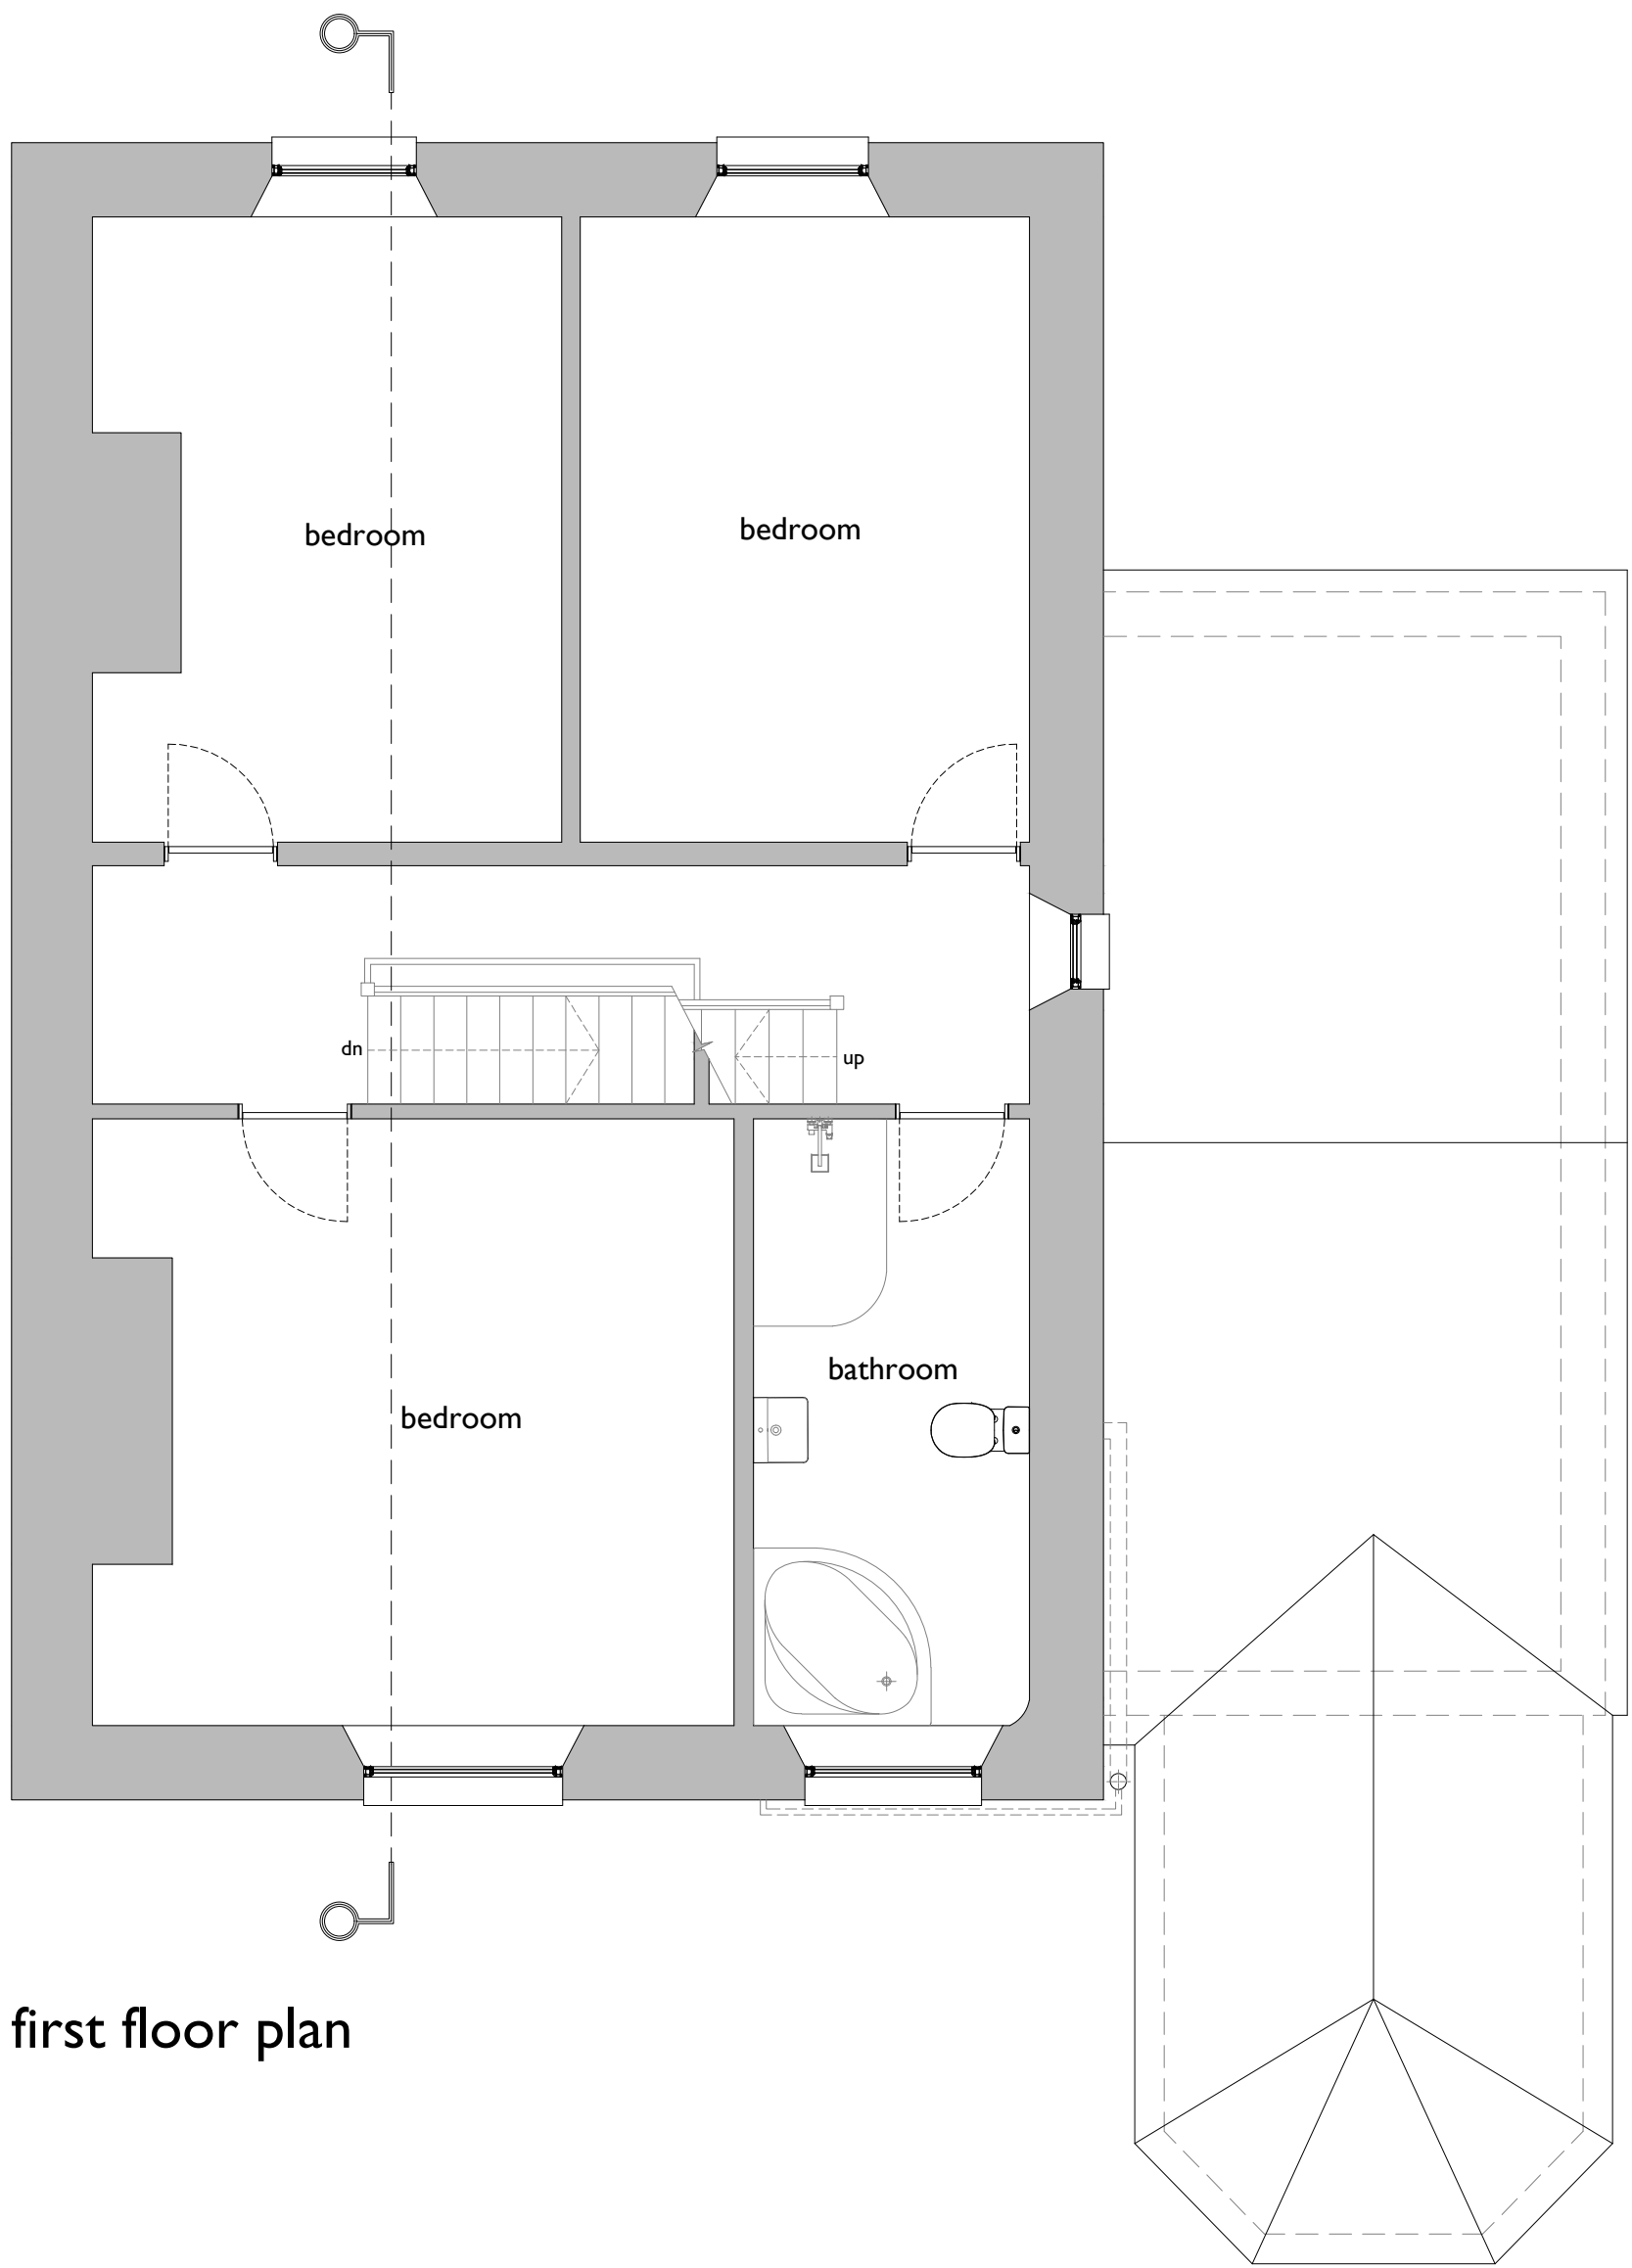

first floor plan

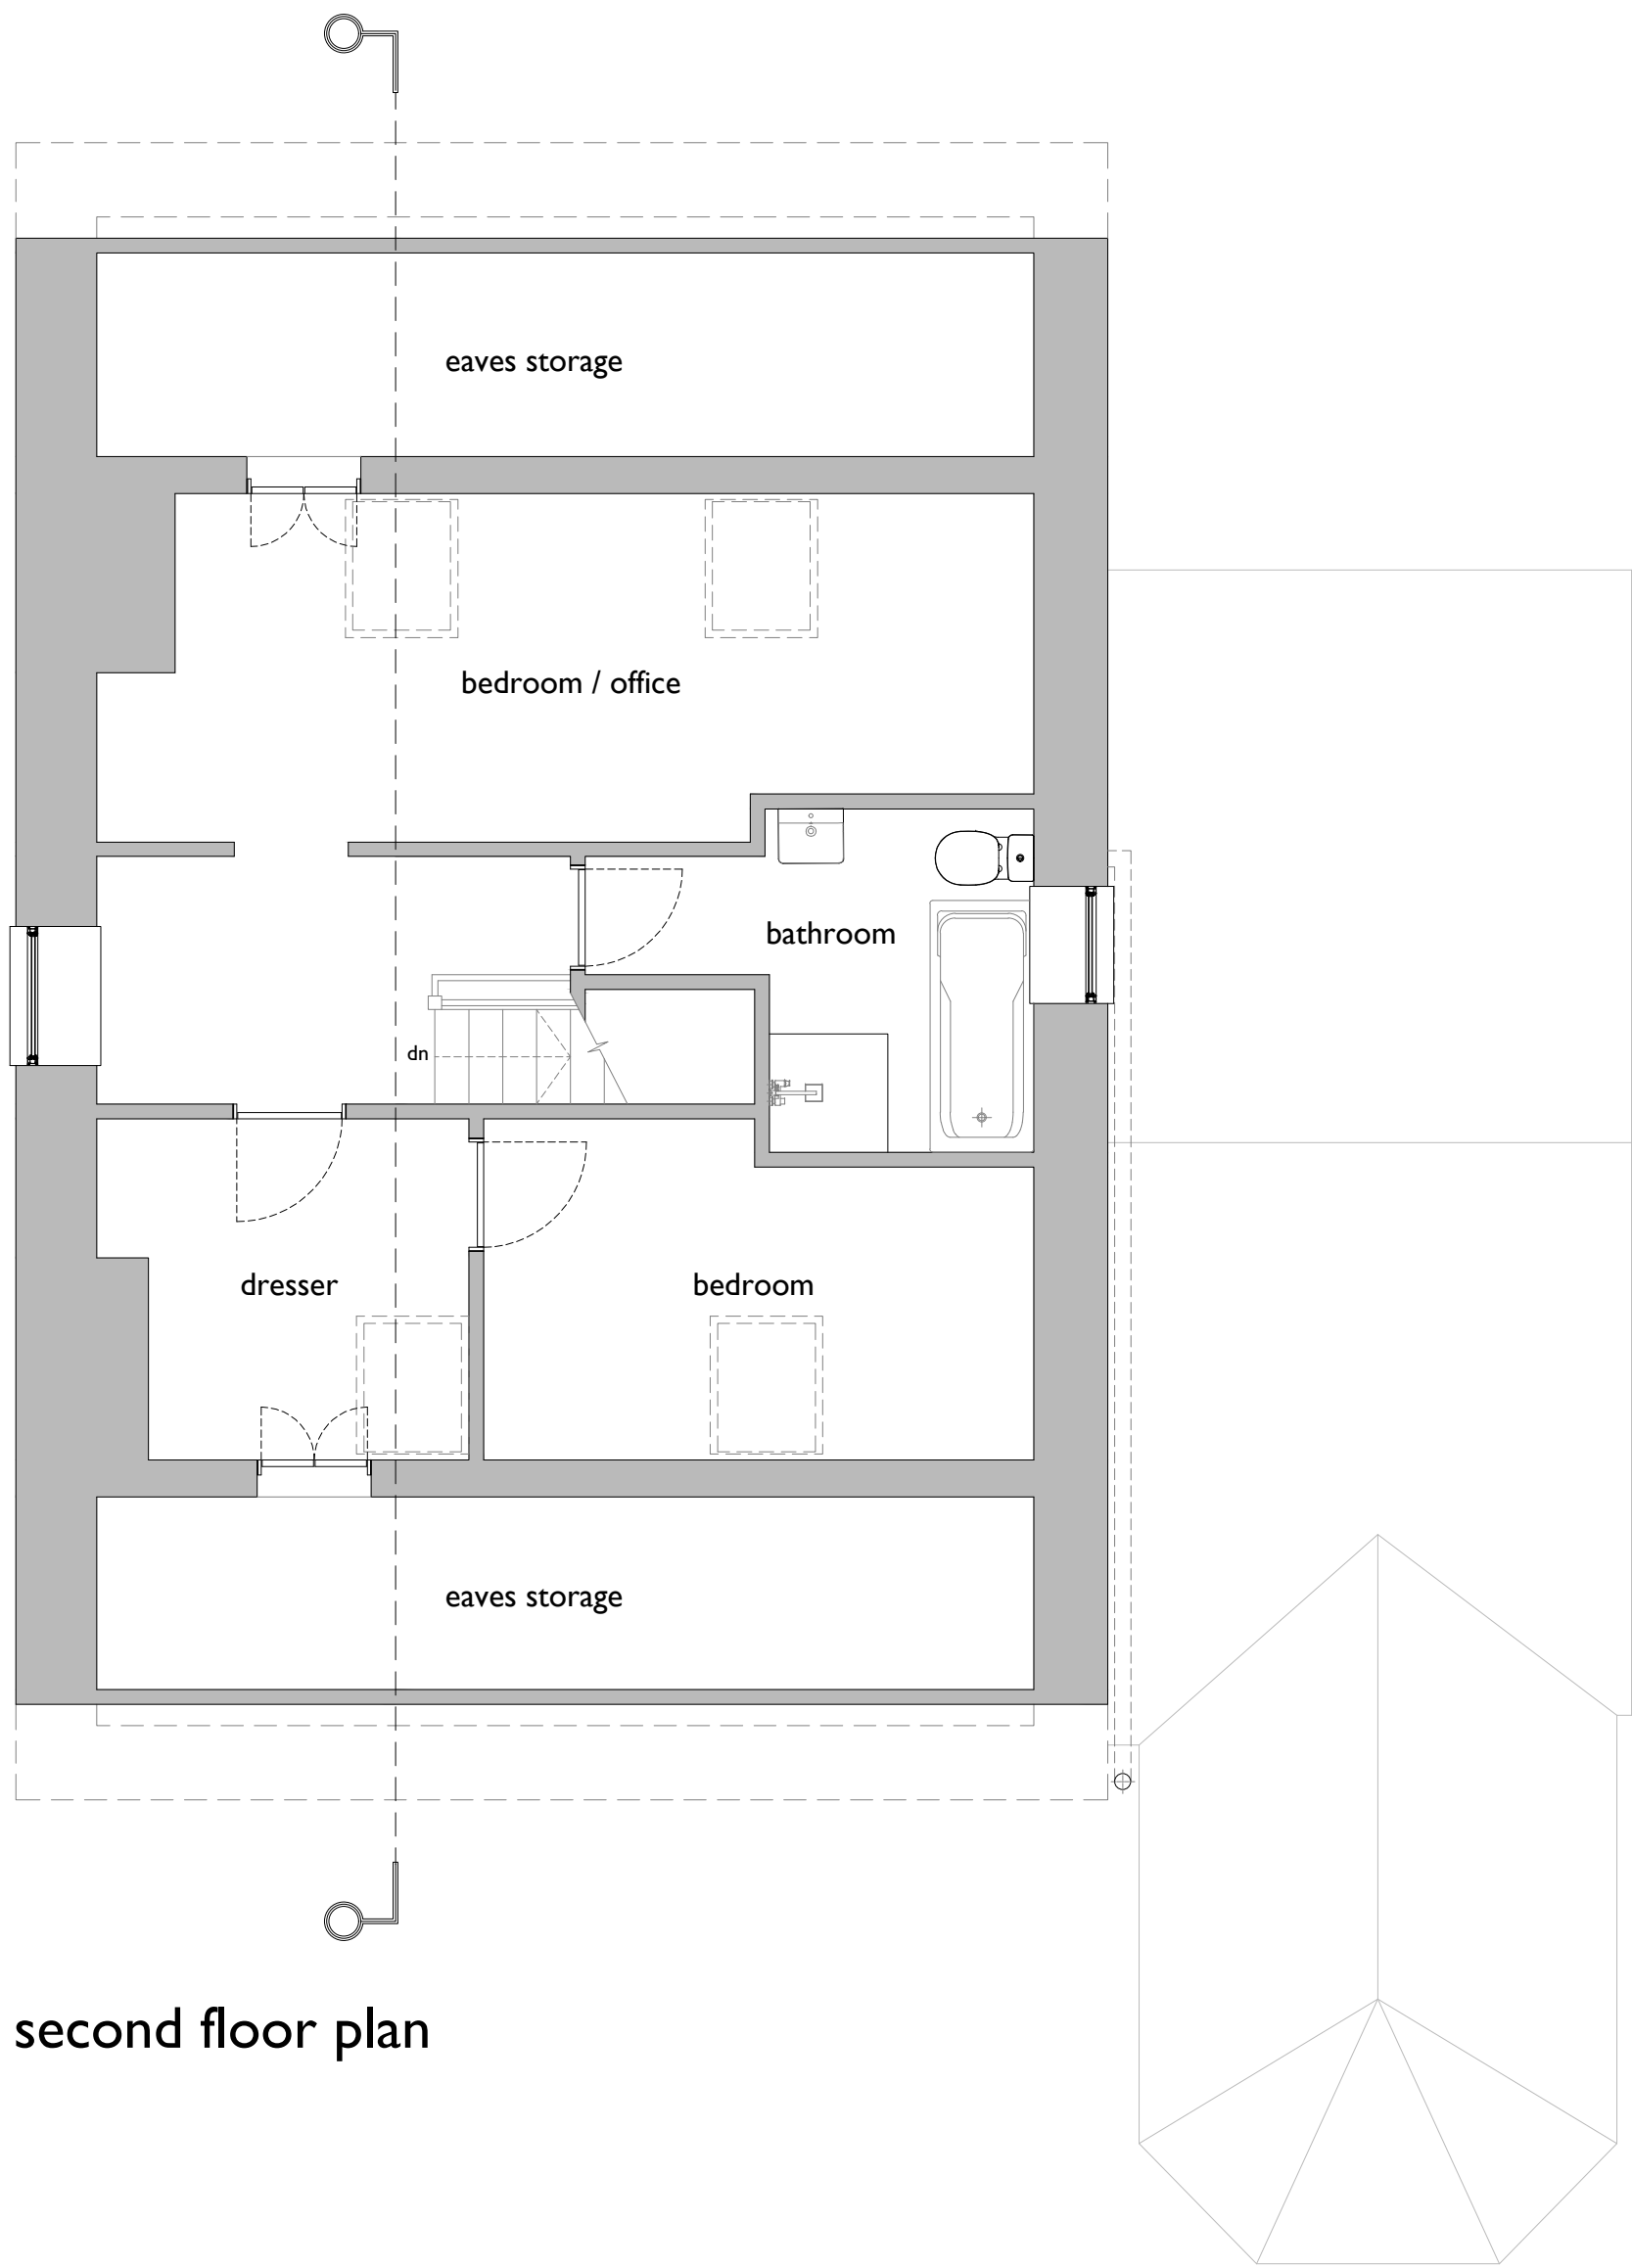

second floor plan