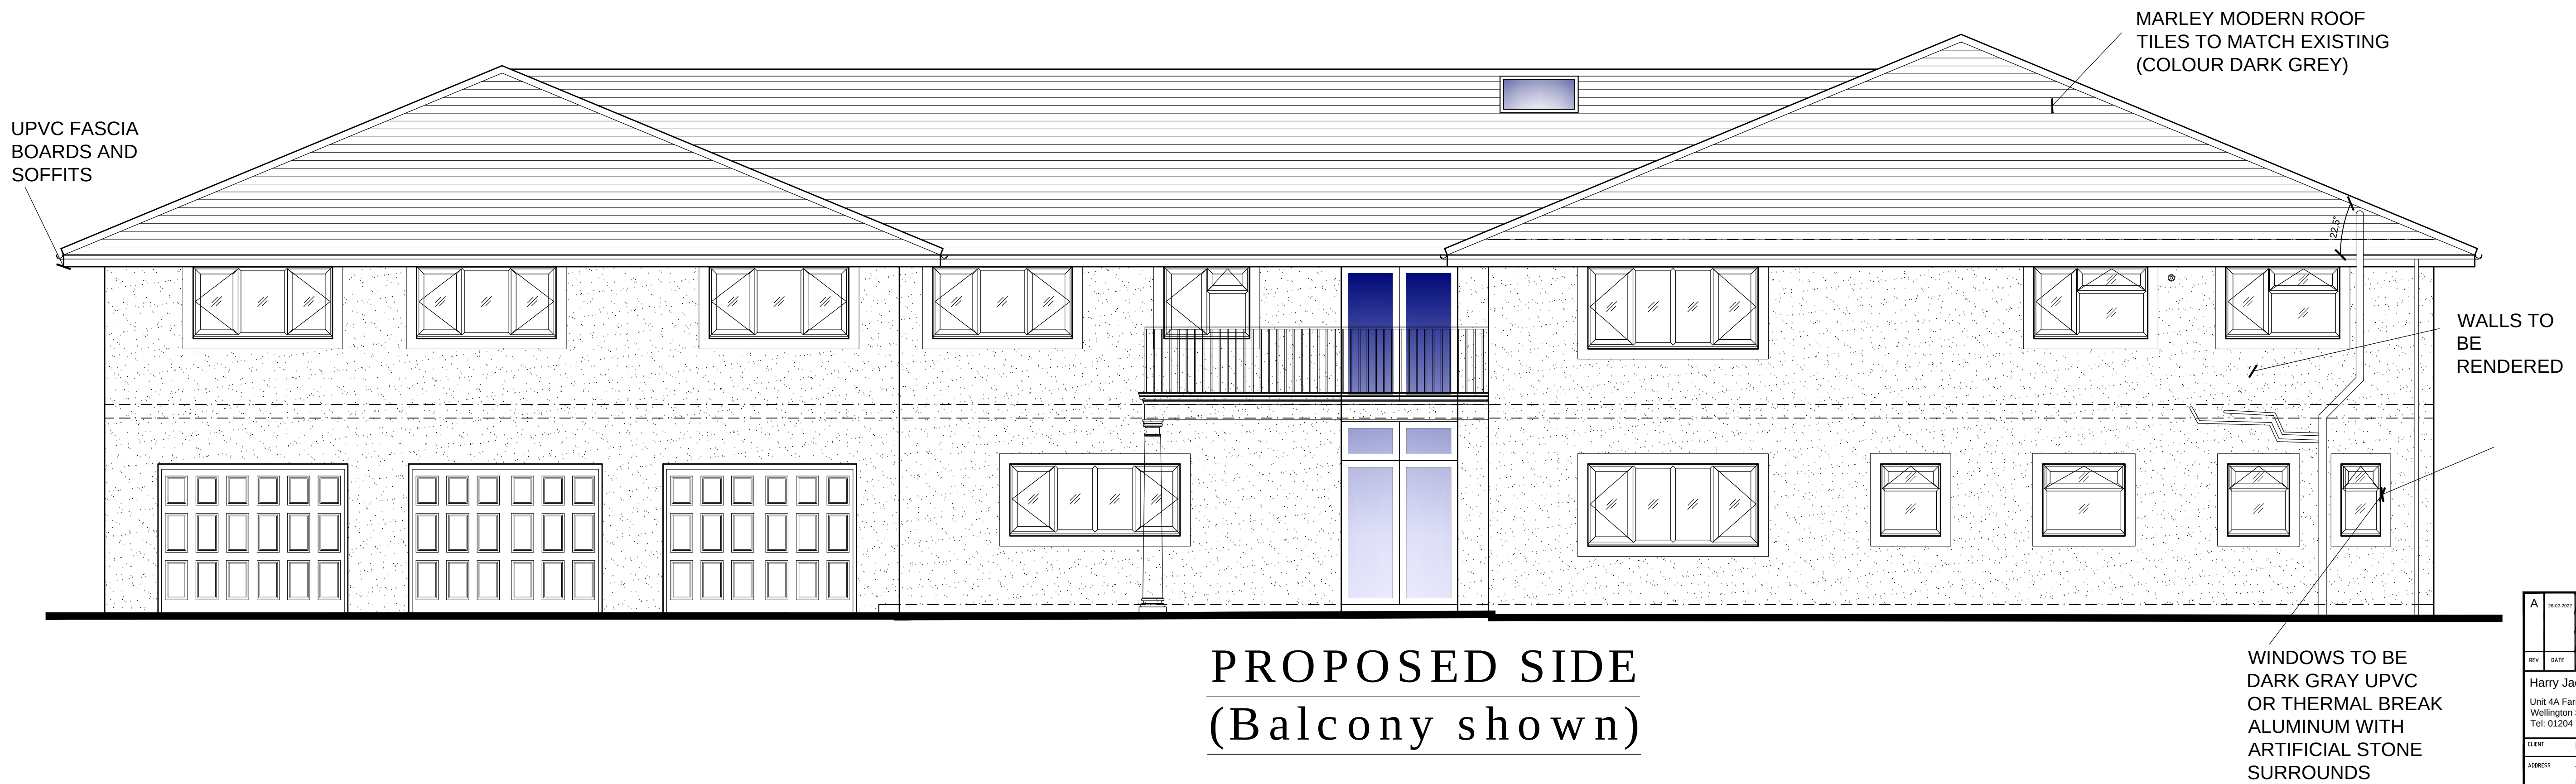
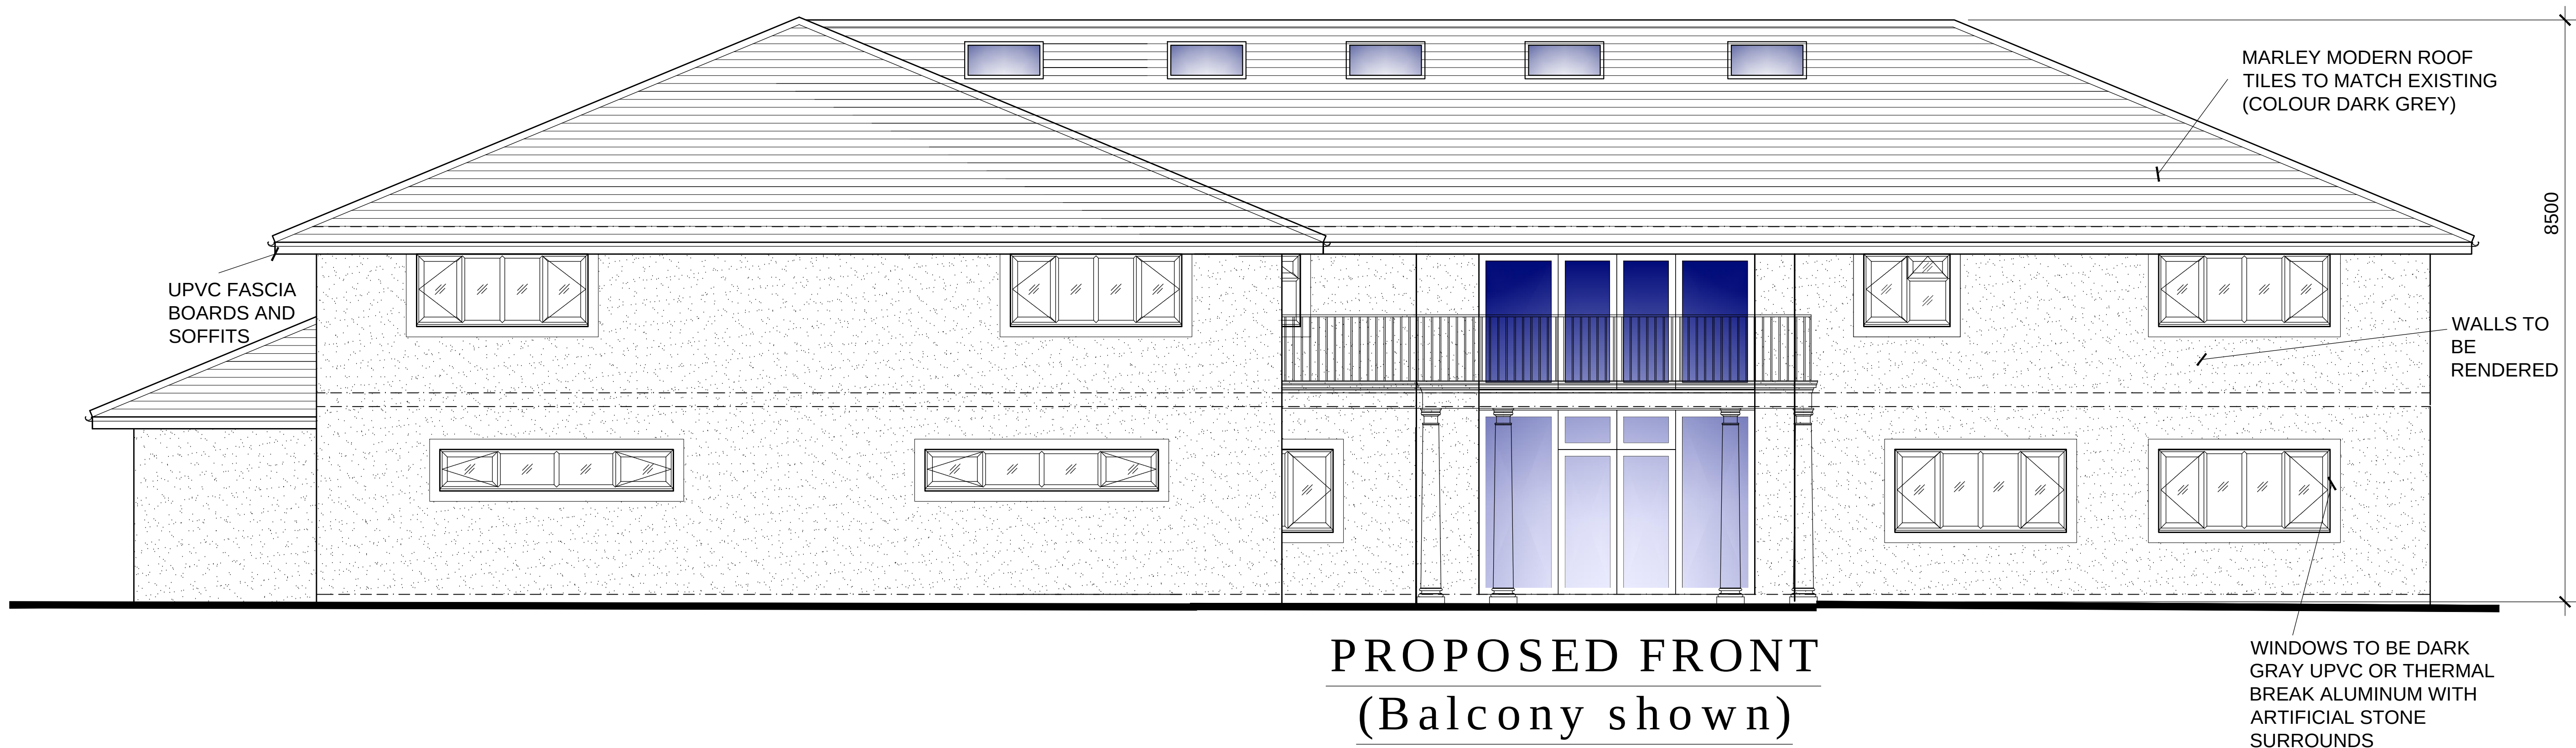


A	20/10/2022	Garage & 1st fl. over altered to increase distance from boundary	INT
REV	DATE	AMENDMENTS	INT
Harry Jackson Surveyors Limited Unit 4A Farnworth Park Industrial Estate Wellington Street, Farnworth, Bolton BL4 7BY Tel: 01204 701740 Mobile: 07931 321879			
CLIENT	Mrs Shahana Begum		
ADDRESS	The Gatehouse Woodhill Road Bury BL8 1BN		
PROJECT	Extension & Alts to Existing Dwelling		
TITLE	Proposed Elevations (Sheet 3 of 3)		
DRAWING No.	07	REV	A
SCALE	1:50	DATE	Sept 2017
DRAWN BY	EE	SHEET SIZE	A1
CHECKED BY	HJ	COPRIGHT	©