



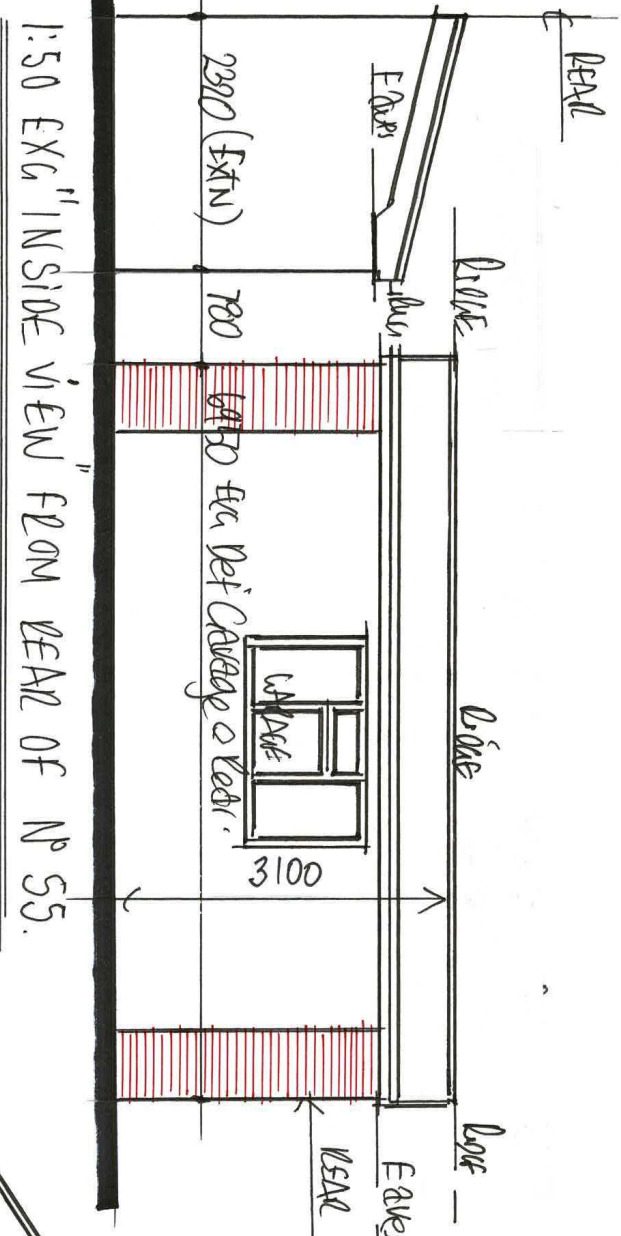


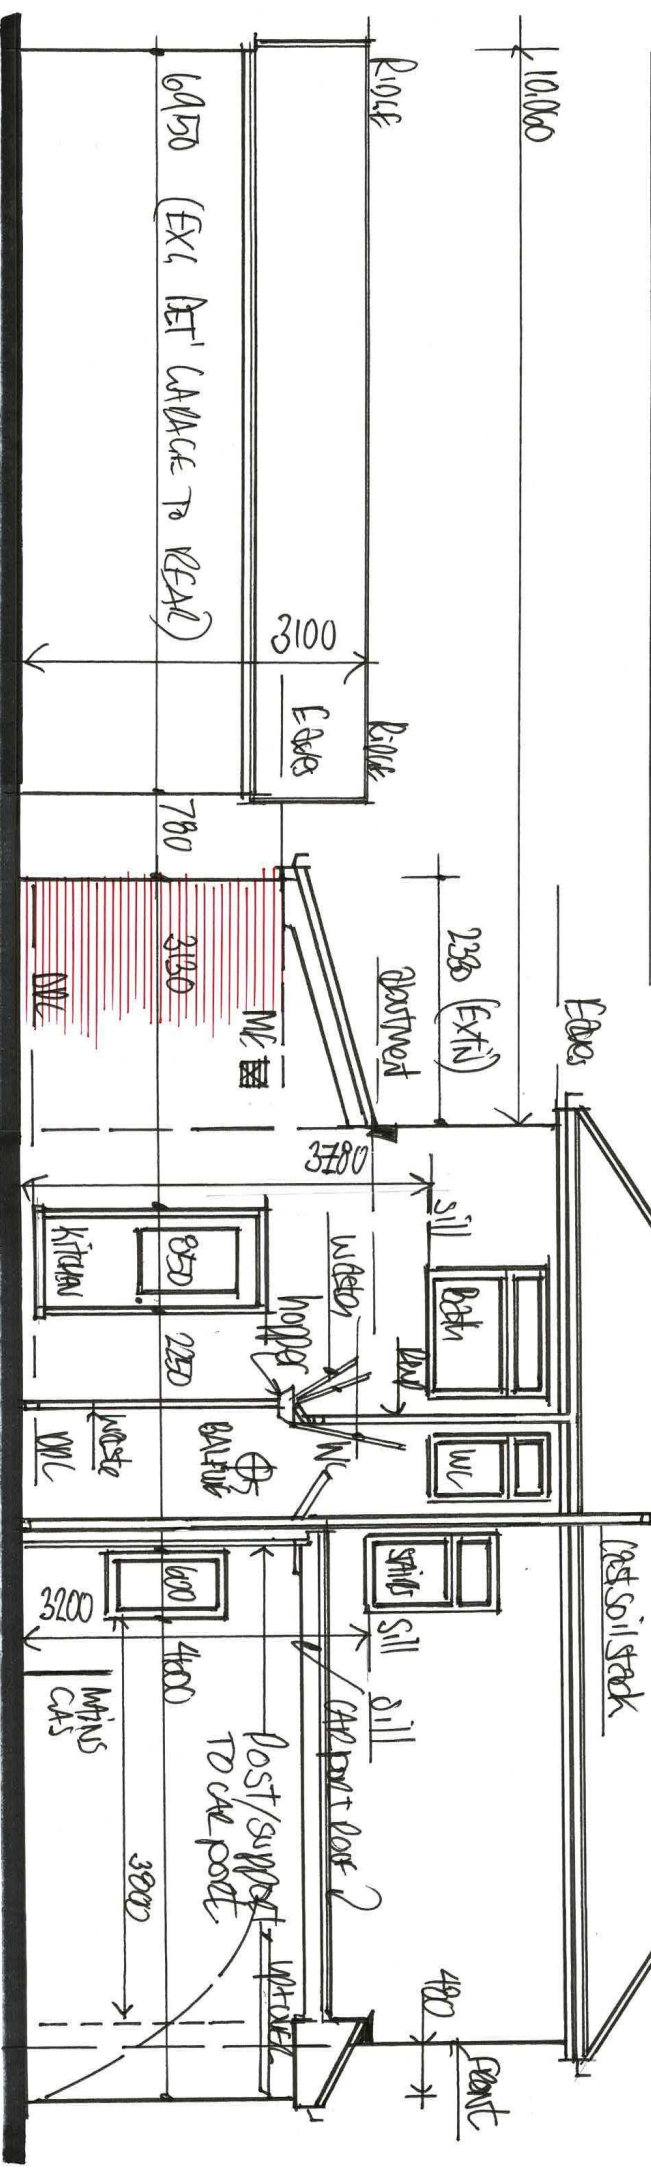

ORIGINAL CAST-IRON SOILSTACK LOCATED ON
CARE END TO 1ST FLOOR BATH/WC AREAS.

• NOTE - IF PROPERTY IS OWNED ON A SEVERED
TRAUSE THEN LANDLORDS CONSULTATION ALSO
BE DEEMED NECESSARY IN ADDITION TO
THAT OF THE PLANNING AUTHORITY ABOVE
BUILDING CONTROL BEFORE BUYER COUNCIL.

1:50 EXISTING SIDE ELEVATION FROM N° 51

D L G N°:
3