


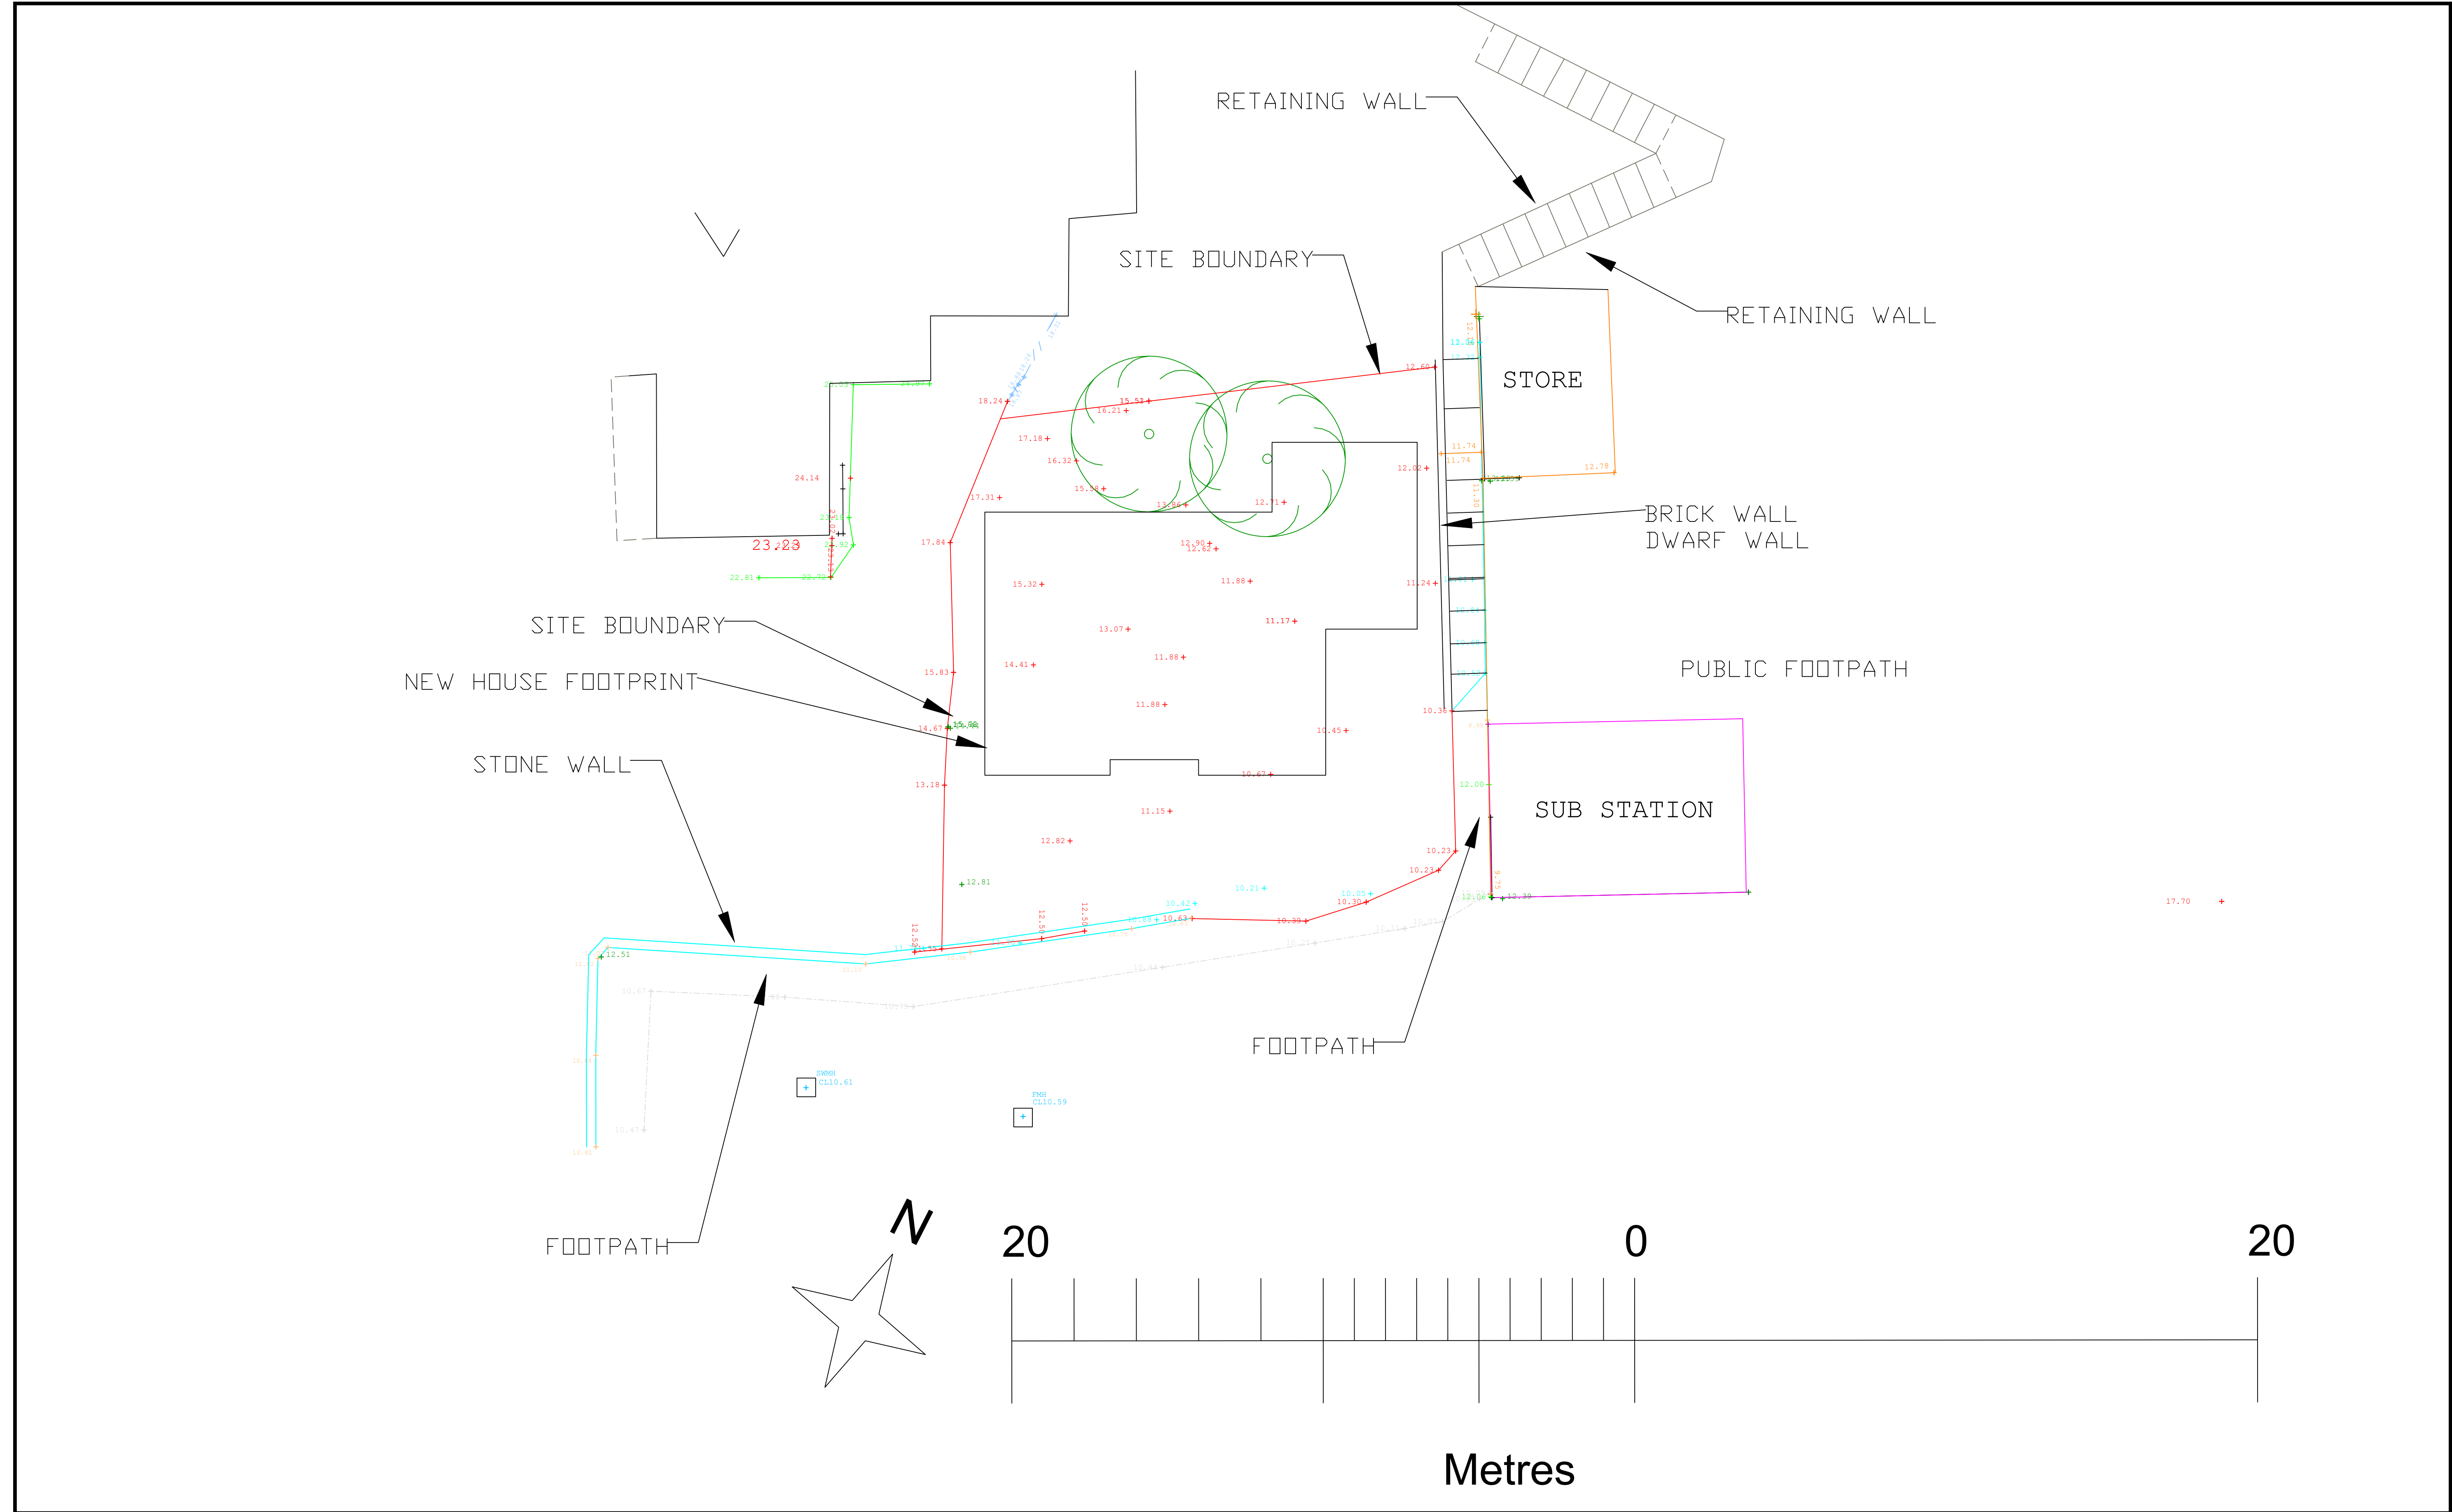

CLIENT AYAZ KHAWAJA	JOB LAND ADJACENT TO 7 RINGLEY DRIVE & 11 DOVEHOUSE CLOSE WHITEFIELD M45 7PE	TITLE PROPOSED DEVELOPMENT TOPOGRAPHICAL SURVEY PARAGRAPH 1	DRAWN DH		RFP SURVEYS Consulting Engineers Tel: 0161 655 3703 Fax: 0161 655 3150 920 Edenfield Road, Norden, Rochdale, OL12 7SS	
			DATE AUG 2021	CHECKED		
			SCALE 1 : 100@A1	APPROVED		
			DRG No. 21082/02			REV