
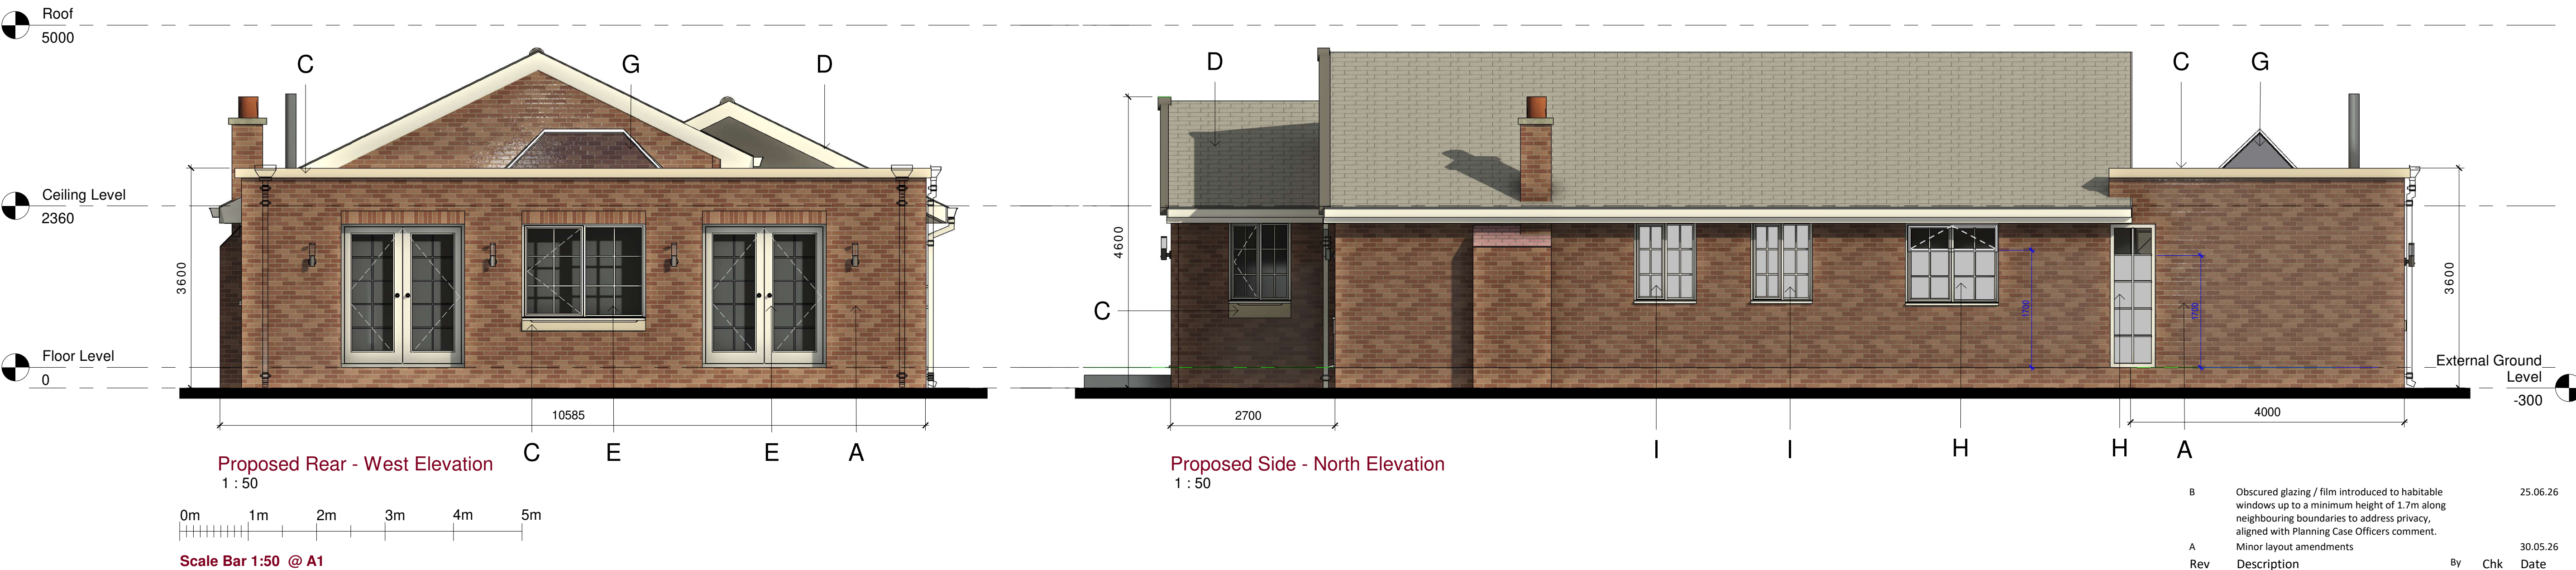


PLANNING

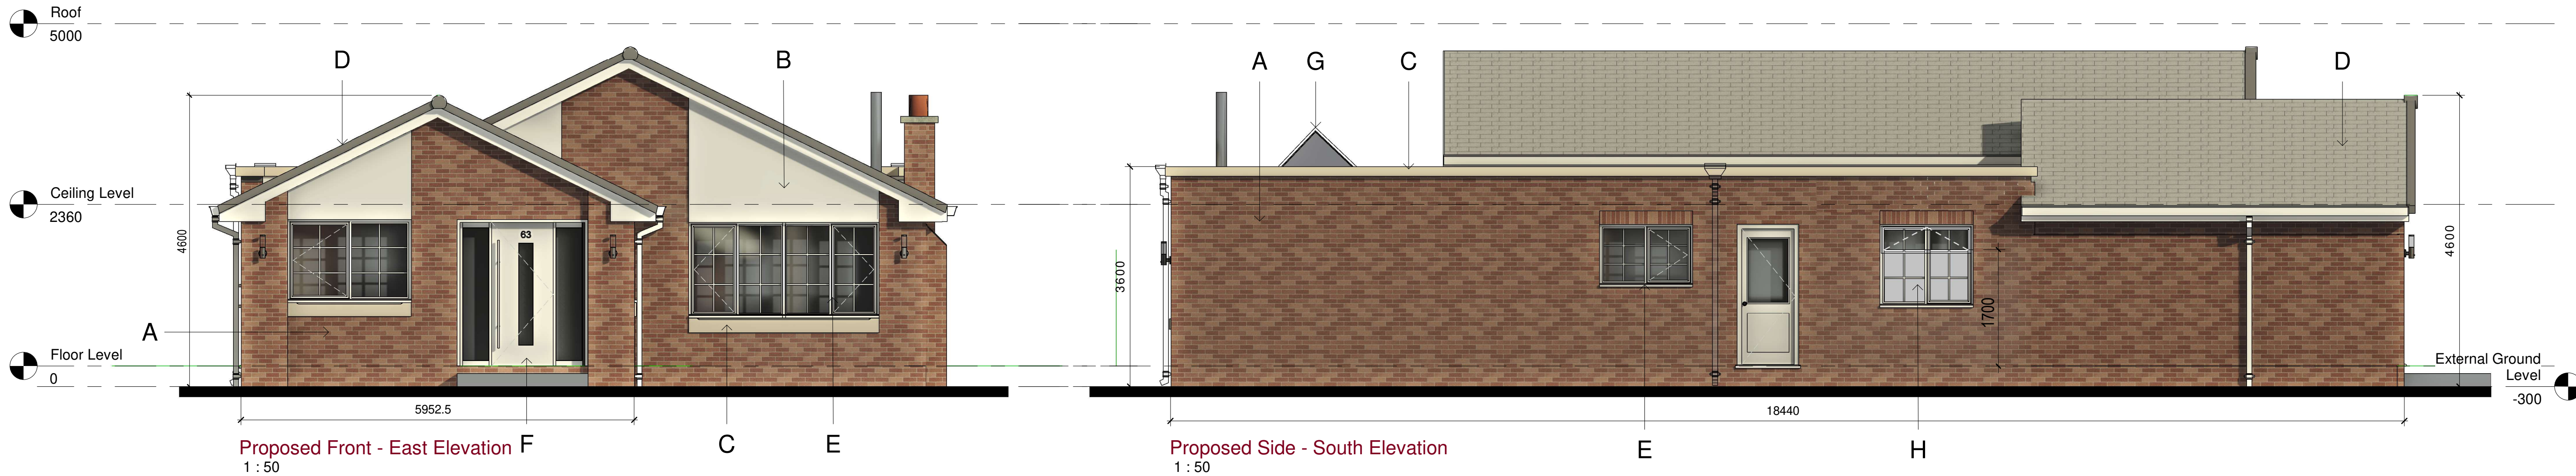

Material Schedule

- A. Brickwork to match existing.
- B. Silicone through colour render.
- C. Cast Stone cill and coping.
- D. Concrete roof tiles to match existing.
- E. U-PVC and metal doors and windows.
- F. Composite doors.
- G. Low profiled double glazed aluminium roof lantern.
- H. Obscurely glazed film upto and internal height of 1.7m.
- I. Obscurely glazing associated with Bathroom / Ensuite

B	Obscured glazing / film introduced to habitable windows up to a minimum height of 1.7m along neighbouring boundaries to address privacy, aligned with Planning Case Officers comment.	25.06.26
A	Minor layout amendments	30.05.26
Rev	Description	By Chk Date
Project:	63 Watling Street	
Title:	Proposed Extension	
Client:	Mr G. Bunnell	
Drawn By:	Author	Checked By: Checker on 25.06.26
Original Size:	A1	Project Number: -
Drawing Number:	B1-XX-DR-A-3001	REV B