


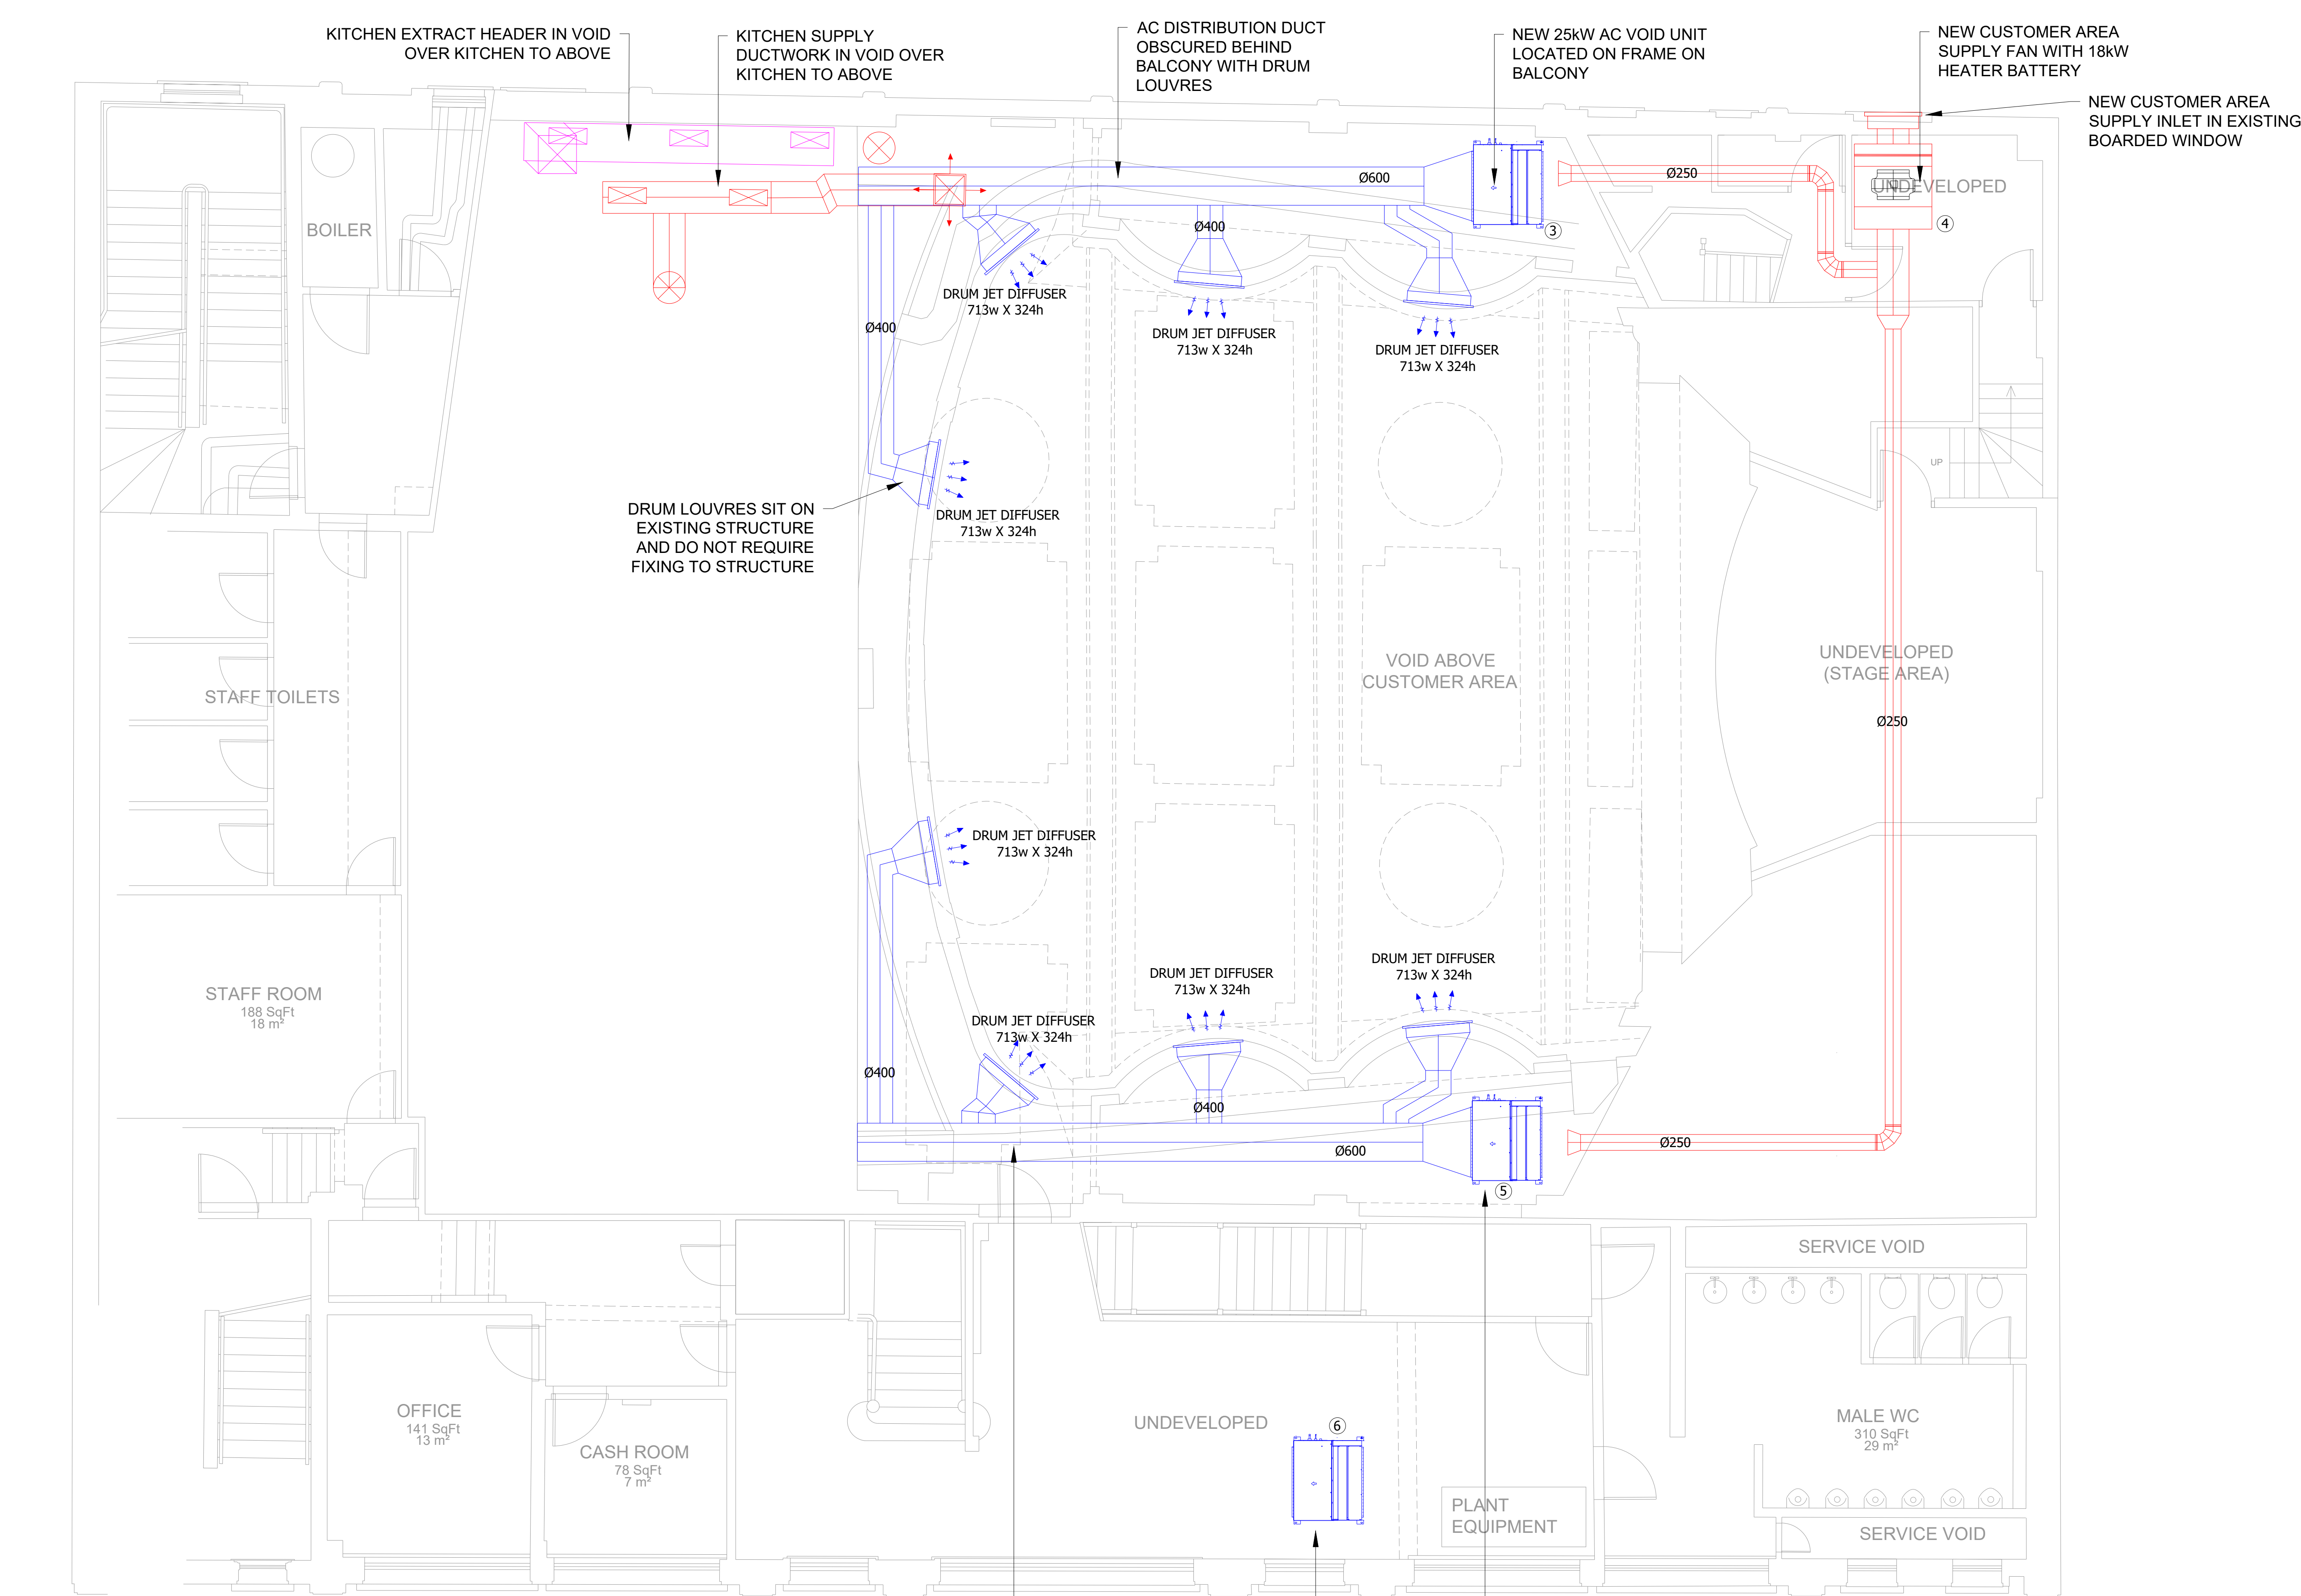

PLANT SCHEDULE					
REF. No.	DESIGNATION	MAKE	MODEL	ELEC. DATA	NOISE DATA
1	LADIES TOILET EXTRACT	SYSTEMAIR	PRIO 250	13A	
2	CUSTOMER AREA AC1	DAIKIN	FEAD-M140JA2	16A 3 PHASE	EXISTING
3	CUSTOMER AREA AC2	DAIKIN	FEA-M250LA2	16A 3 PHASE	
4	CUSTOMER AREA SUPPLY FAN	SYSTEMAIR	MUB 062560	16A 3 PHASE	
5	CUSTOMER AREA AC3	DAIKIN	FEA-M250LA2	16A 3 PHASE	
6	CUSTOMER AREA AC4	DAIKIN	FEA-M200LA2	16A 3 PHASE	EXISTING
7	KITCHEN EXTRACT	SYSTEMAIR	MUB-T062560	16A 3 PHASE	
8	KITCHEN SUPPLY AHU	SYSTEMAIR	MUB 062560	16A 3 PHASE	
9	CUSTOMER AREA EXTRACT	SYSTEMAIR	PRIO 500	TBA	
10	KITCHEN DX CONDENSER	DAIKIN	PUZ-M200YKA2		
11	KITCHEN DX CONDENSER	DAIKIN	PUZ-M200YKA2		
12	CUSTOMER AREA AC2	DAIKIN	PUZ-M250YKA2		
13	CUSTOMER AREA AC3	DAIKIN	PUZ-M250YKA2		
14	CUSTOMER AREA AC1	DAIKIN	PUZ-M140VKA2		
15	CUSTOMER AREA AC4	DAIKIN	PUZ-M200YKA2		
16	CUSTOMER AREA AC	DAIKIN	PUZ-M250YKA2		

Revisions		
1	4/12/25	Information Added
Rev	Date	Comments



Jigsaw

Mechanical, Electrical and Environmental Solutions Limited

53 Bluebell Road, Kingsnorth, Ashford, Kent TN23 3BJ
+44 (0)7881790268

email: drawings@jigsawmees.co.uk - web: www.jigsawmees.co.uk

Client:
JD Wethespoon PLC

Project:
The Art Picture House, Bury

Drawing Subject:
First Floor Mechanical

Drawing Description:
Proposed Mechanical Scheme

Scale: 1:50 @ A1	Drawn By: SW	Date: June 2025
---------------------	-----------------	--------------------

Drawing Number: 2444 M102	Rev: 1
-------------------------------------	------------------