


PLANT SCHEDULE						
REF. No.	DESIGNATION	MAKE	MODEL	ELEC. DATA	NOISE DATA	NOTES
1	LADIES TOILET EXTRACT	SYSTEMAIR	PRID 250	13A		
2	CUSTOMER AREA AC1	mitsubishi electric	PEAD-M140JA2	16A 3 PHASE		EXISTING
3	CUSTOMER AREA AC2	mitsubishi electric	PEA-M250LA2	16A 3 PHASE		
4	CUSTOMER AREA SUPPLY FAN	SYSTEMAIR	MUB 062560	16A 3 PHASE		
5	CUSTOMER AREA AC3	mitsubishi electric	PEA-M250LA2	16A 3 PHASE		
6	CUSTOMER AREA AC4	mitsubishi electric	PEA-M200LA2	16A 3 PHASE		EXISTING
7	KITCHEN EXTRACT	SYSTEMAIR	MUB-T062560			
8	KITCHEN SUPPLY AHU	SYSTEMAIR	MUB 062560	16A 3 PHASE		
9	CUSTOMER AREA EXTRACT	SYSTEMAIR	PRID 500	TBA		
10	KITCHEN DX CONDENSER	mitsubishi electric	PUZ-M200YKA2			
11	KITCHEN DX CONDENSER	mitsubishi electric	PUZ-M200YKA2			
12	CUSTOMER AREA AC2	mitsubishi electric	PUZ-M250YKA2			
13	CUSTOMER AREA AC3	mitsubishi electric	PUZ-M250YKA2			
14	CUSTOMER AREA AC1	mitsubishi electric	PUZ-M140VKA2			
15	CUSTOMER AREA AC4	mitsubishi electric	PUZ-M200YKA2			
16	CUSTOMER AREA AC	mitsubishi electric	PUZ-M250YKA2			

Revisions		
1	4/12/25	Information Added
Rev	Date	Comments

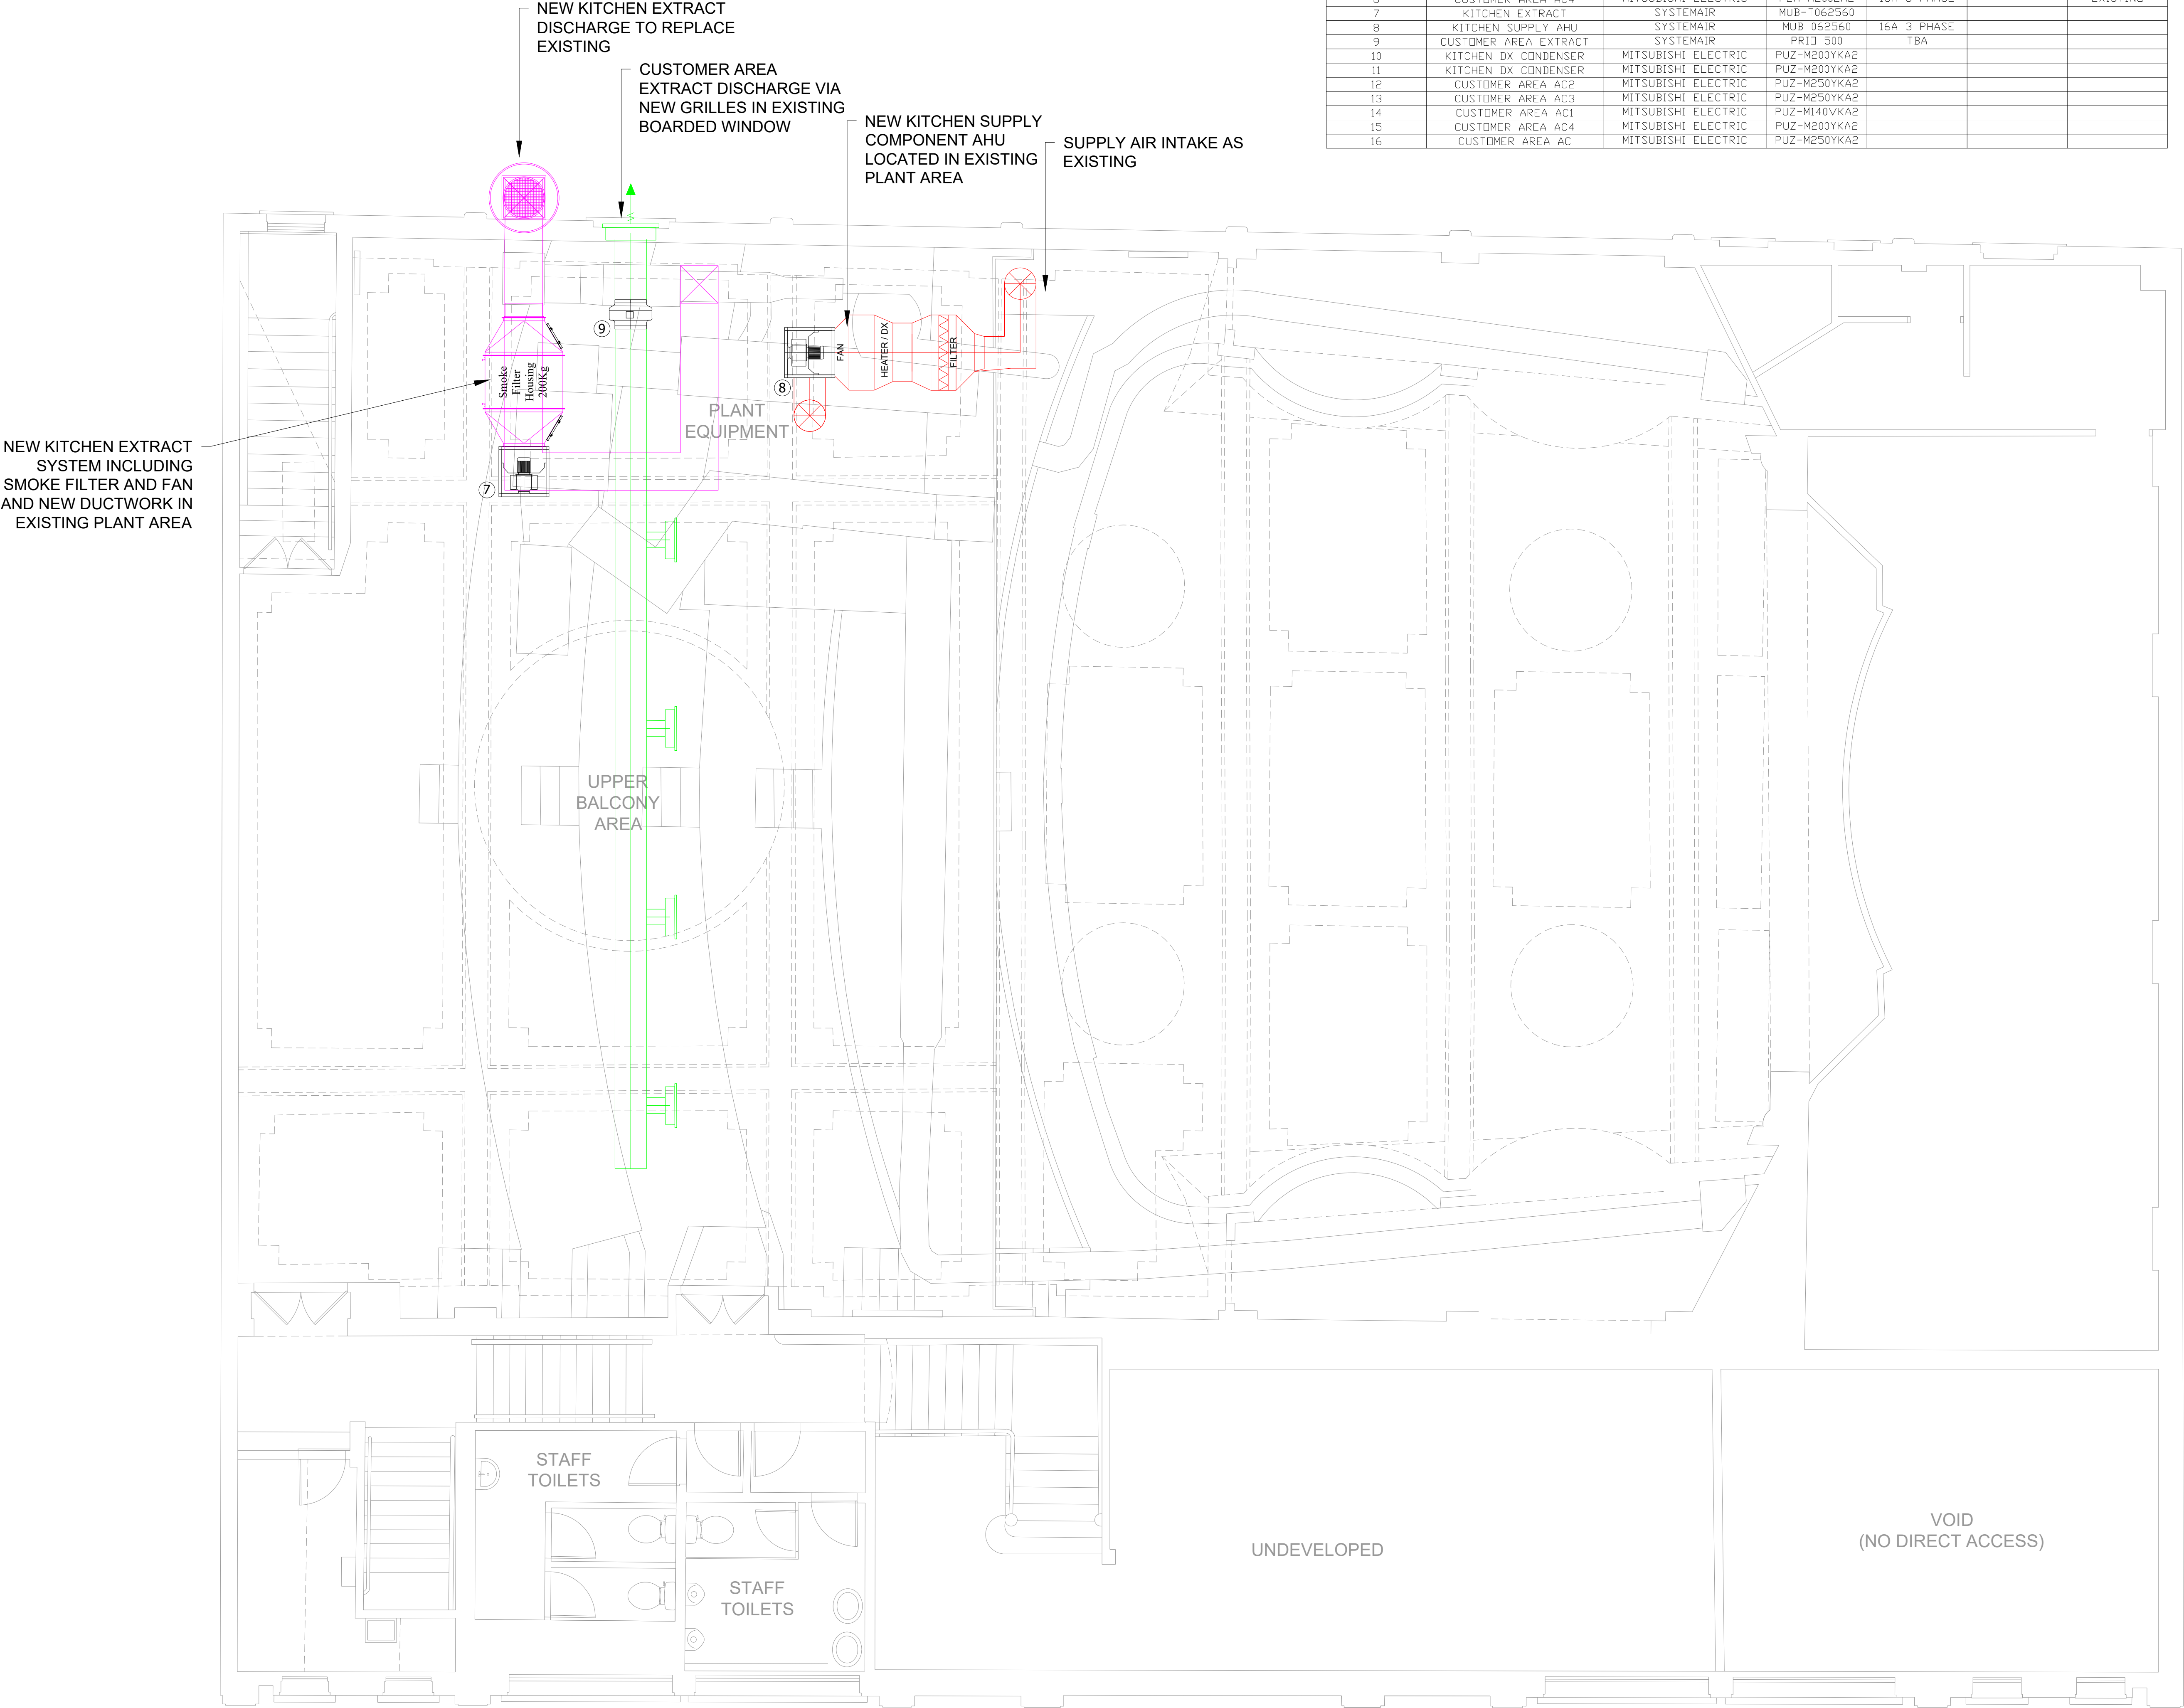

Jigsaw

Mechanical, Electrical and Environmental Solutions Limited

53 Bluebell Road, Kingsnorth, Ashford, Kent TN23 3BJ
+44 (0) 7881 701268

email: drawings@jigsawmees.co.uk - web: www.jigsawmees.co.uk

Client:
JD Wethespoon PLC

Project:
The Art Picture House, Bury

Drawing Subject:
Second Floor Mechanical

Drawing Description:
Proposed Mechanical Scheme

Scale: 1:50 @ A1	Drawn By: SW	Date: June 2025
---------------------	-----------------	--------------------

Drawing Number: 2444 M103	Rev: 1
-------------------------------------	------------------