


Do not scale from this drawing. All dimensions to be checked on site prior to manufacture and construction. This drawing is the property of Harrison Ince Holdings Limited and should not be reproduced without permission.
All discrepancies to be brought to the attention of the architect immediately.
This drawing is to be read in conjunction with the specification / bill of quantities and related drawings.

REVISIONS			
-	FIRST ISSUE	08.08.25	GW
A	PLANNING ISSUE	09.09.25	LEB
B	REVISED PLANNING ISSUE	05.12.25	GW

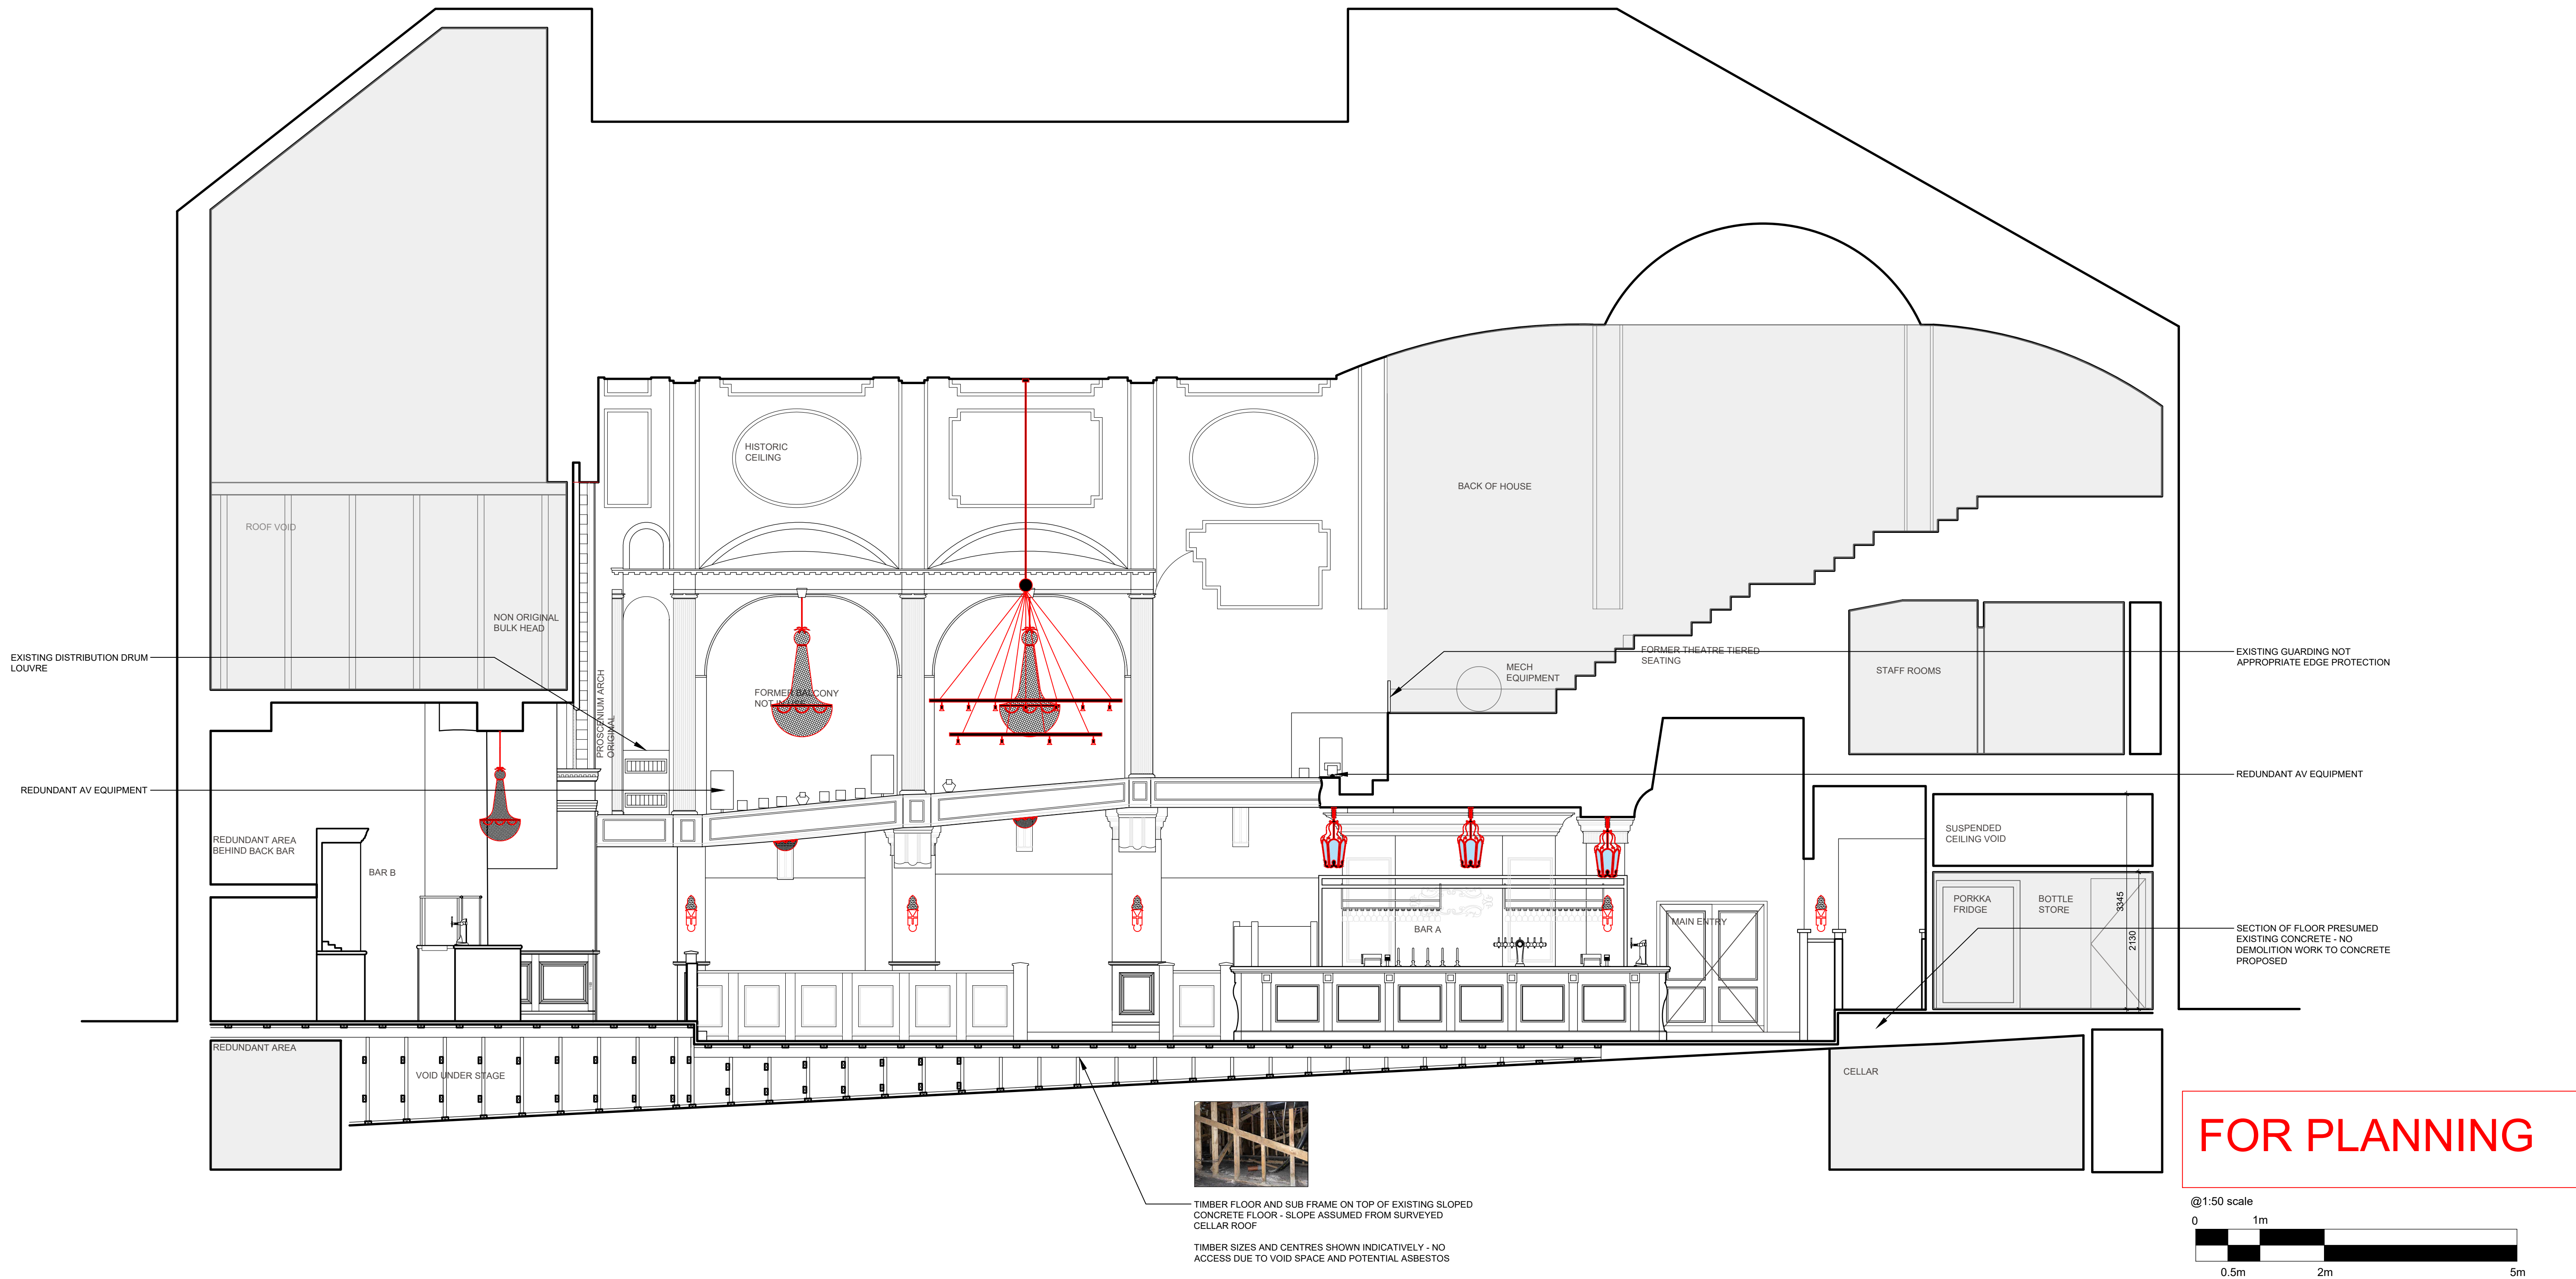

EXISTING SECTION A-A
Scale 1:50

	HARRISON INCE		
	ARCHITECTS INTERIOR DESIGNERS		
	JD WETHERSPOON PLC		
	CLIENT		
	THE ART PICTURE HOUSE, 36 HAYMARKET STREET, BURY BL9 0AY		
	PROJECT		
	SECTION A-A EXISTING		
	TITLE		
	DATE	DECEMBER 2025	SCALE 1:50 @ A1
	JOB NO.	PN6264-08	DWG. NO. AS06 B
	DRAWN CAD/GW		CHECKED

SUN HOUSE
2-4 LITTLE PETER STREET
KNOTT MALL
MANCHESTER
M15 4PS
TEL: 0161 236 3650
EMAIL: enquiries@harrison-ince.co.uk