

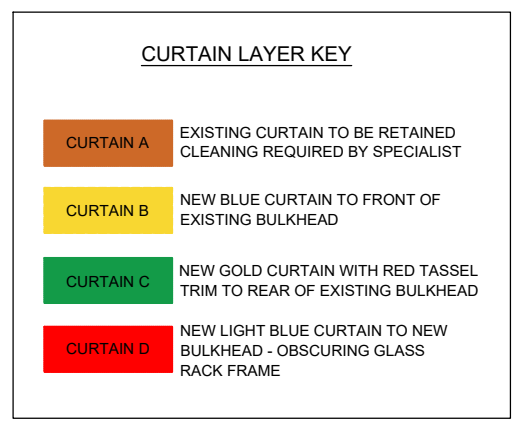
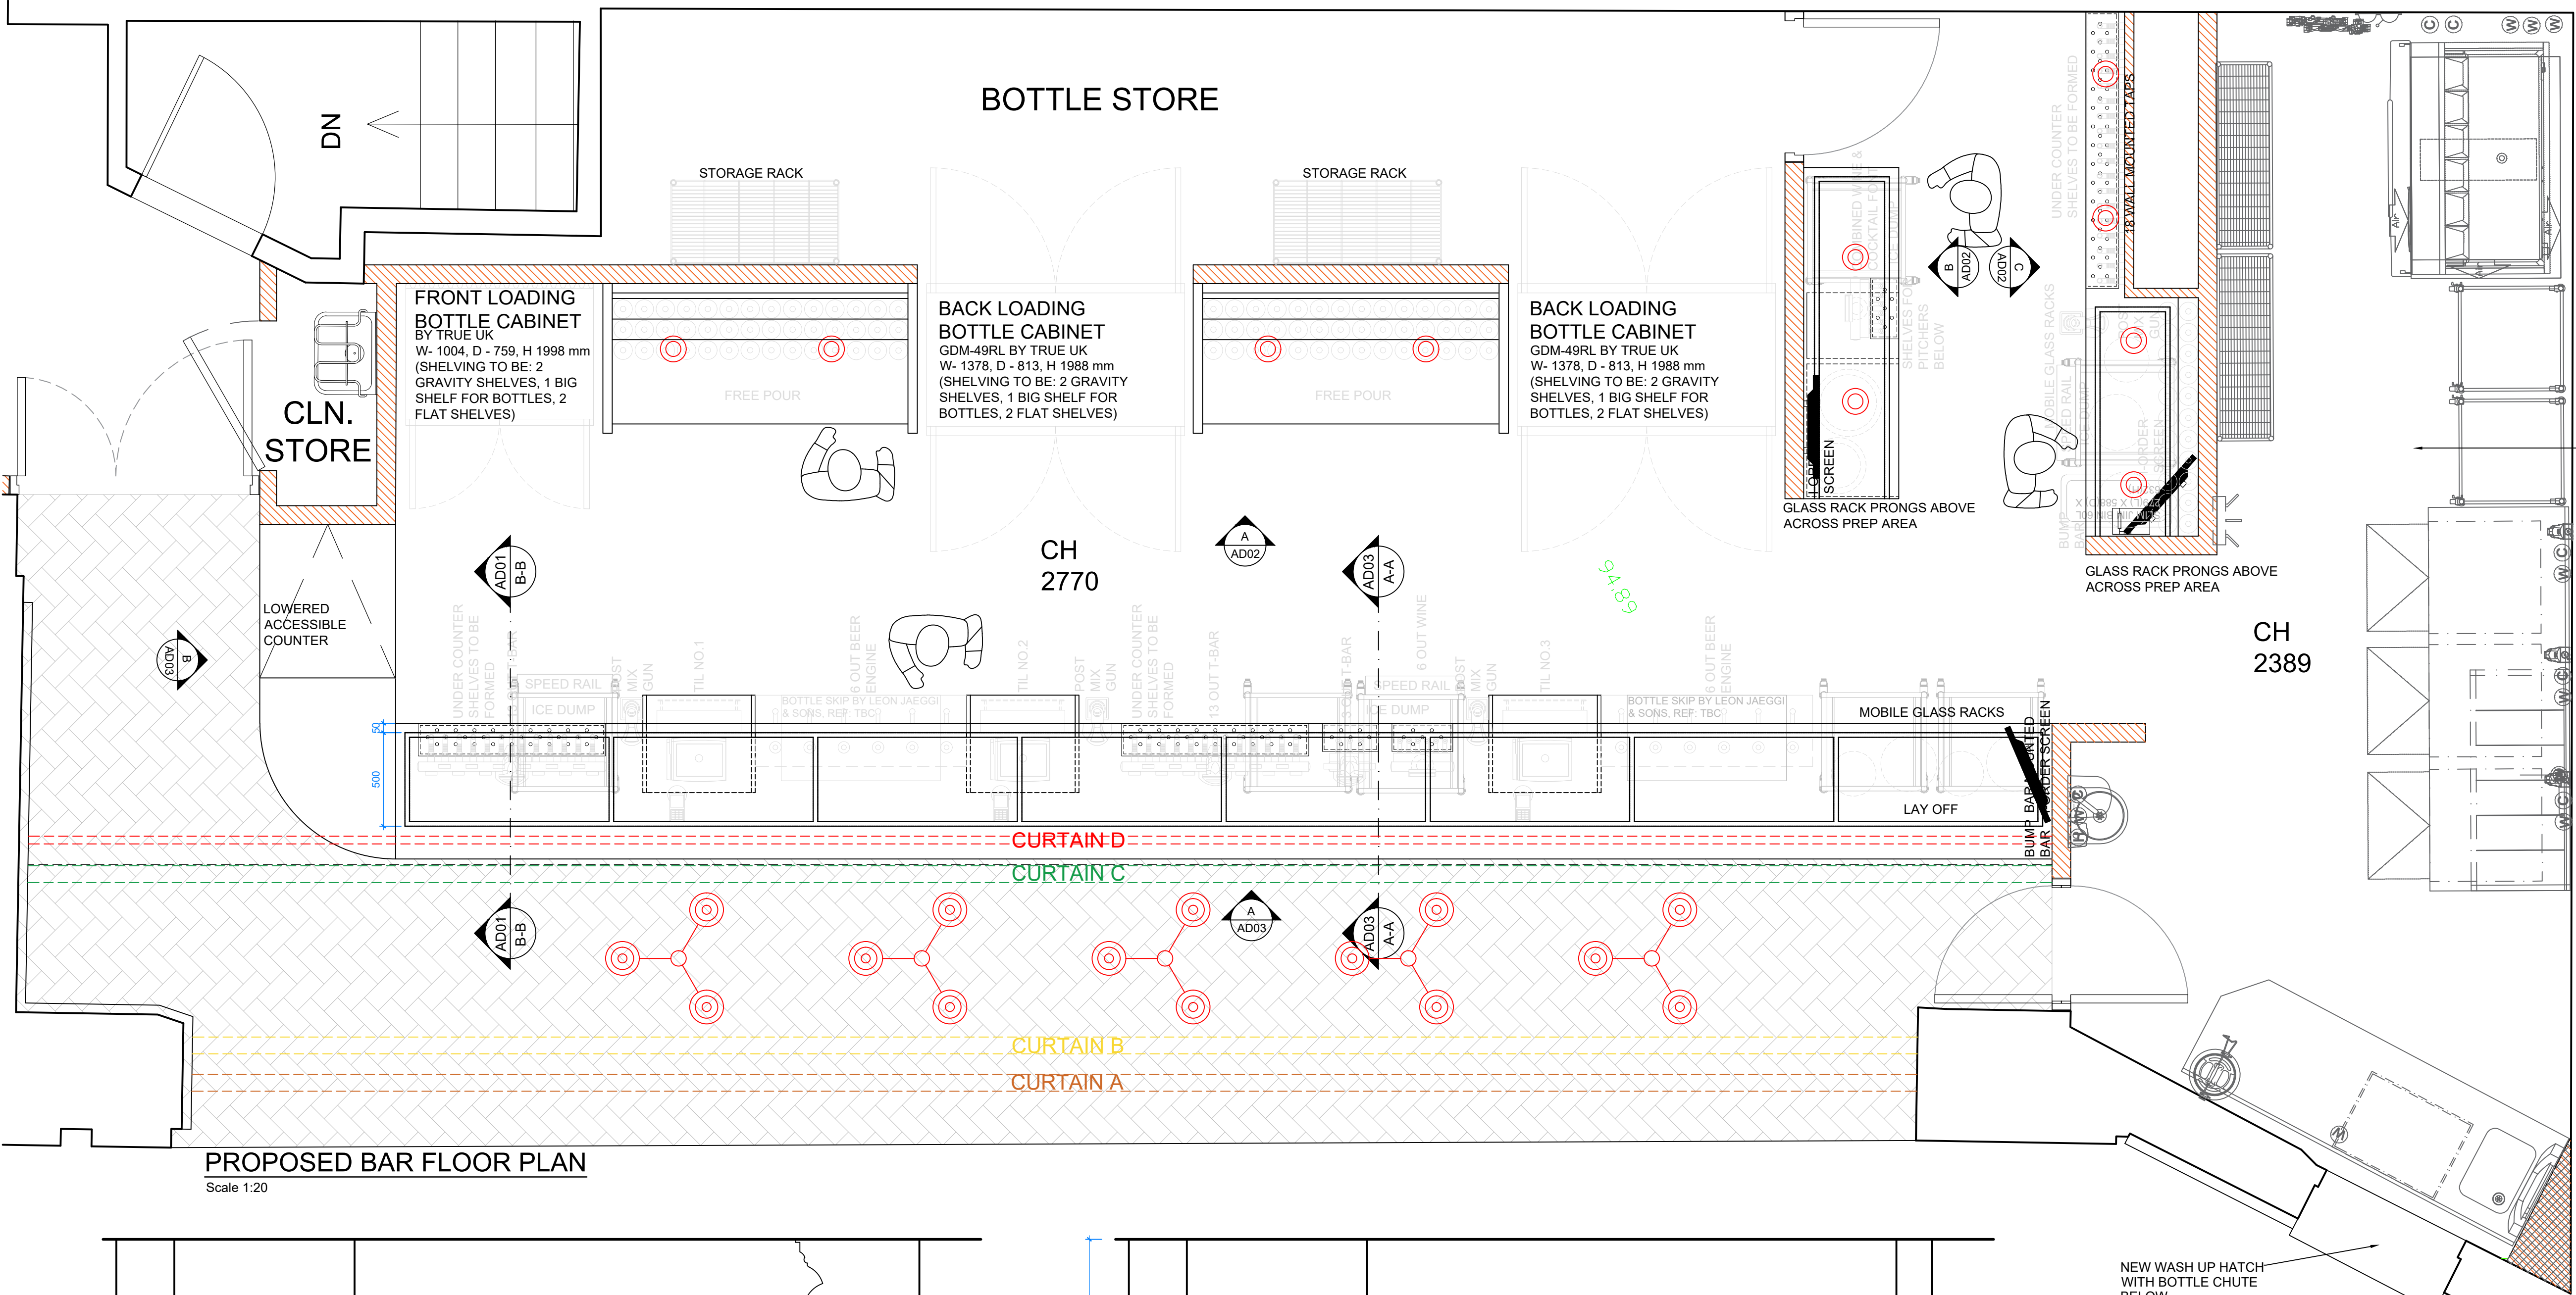
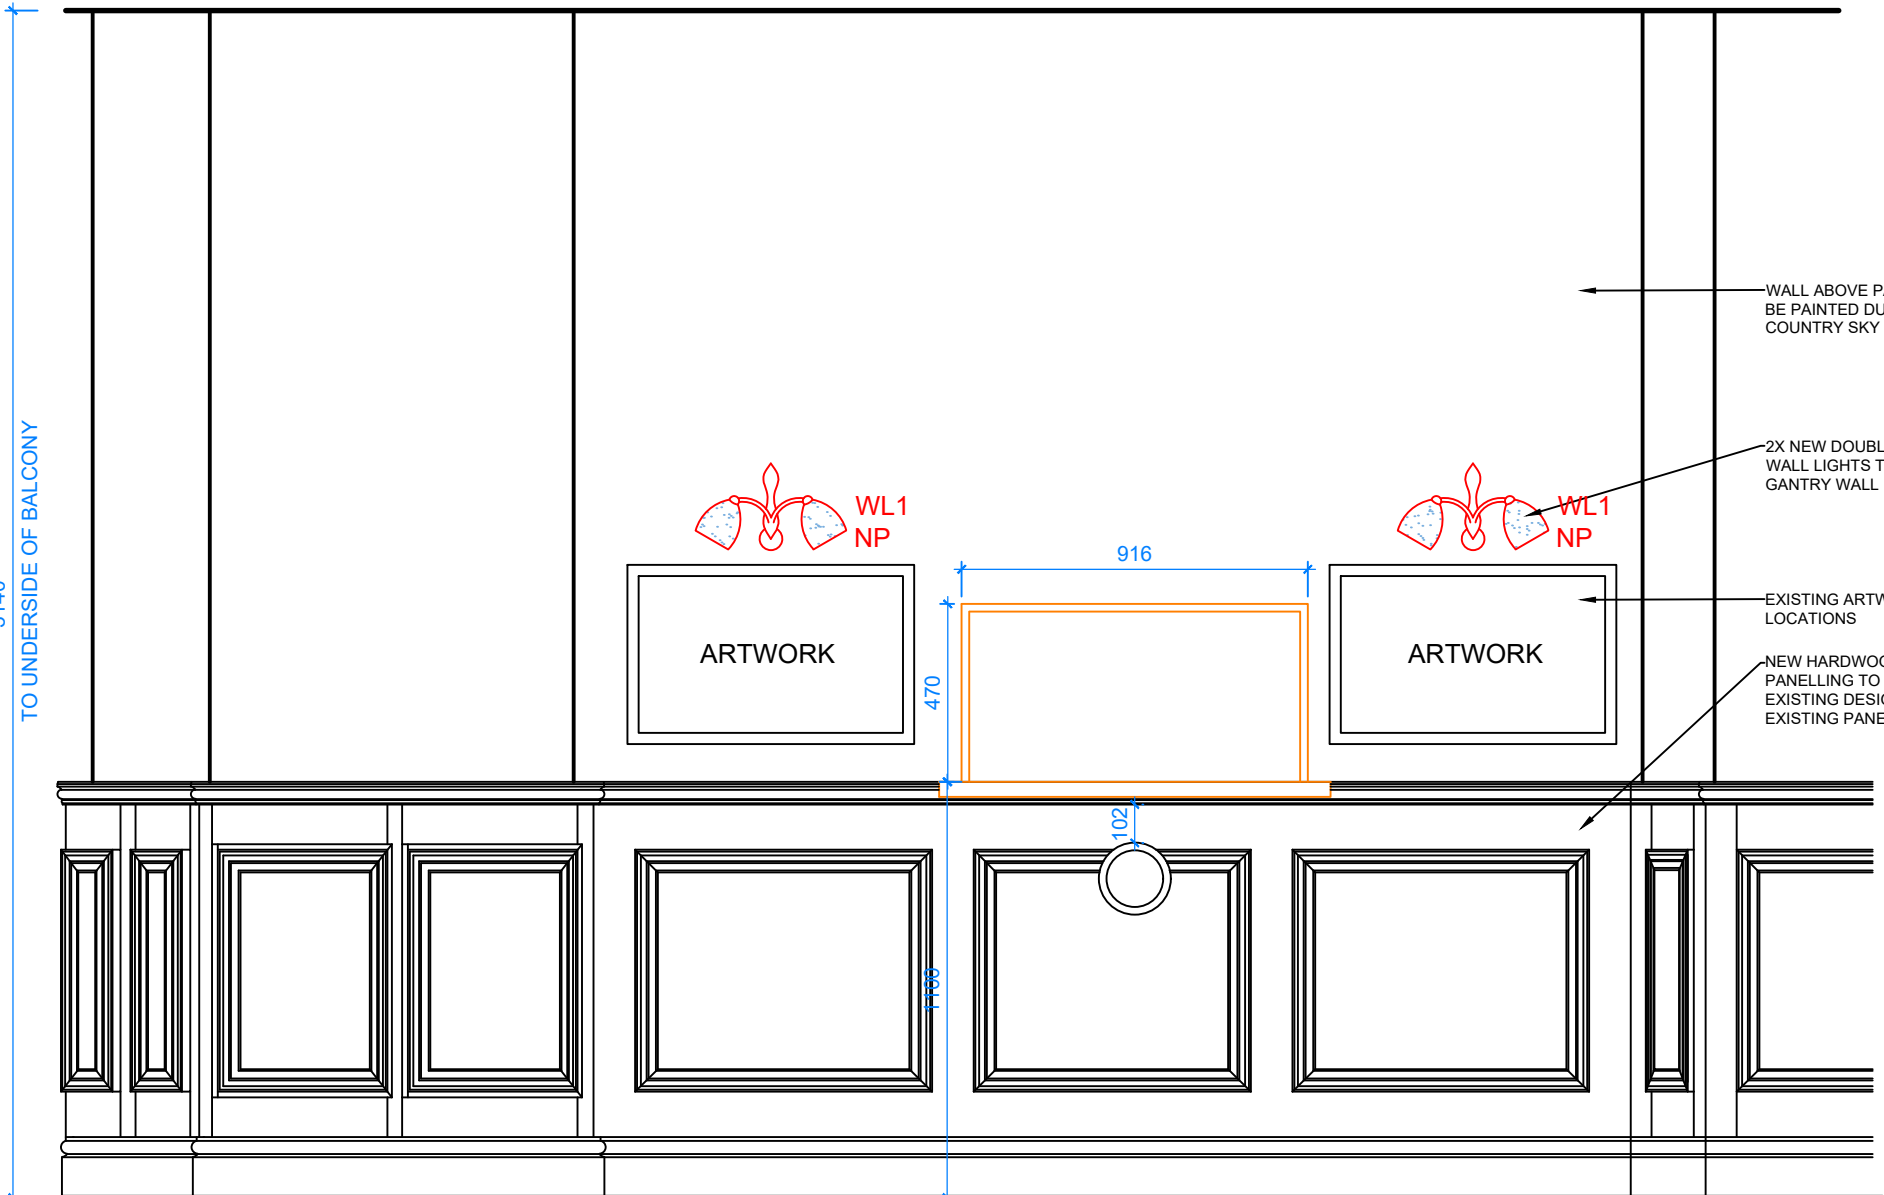


Do not scale from this drawing. All dimensions to be checked on site prior to manufacture and construction. This drawing is the property of Harrison Ince Holdings Limited and should not be reproduced without permission. All discrepancies to be brought to the attention of the architect immediately. This drawing is to be read in conjunction with the specification / bill of quantities and related drawings.

REVISIONS			
-	FIRST ISSUE	14.07.25	GW
A	CLIENT ISSUE	06.10.25	GW
B	PLANNING ISSUE	19.11.25	SF
C	REVISED PLANNING ISSUE	05.12.25	GW

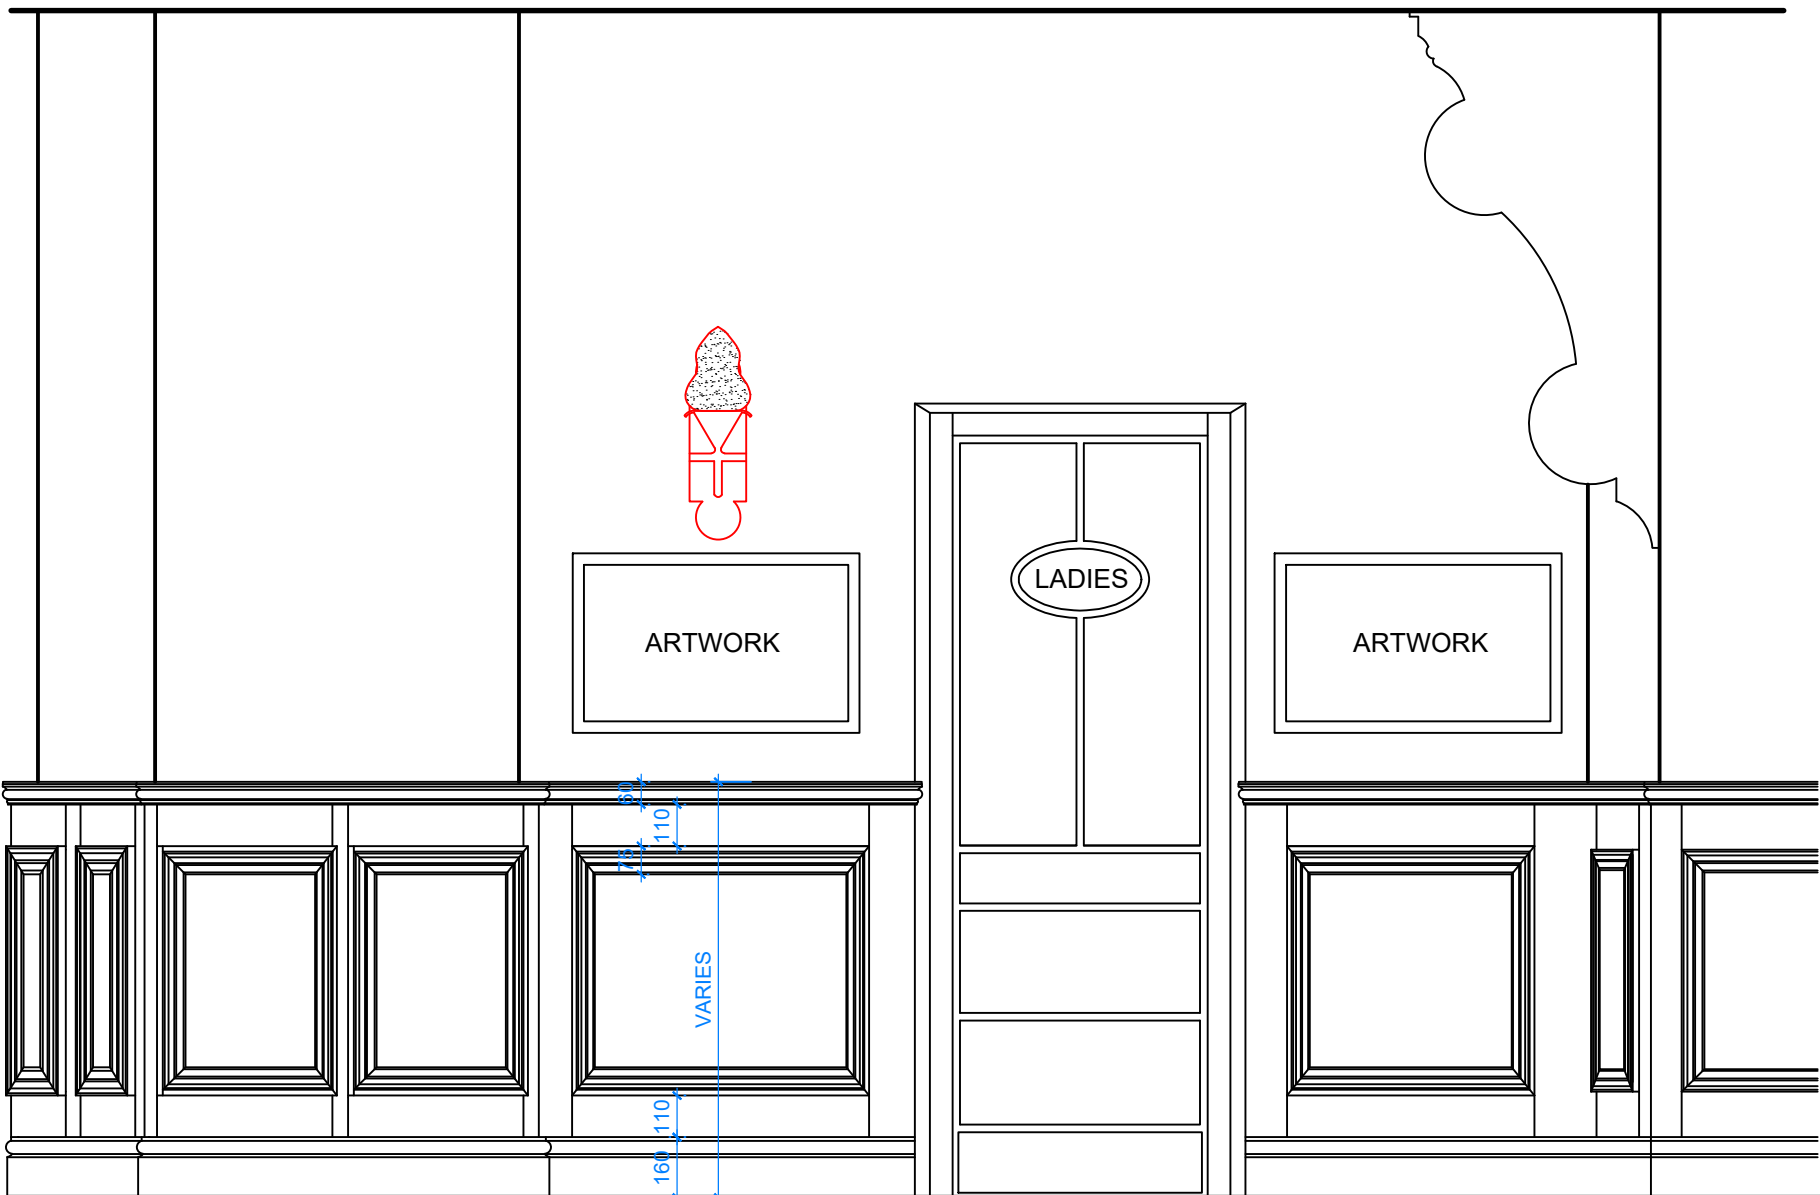


NEW FLOORING
NEW ALTRO WHITEROCK TO WALLS
NEW SUSPENDED GRID CEILING

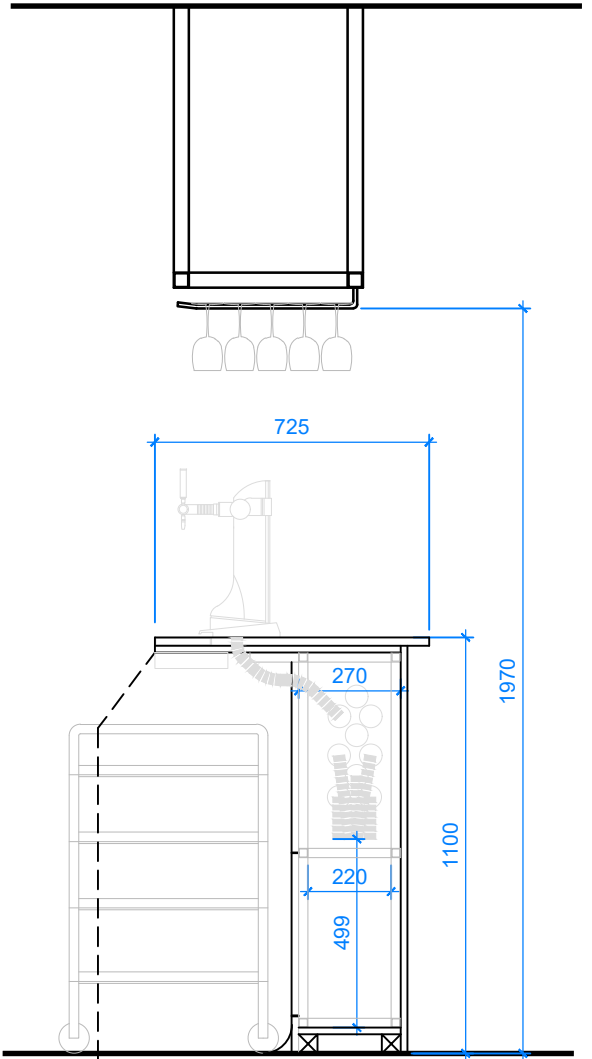

NEW WASH UP HATCH WITH BOTTLE CHUTE BELOW

FOR PLANNING

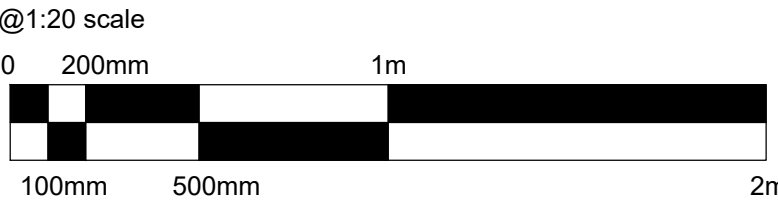

HARRISON INCE
ARCHITECTS INTERIOR DESIGNERS

JD WETHERSPOON PLC

CLIENT

THE ART PICTURE HOUSE,
36 HAYMARKET STREET, BURY BL9 0AY

PROPOSED BAR LAYOUT & WASH UP HATCH ELEVATIONS

TITLE

DATE: DECEMBER 2025

SCALE: 1:20 @ A1

JOB NO: PN6264-08

DWG. NO: AD01 C

DRAWN: CAD/GW

CHECKED

SUN HOUSE
2-4 LITTLE PETER STREET
KNOTT MALL
MANCHESTER
M15 4PP
TEL: 0161 236 3660
EMAIL: enquiries@harrison-ince.co.uk