


Reflected Roof Layout - Proposed House & Surrounding Properties

scale: 1:100 @ A1

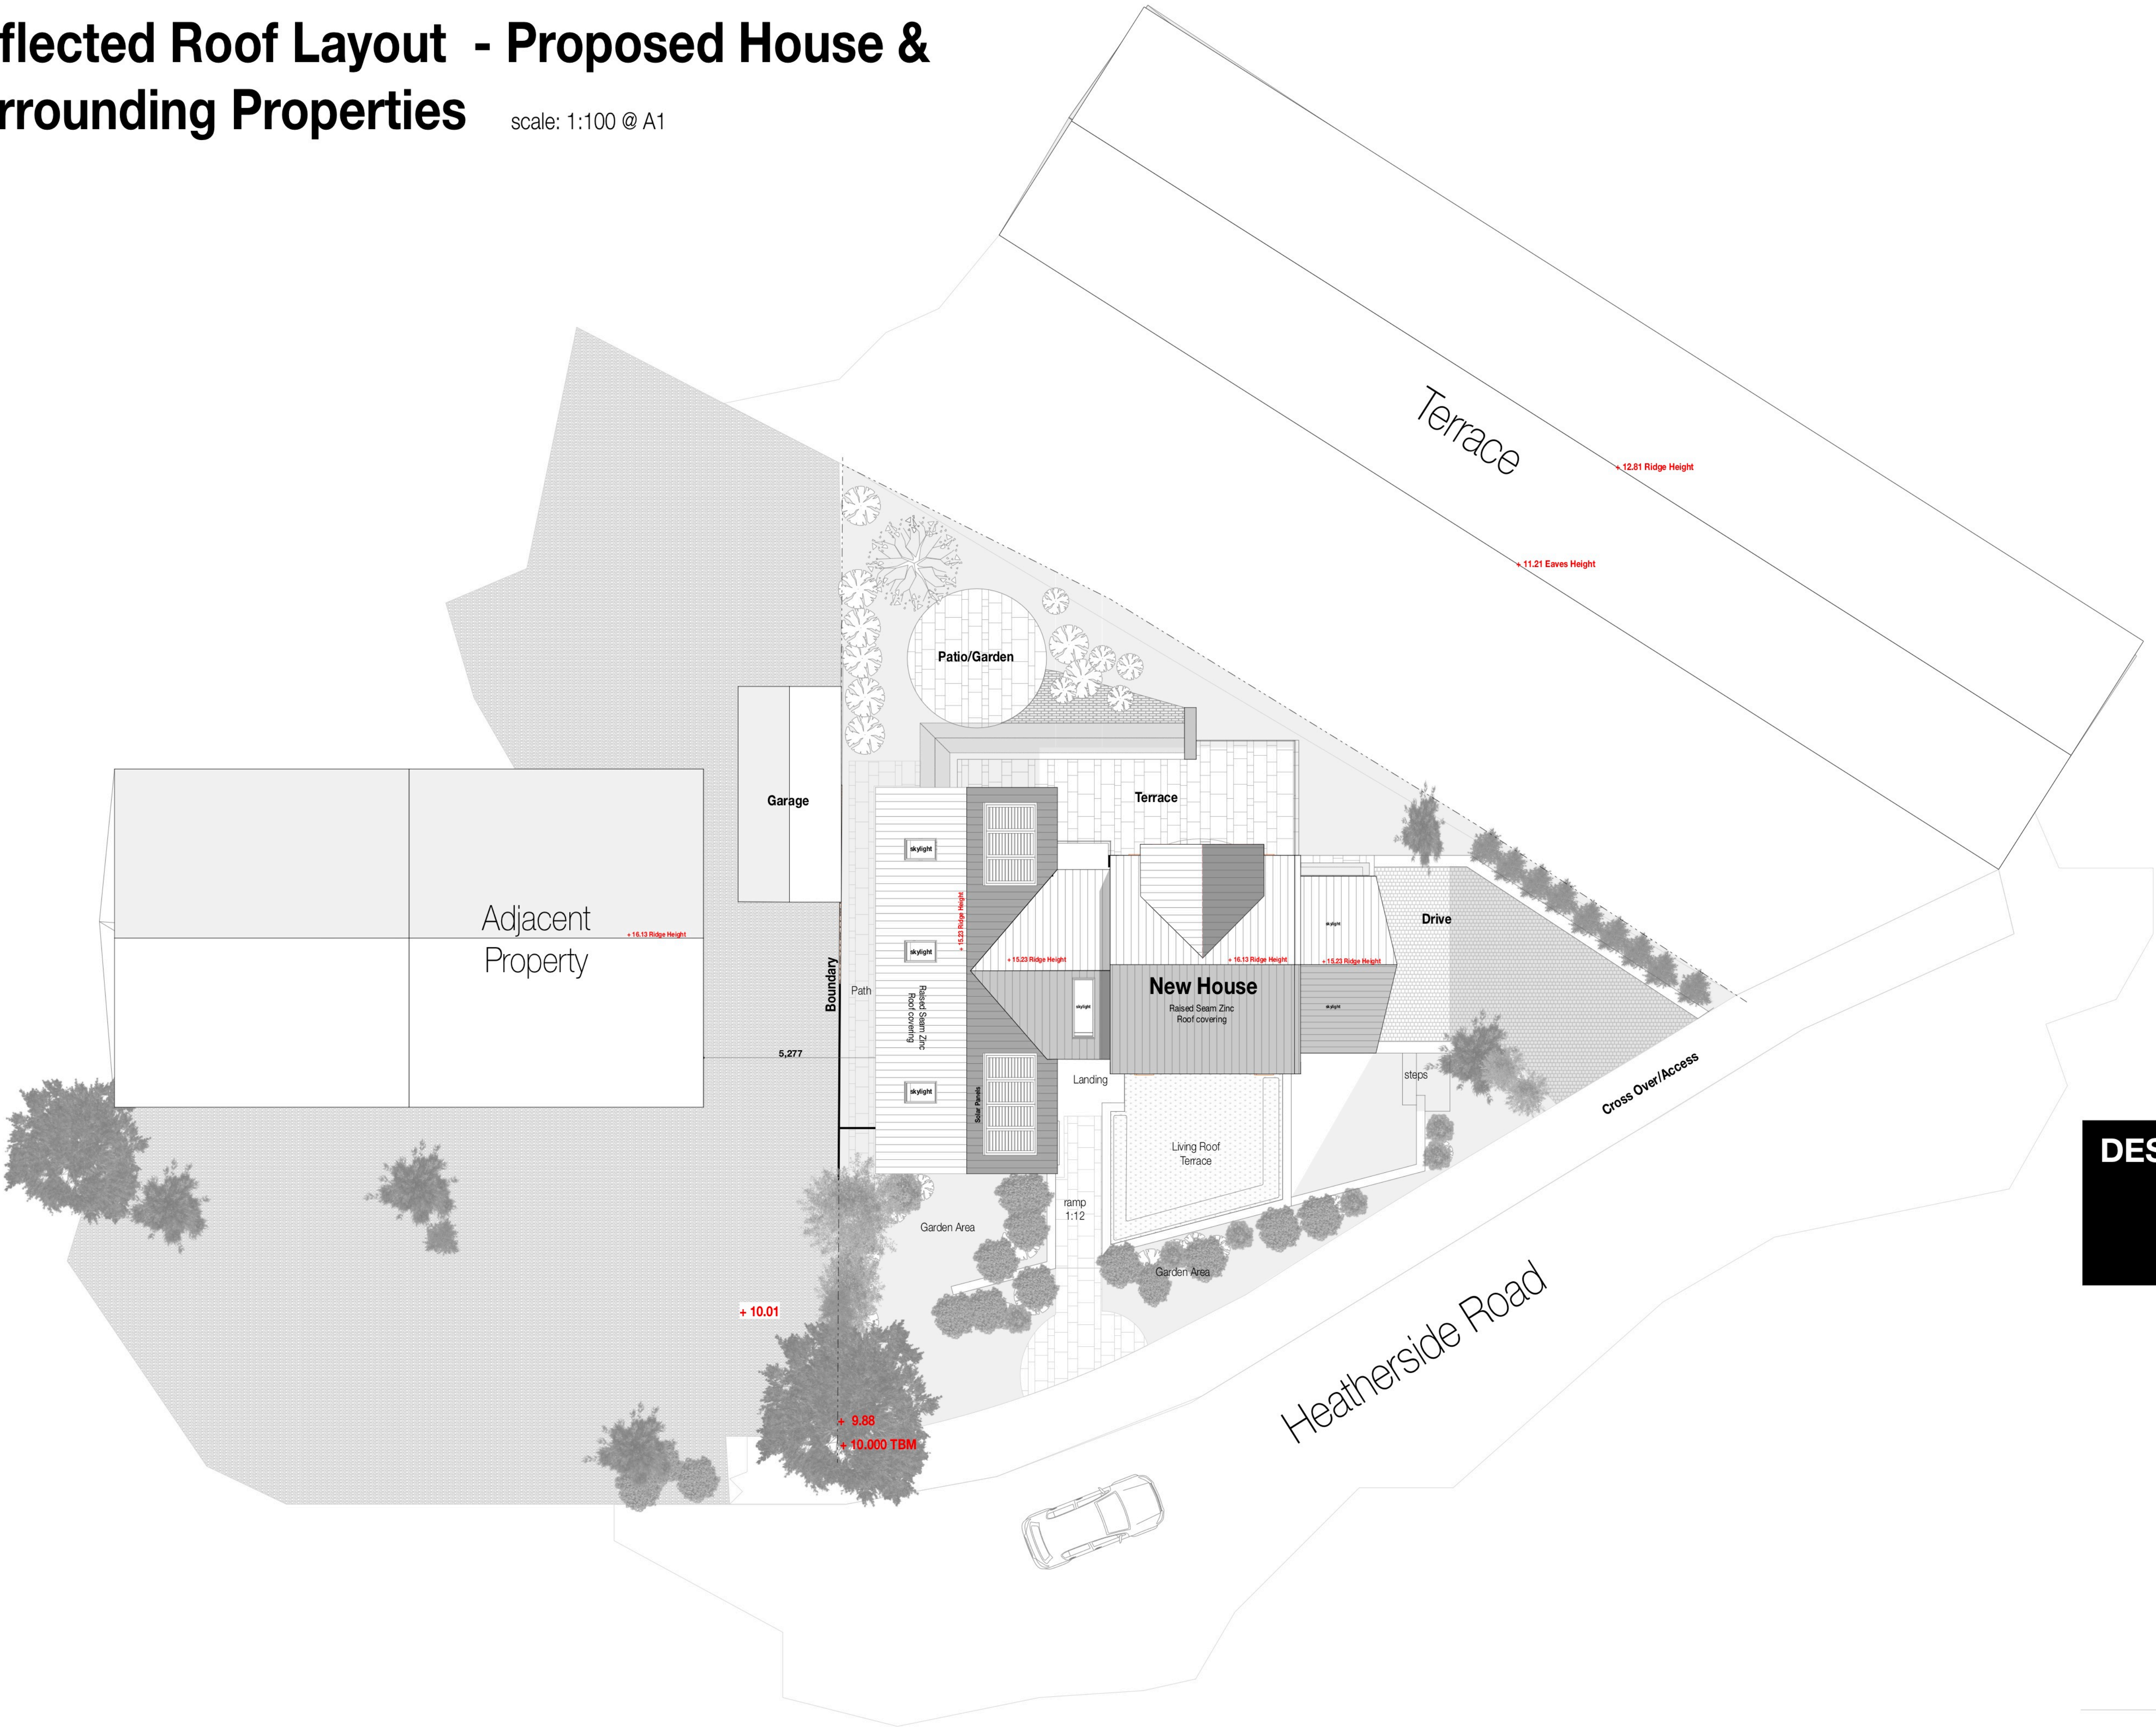

DESIGN

A1

Architecture:Interiors:Project Management.

Client
Mr E Howarth
Camerons Residential Ltd
Job Title
Heatherside - New Detached House
Site Address
Land Adjascent to No 2 Heatherside
Road Ramsbottom Bury Lancs BL0 9BX

Drawing Name
**Reflected Roof Layout - Proposed
House & Surrounding Properties**

Drawing Status
Planning Stage

Issue Date: Oct 2022 by : D Hobson

Drawing Scale
as indicated

Layout ID
PP005

Status

Revision

Construction Risks
Maintenance/Repairing Risks
Demolition/Adaptation Risks

In addition to the hazards/risks normally associated with the types of work detailed on this drawing take note of the above. It is assumed that all works on this drawing will be carried out by a competent contractor working, where appropriate, to an appropriate method statement.

Safety Health and Environmental Information Box

Notes

####