


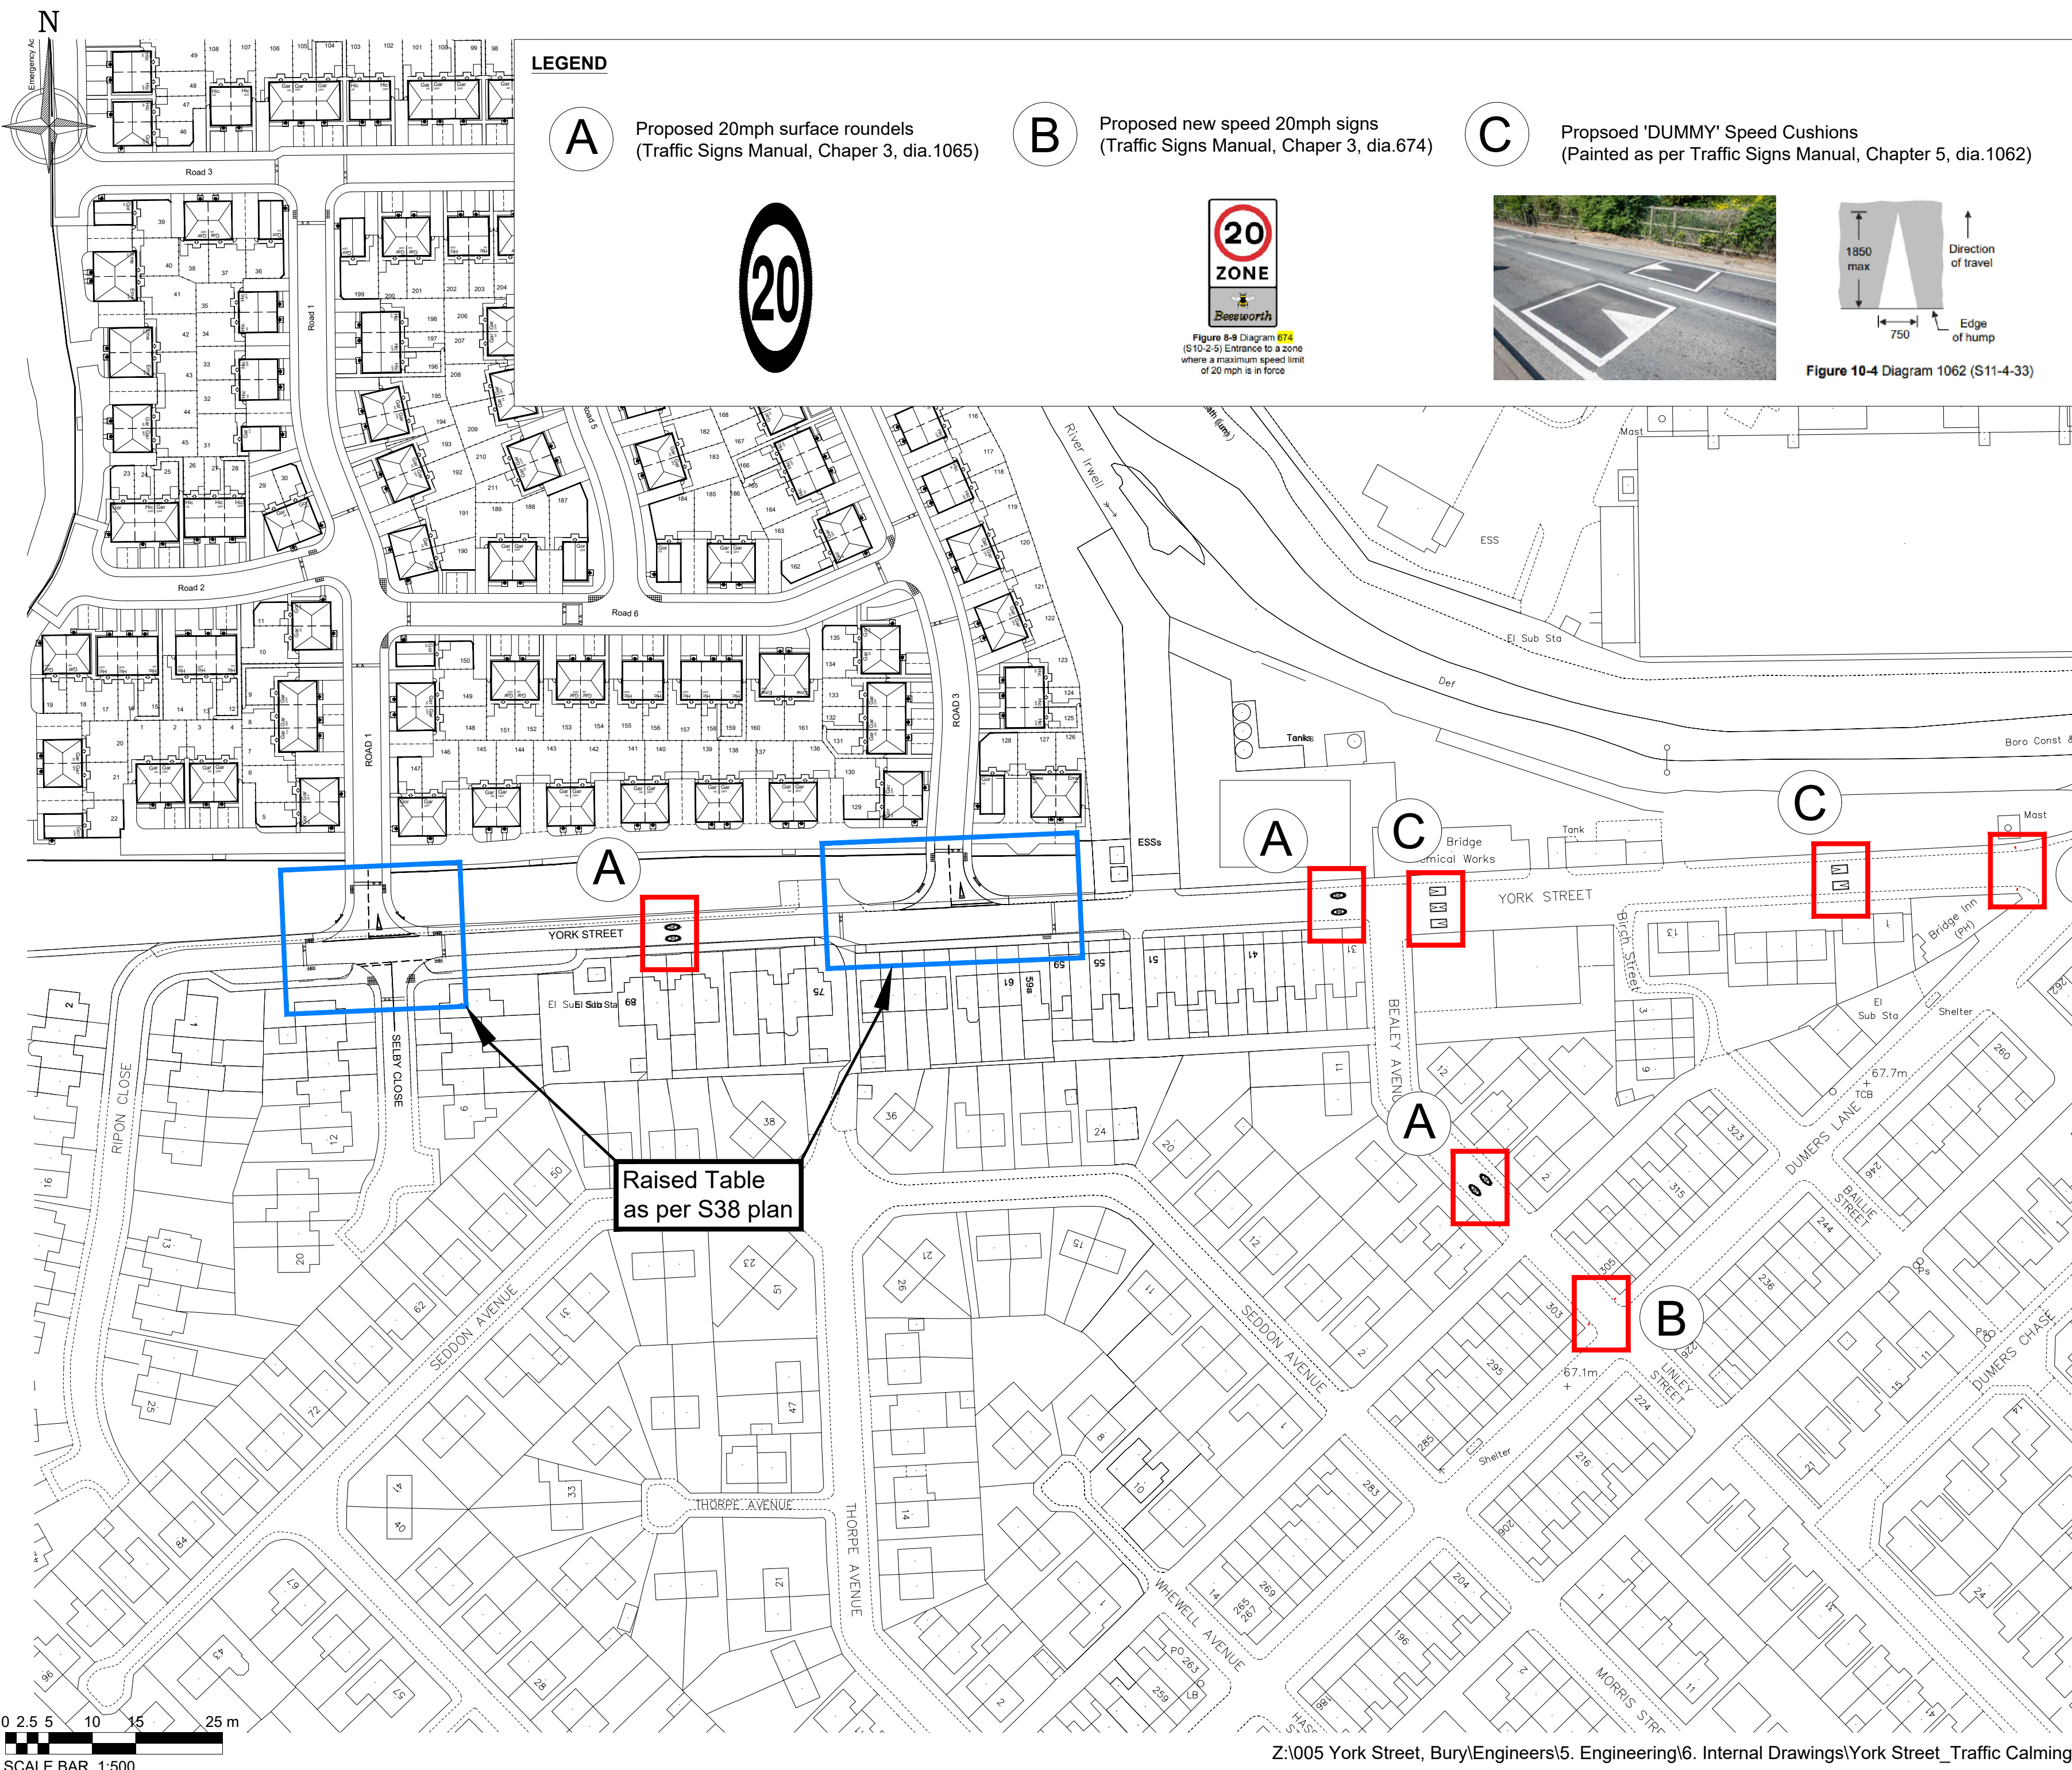

LEGEND

A Proposed 20mph surface roundels
(Traffic Signs Manual, Chaper 3, dia.1065)



B Proposed new speed 20mph signs
(Traffic Signs Manual, Chaper 3, dia.674)



Figure 8-9 Diagram 674
(S10-2-5) Entrance to a zone
where a maximum speed limit
of 20 mph is in force

C Propsoed 'DUMMY' Speed Cushions
(Painted as per Traffic Signs Manual, Chapter 5, dia.1062)


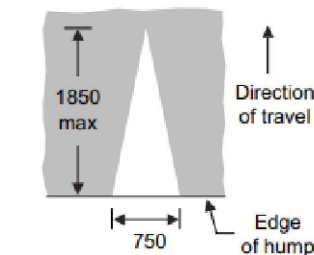


Figure 10-4 Diagram 1062 (S11-4-33)

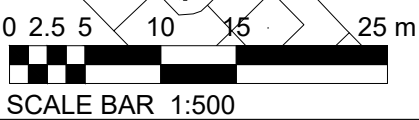

Revision	Date	Amendment	Initials

Development	
York Street	
Location	
York Street, Bury	
Marketing Name	
-	
Drawing Title	
Traffic Calming Proposals	
Job No.	Drawing No.
KH005	E-601
Revision	Scale @ A2
-	1:1000
Drawn By	Date
JT	09.04.2025
Checked by	Date Checked
-	-

1st Floor, 103 Dalton Avenue, Birchwood Park,
Warrington WA3 6YE
T: 01925 363108 W: www.kellenhomes.com

**KELLEN**
HOMES