



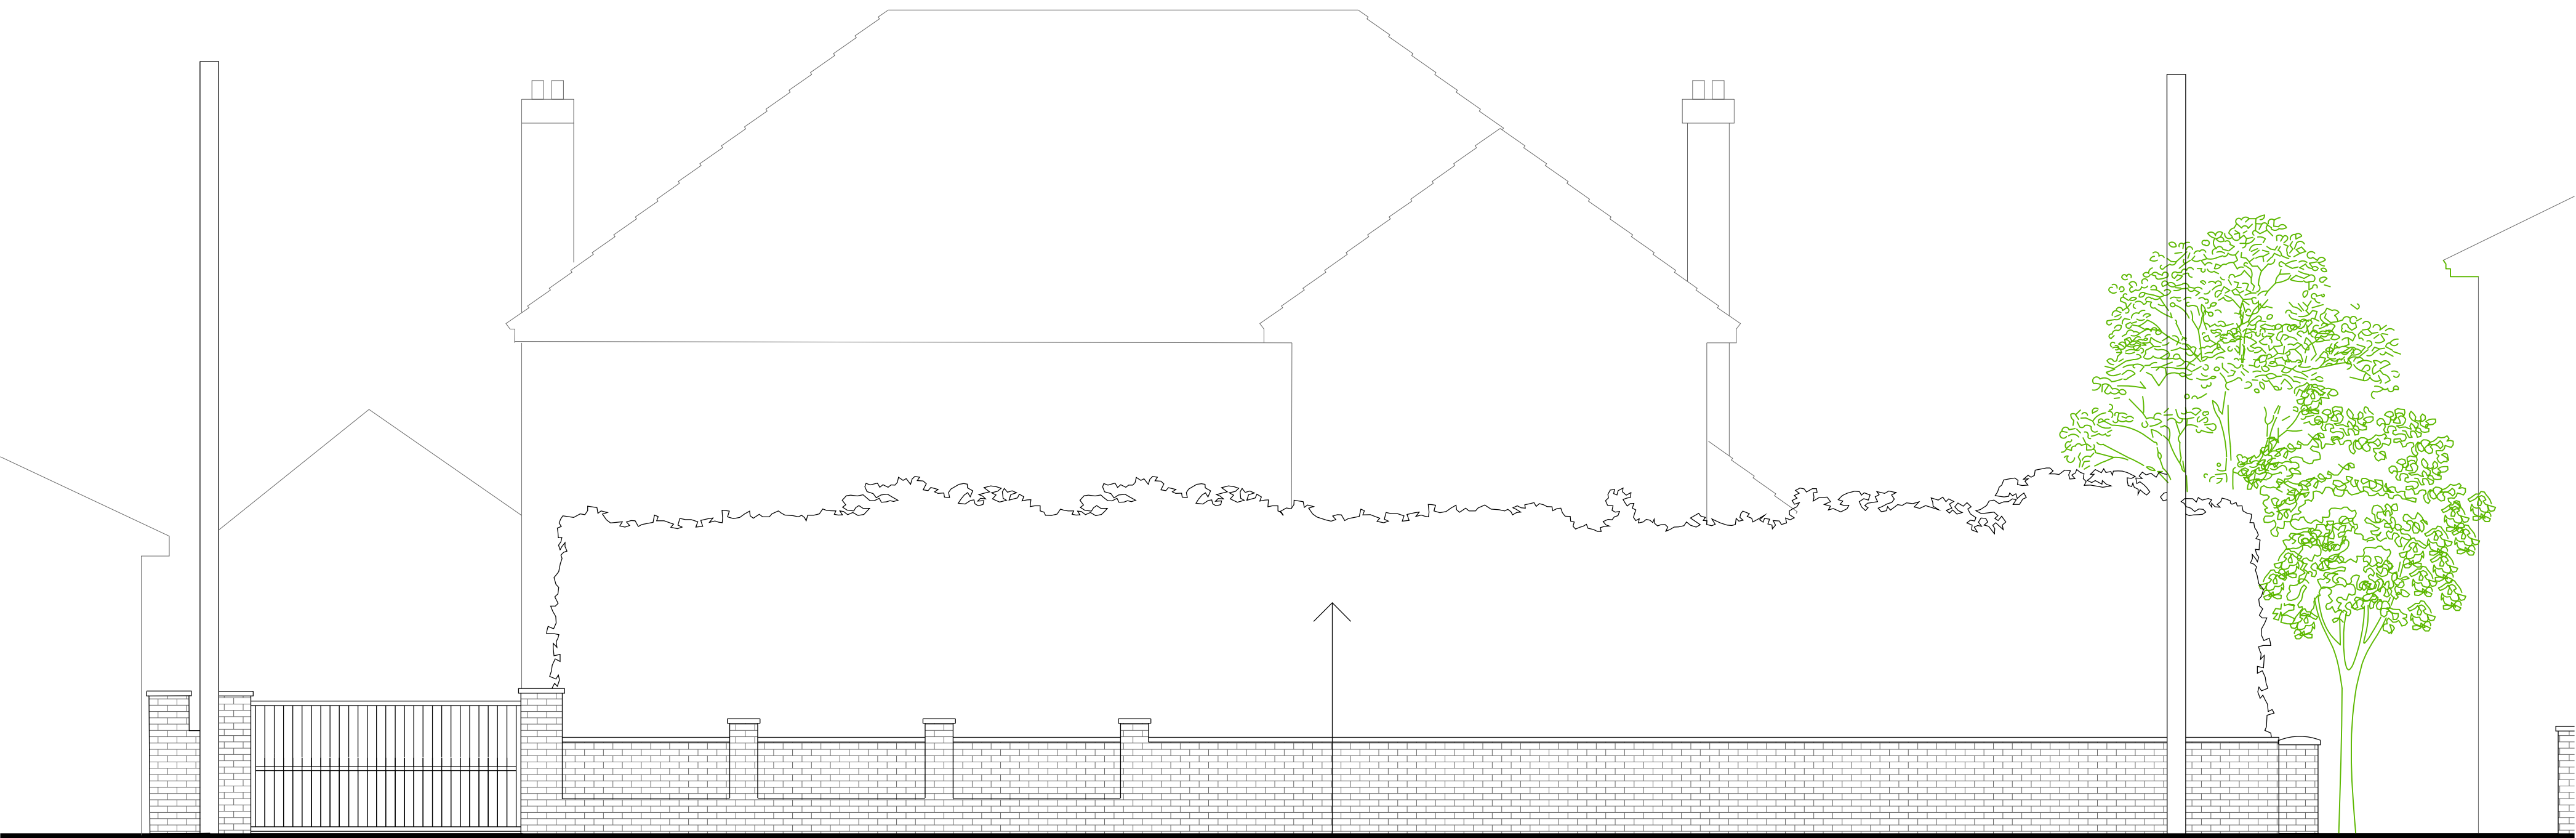

EXISTING ELEVATION

Rhododendron HedgeRhododendron Hedge

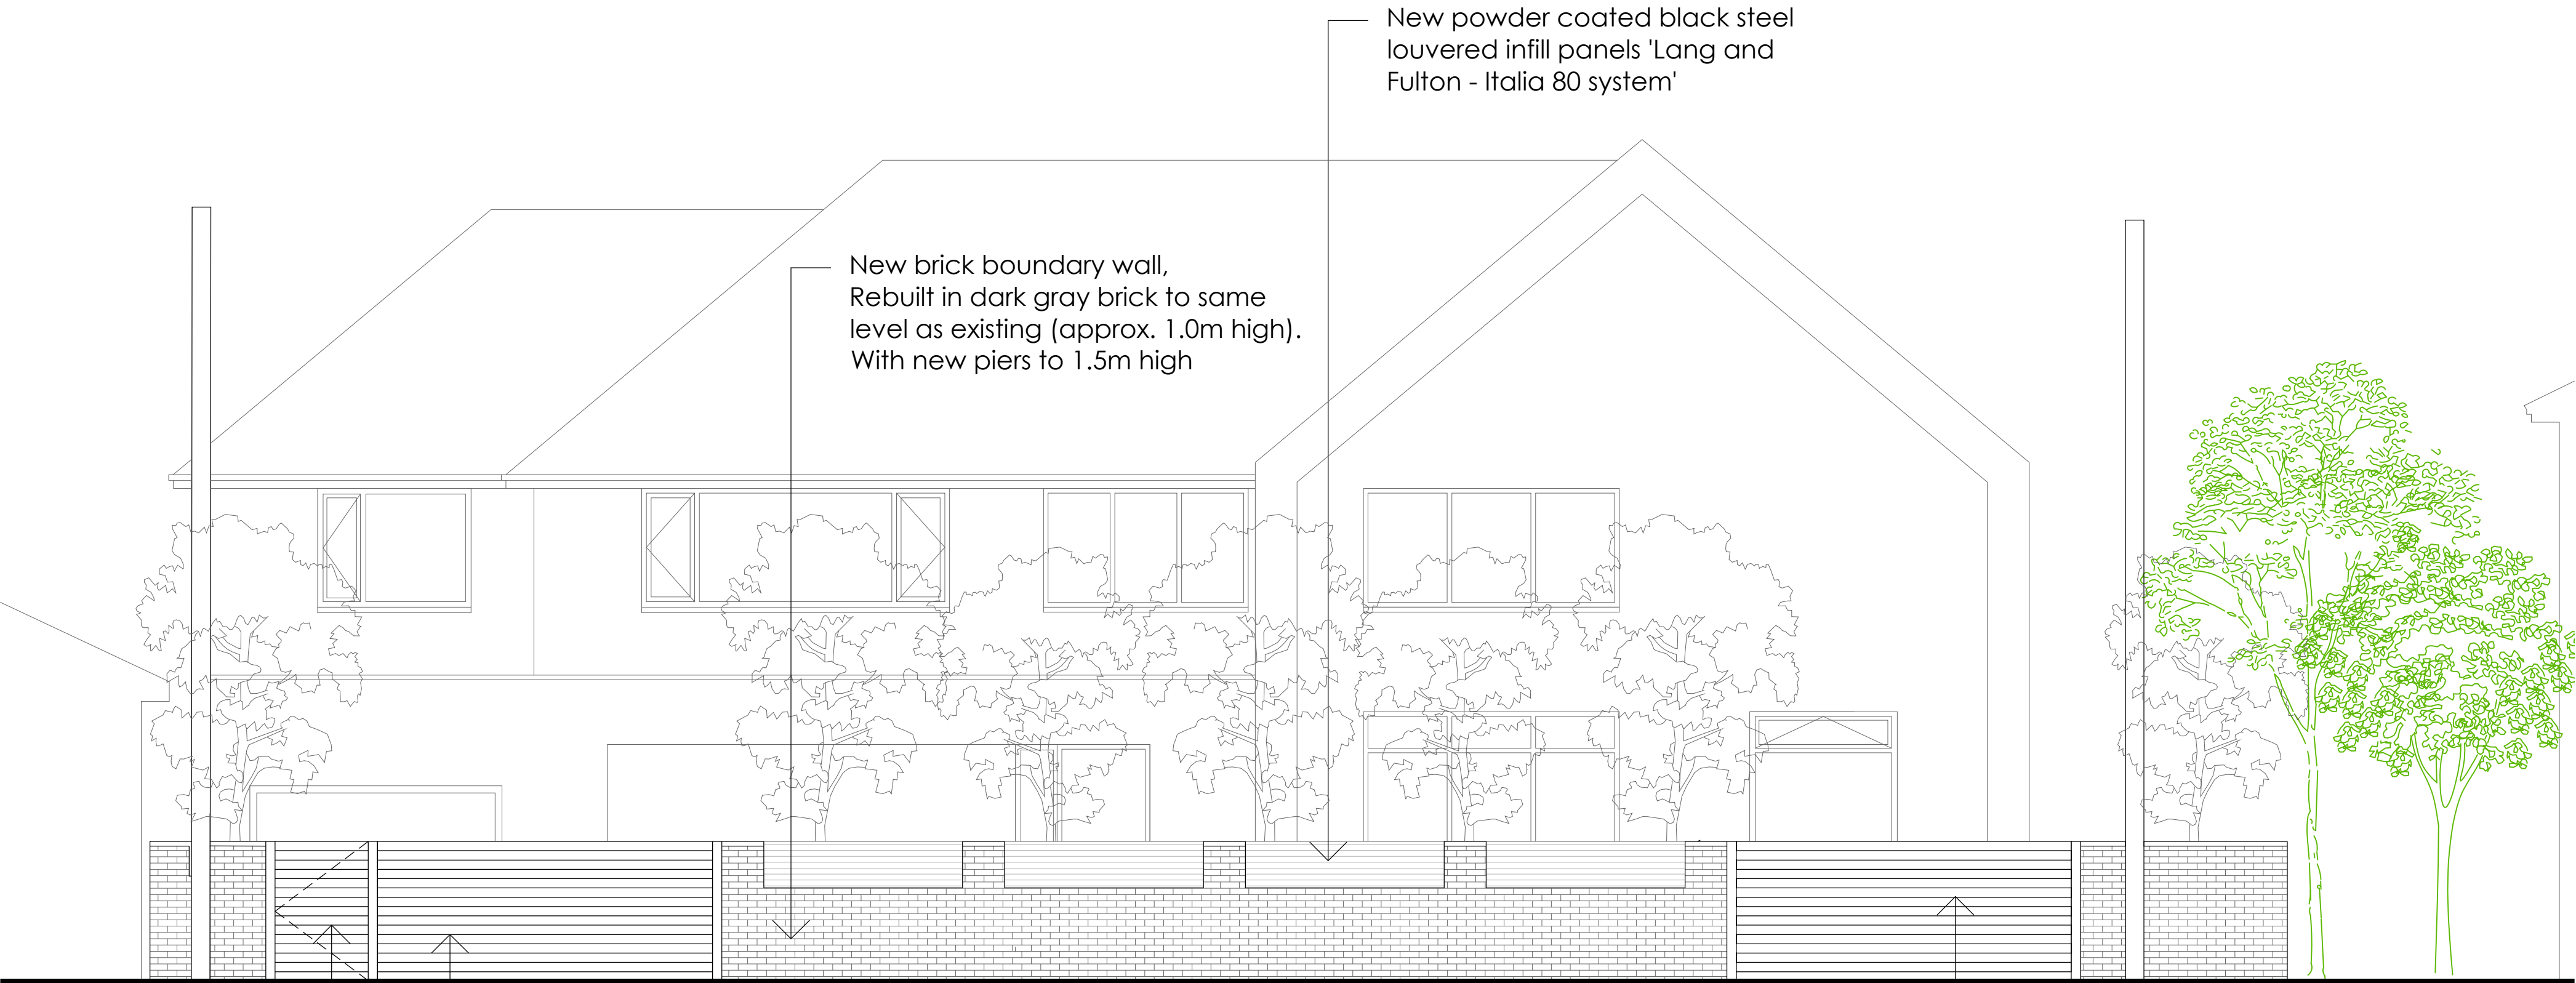

PROPOSED ELEVATION


New powder coated black steel louvered infill panels 'Lang and Fulton - Italia 80 system'

New brick boundary wall, Rebuilt in dark gray brick to same level as existing (approx. 1.0m high). With new piers to 1.5m high

New powder coated black steel louvered vehicle and pedestrian gates 'Lang and Fulton - Italia 80 system'



Sample photo of Italia 80 system in dark gray.

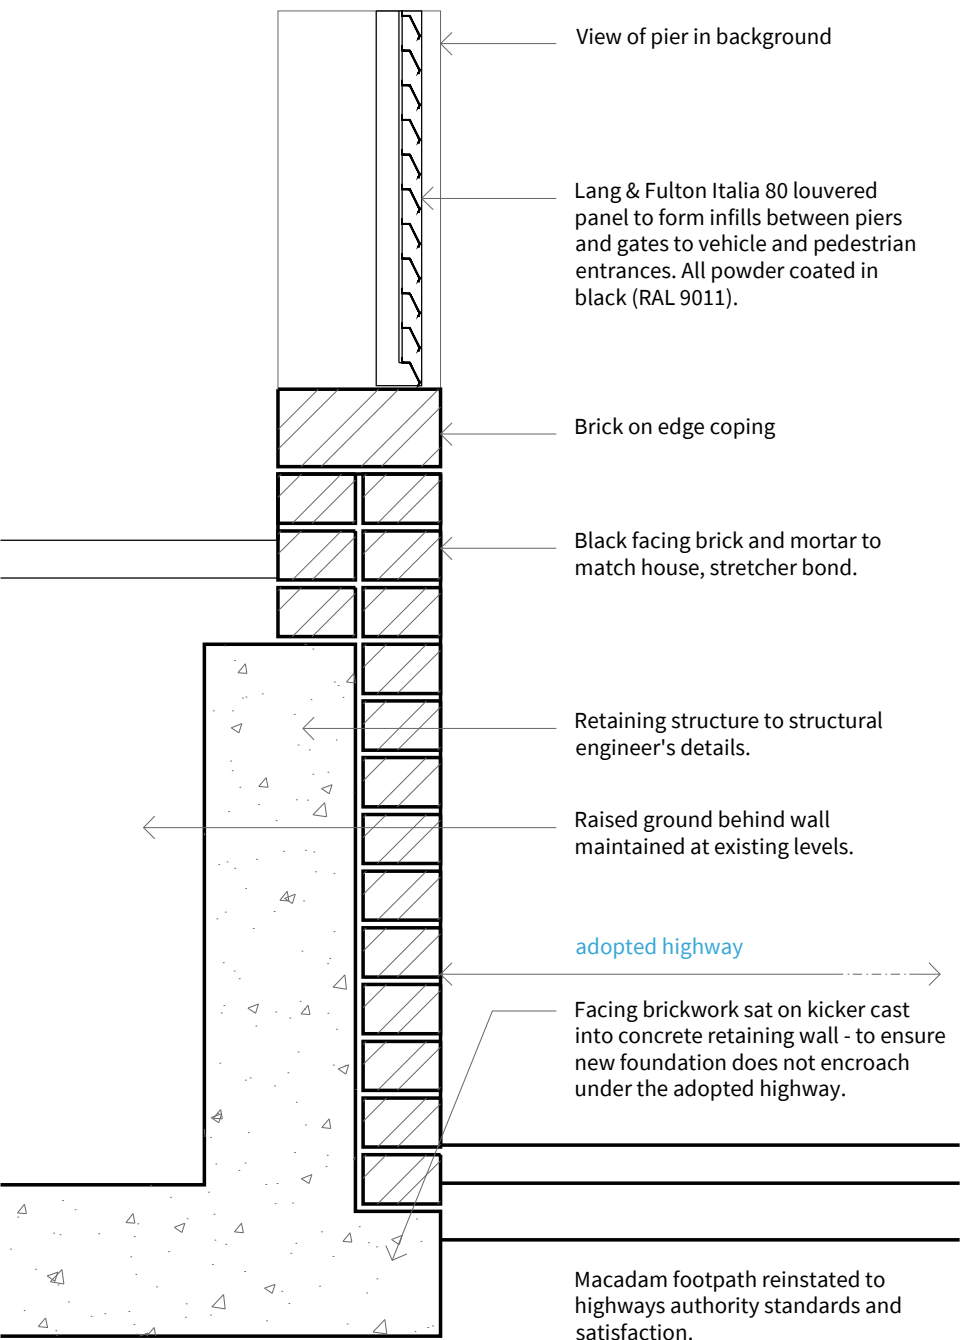

Typical section through proposed front wall. Scale 1:10

Do not scale this drawing. Check all dimensions on site. This drawing to be read in conjunction with all relevant drawings. All work to be in accordance with Building Regulations and relevant British Standards. This drawing produced for use in this project only and may not be used for any other purpose. Wainwrights accepts no liability for the use of this drawing other than the purpose for which it was intended. This drawing may not be reproduced without prior written agreement.

© COPYRIGHT (WAINWRIGHTS) EXISTS ON ALL INFORMATION AND DESIGNS CONTAINED UPON THIS DRAWING.

1:50

1 M 2.5 M 5 M

J	Front wall foundation detail amended	06.05.2022	CH	DD
H	Section and infill panel detail added.	05.05.2022	CH	DD
G	Draft technical design, issued to structural engineer and client for information.	11.03.2022	CH	DD
F	Planning issue	18.02.2022	CH	DD
E	Front wall updated - sliding gates	08.01.22	CH	WAC
D	Draft plan with wall at 1.5m high	01.12.21	CH	WAC
C	Wall height reduced to 1.5m with 0.5 infill panels	18.11.2021	LH	CH
B	Revised following planners comments	25.10.2021	CH	WAC
A	Initial Drawing Issue	07.10.2021	CH	WAC

REV DESCRIPTION DATE BY CHECK

WAINWRIGHTS
SURVEYORS | ARCHITECTS | PROJECT MANAGERS

A: 7 Calder Close, Calder Park, Wakefield
T: 01924 911 445
W: www.wainwrights.uk.com

TENDER

CLIENT
GREEN MAYO

PROJECT
MANN RESIDENCE
MANCHESTER

TITLE
FRONT WALL

SCALE @ A1 1:50	DATE 05.05.2022	DRAWN CH	CHECKED WAC
PROJECT No. WAC 1101	DRAWING No. (01)50	REVISION J	